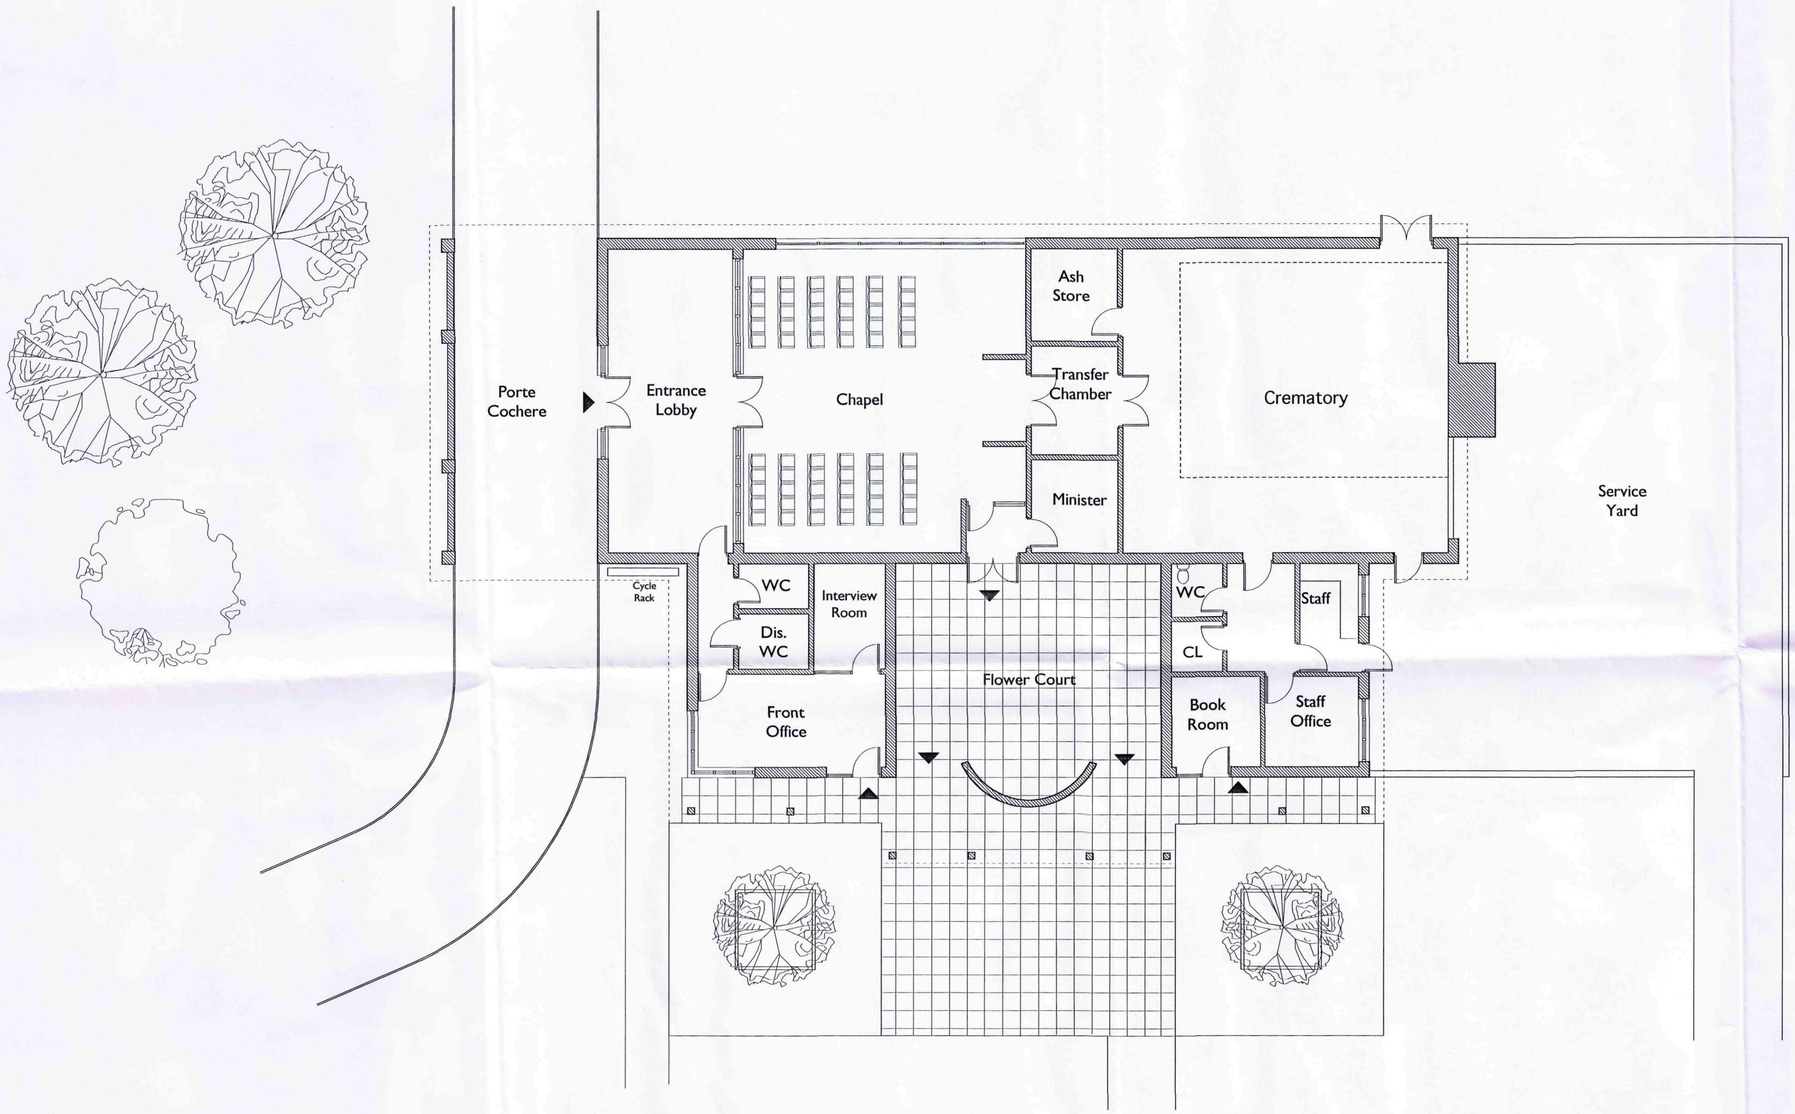


DO NOT SCALE THIS DRAWING USE DIMENSIONS ONLY

VERIFY ALL DIMENSIONS ON SITE BEFORE COMMENCING ANY WORK OR SHOP DRAWINGS

INFORM THE ARCHITECT BEFORE ANY WORK STARTS IF THIS DRAWING EXCEEDS THE QUANTITIES IN ANY WAY

Revision	Date	
A	Nov 2011	Altered to reflect revised roof.
B	Nov 2011	Footprint Decreased / dimensions & areas
added	Nov 2011	Flower court reduced /roller shutter door
added	Dec 2011	minor internal adjustments- imperial dims
checked	Dec 2011	External works /hatch added
C		

DRAWING ISSUE STATUS	REVISION N°	DATE	SIGNED
RISK ASSESSMENT UNDERTAKEN			
PLANNING APPLICATION N° 1			
PLANNING APPLICATION N° 2			
PLANNING CONSENT			
LISTED BLDG APPLICATION			
LISTED BLDG CONSENT			
DAC APPROVAL			
BLDG CONTROL APPLICATION			
BLDG CONTROL APPROVAL			
TENDER DOCUMENT			
CONTRACT DOCUMENT			

SHDC
PLANNING & DEVELOPMENT
22 DEC 2011
Ref. 1009-11

CLIENT
South Lincolnshire Crematorium Ltd

PROJECT
Proposed Crematorium
South Lincolnshire

TITLE
Proposed Ground Floor Plans

SCALE
1:100 at A1

DATE
November 2011

DRAWN
AP

JOB N°
11.161

DRAWING N°
04E

Acanthus Clews architects
Acanthus House
57 Hightown Road
Banbury • Oxfordshire
OX16 9BE
Tel: 01295 702600
Fax: 01295 702601
architects@acanthusclews.co.uk
www.acanthusclews.co.uk

©