




PROPOSED NORTH ELEVATION

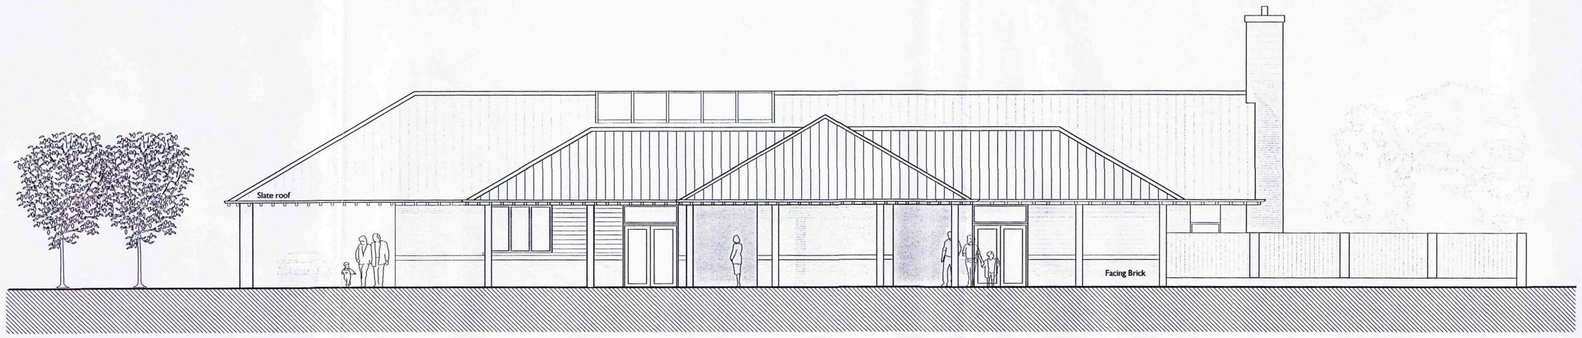

PROPOSED WEST ELEVATION

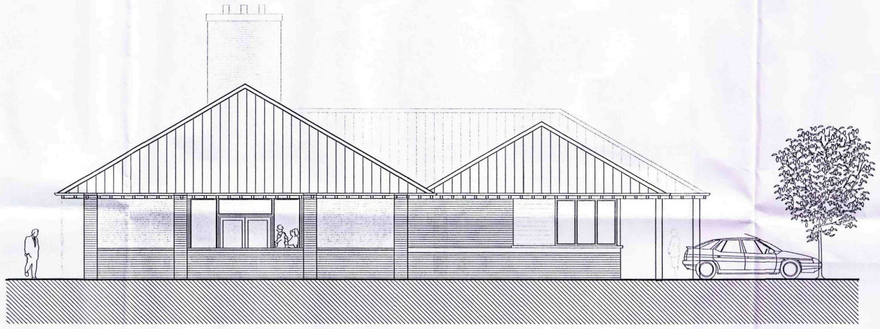

PROPOSED EAST ELEVATION

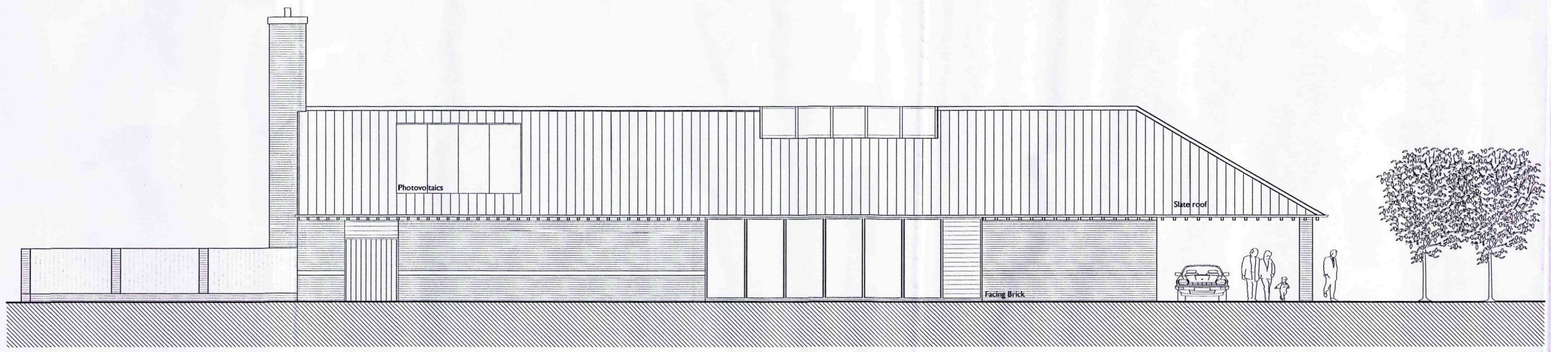

PROPOSED SOUTH ELEVATION

DO NOT SCALE THIS DRAWING USE DIMENSIONS ONLY

VERIFY ALL DIMENSIONS ON SITE BEFORE COMMENCING ANY WORK OR SHOP DRAWINGS

INFORM THE ARCHITECT BEFORE ANY WORK STARTS IF THIS DRAWING EXCEEDS THE QUANTITIES IN ANY WAY

Revision	Date	
A	Nov-11	Design Development
B	Nov-11	Colour Added
C	Dec-11	Design Development

SCHEDULE OF PROPOSED MATERIALS

ROOF: Cement Slate Tiles with Matching Ridge and Hip Tiles

WALLS: Red -Multi facing brickwork with feature panels of horizontal timber boarding

CHIMNEY: Facing Brickwork Stainless Steel Flues

WINDOWS: Powder Coated, Double Glazed, Aluminium Screens and Doors

FENCES: 2000mm Vertical timber Boarded Fence with Facing Brick Piers and Base

DRAWING ISSUE STATUS	REVISION Nº	DATE	SIGNED
RISK ASSESSMENT UNDERTAKEN			
PLANNING APPLICATION Nº 1			
PLANNING APPLICATION Nº 2			
PLANNING CONSENT			
LISTED BLDG APPLICATION			
LISTED BLDG CONSENT			
TAC APPROVAL			
BLDG CONTROL APPLICATION			
BLDG CONTROL APPROVAL			
TENDER DOCUMENT			
CONTRACT DOCUMENT			

SHDC
PLANNING & DEVELOPMENT
22 DEC 2011
Ref. 1009-11

CLIENT
South Lincolnshire Crematorium Ltd

PROJECT
Proposed Crematorium
South Lincolnshire

TITLE
Proposed Elevations

SCALE
1:100 at A1

DATE
November 2011

DRAWN
AP

JOB Nº
11.161

DRAWING Nº
05C

Acanthus Clews architects
Acanthus House
57 Hightown Road
Banbury • Oxfordshire
OX16 9BE
Tel: 01295 702600
Fax: 01295 702601
architects@acanthusclews.co.uk
www.acanthusclews.co.uk

©