
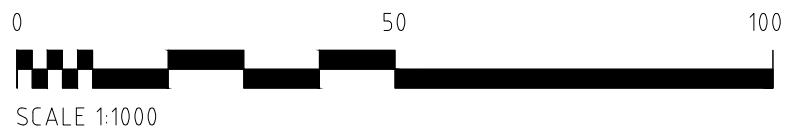


NOTES
This drawing has been issued in support of a planning application and must NOT be used for construction purposes.
This drawing is copyright and may not be altered, traced, copied, photographed or used for any purpose other than that for which it is issued without written permission from the copyright holder.

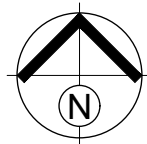

Project PROPOSED HARDSTANDING ROADWAY TO EXISTING VEHICULAR EXIT		
Address SPALDING FARM SHOP SCOLDHALL LANE SURFLEET, SPALDING		
Client SPALDING FARM SHOP		
Drawing EXISTING DRAWINGS LOCATION PLAN		
Date NOV 2020	Scale 1: 1000 @ A3	
Project No. 3872	Drawing No. S01	Revision

P&R
ARCHITECTS

Portess and Richardson Limited
193 Lincoln Road, Peterborough PE1 2PL
T. 01733 568116 E. p-r@portessarchitect.com
www.portessarchitect.com