
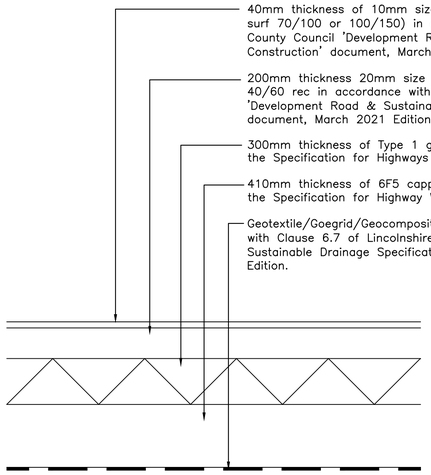



Adoptable Access Road Construction Detail

1:20

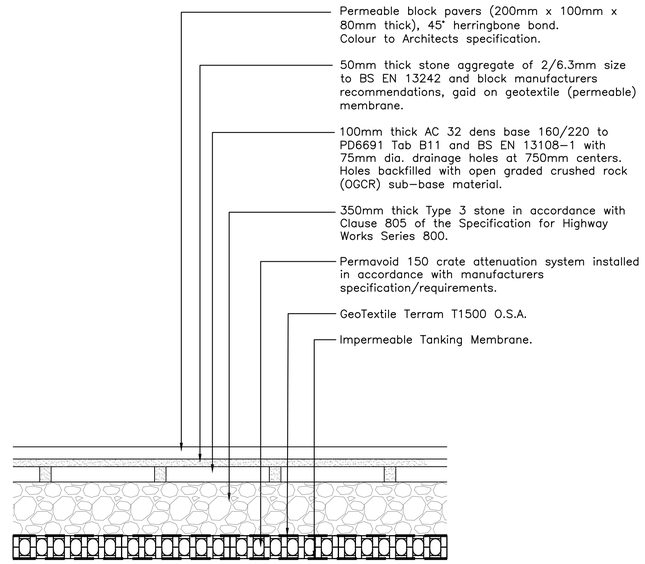


Permeable Pavement/Crate (Attenuation) Detail

1:20

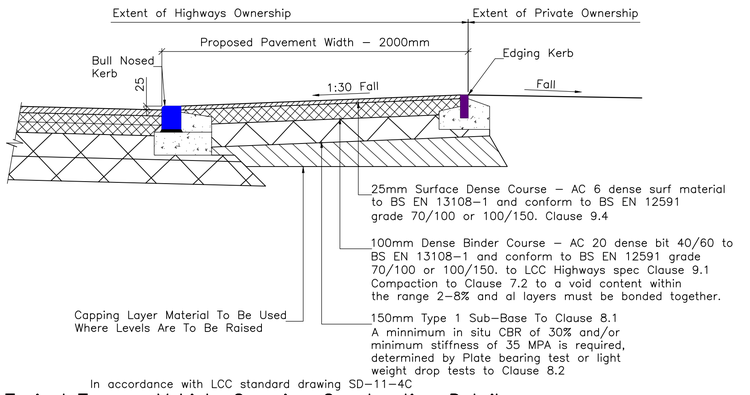

Typical Tarmac Vehicle Crossing Construction Detail

Scale 1:20

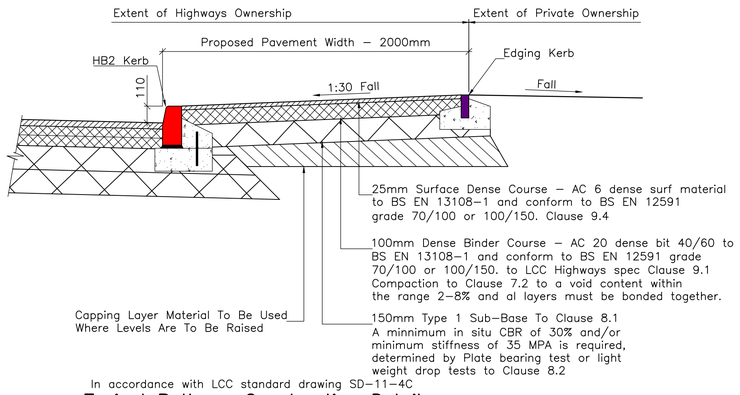

Typical Pathway Construction Detail

Scale 1:20

Rev	Revision	Drn	App	Date
P3	ADOPTABLE FOOTPATH DETAIL ADDED	AEQ		11/21
P2	ATTENUATION DETAIL REVISED	AEQ		09/21
P1	PRELIMINARY – FOR APPROVAL	AEQ		08/21

SHIELDS WILSON
e: info@shieldswilson.co.uk t: 01775 729252
STRUCTURAL AND CIVIL ENGINEERING

Status: PRELIMINARY

Client: SCOTT PARK

Project: RESIDENTIAL DEVELOPMENT
GOSBERTON ROAD, SURFLEET, SPALDING

Title: CONSTRUCTION DETAILS SHEET 1

Date	AUG. '21	Scale @A1	Drawing No.	Rev
Appr		1:200 @ A1	21-178/10	P3

COPYRIGHT SHIELDS WILSON LIMITED. ALL RIGHTS RESERVED.