
THIS DRAWING MUST BE READ IN CONJUNCTION WITH ALL RELEVANT DRAWINGS & STRUCTURAL CALCULATIONS

PLEASE REFER TO ARCHITECTS DRAWINGS FOR CONFIRMATION OF ALL WALL/SETTING OUT DIMENSIONS PRIOR TO COMMENCING OF WORKS



PLAN SHOWING EXISTING HIGHWAYS OWNERSHIP

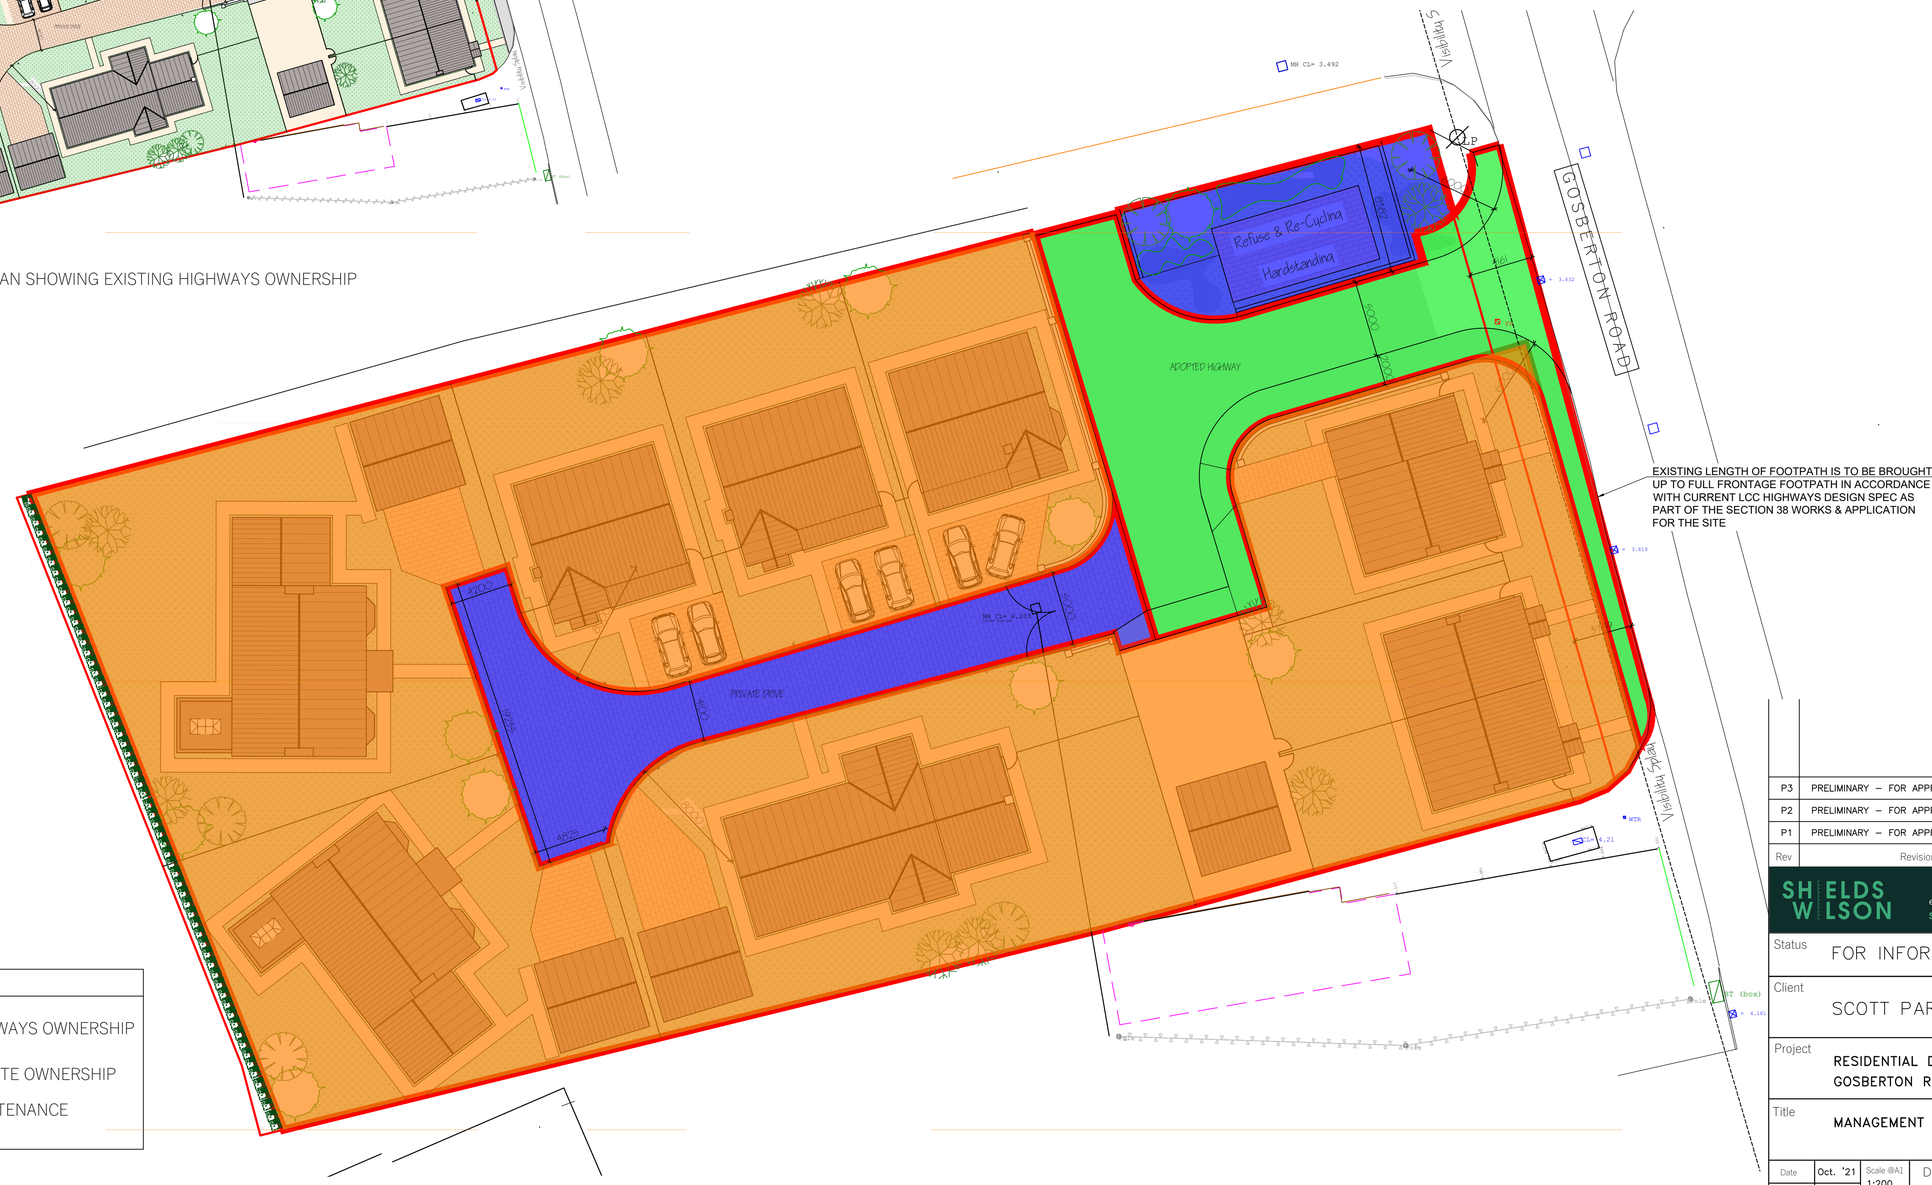

KEY:

- DENOTES PROPOSED HIGHWAYS OWNERSHIP
- DENOTES PROPOSED PRIVATE OWNERSHIP
- DENOTES PROPOSED MAINTENANCE COMPANY OWNERSHIP

Rev	Revision	Drn	App	Date
P3	PRELIMINARY – FOR APPROVAL	JL	APW	12/21
P2	PRELIMINARY – FOR APPROVAL	JL	APW	10/21
P1	PRELIMINARY – FOR APPROVAL	JL	APW	10/21

SHIELDS WILSON
e: info@shieldswilson.co.uk t: 01775 729252
STRUCTURAL AND CIVIL ENGINEERING

Status: FOR INFORMATION

Client: SCOTT PARK

Project: RESIDENTIAL DEVELOPMENT
GOSBERTON ROAD, SURFLEET, SPALDING

Title: MANAGEMENT & MAINTENANCE PLAN

Date	Oct. '21	Scale @A1	Drawing No.	Rev
Appr	APW	1:200	21–178–21	P3

COPYRIGHT SHIELDS WILSON LIMITED. ALL RIGHTS RESERVED.