

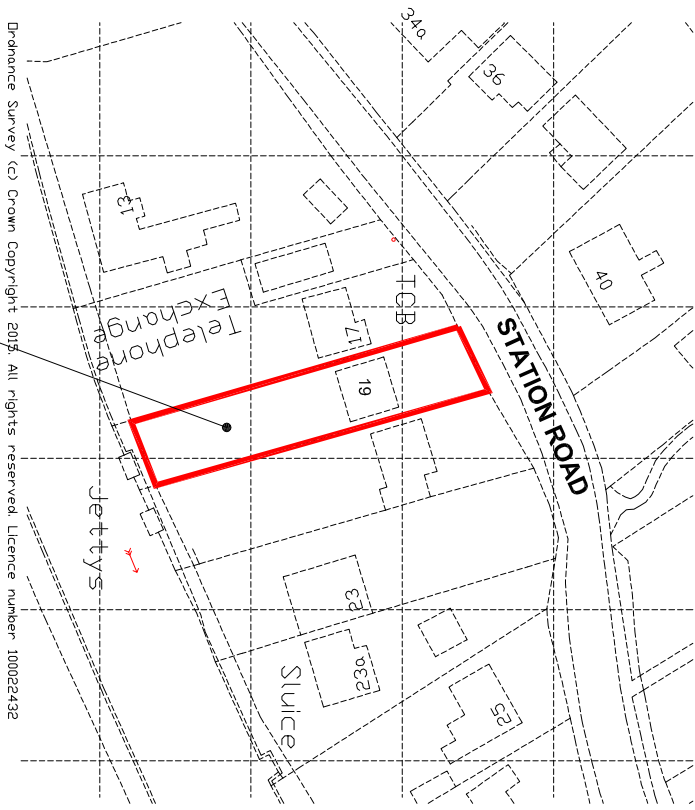


© Design Copyright reserved. Where noted must be obtained before copying or reproducing the drawings. Do not scale dimensions. All dimensions are given in millimetres. Check all dimensions before construction. The Designer is NOT responsible for any Building or Construction work or inspections on site.

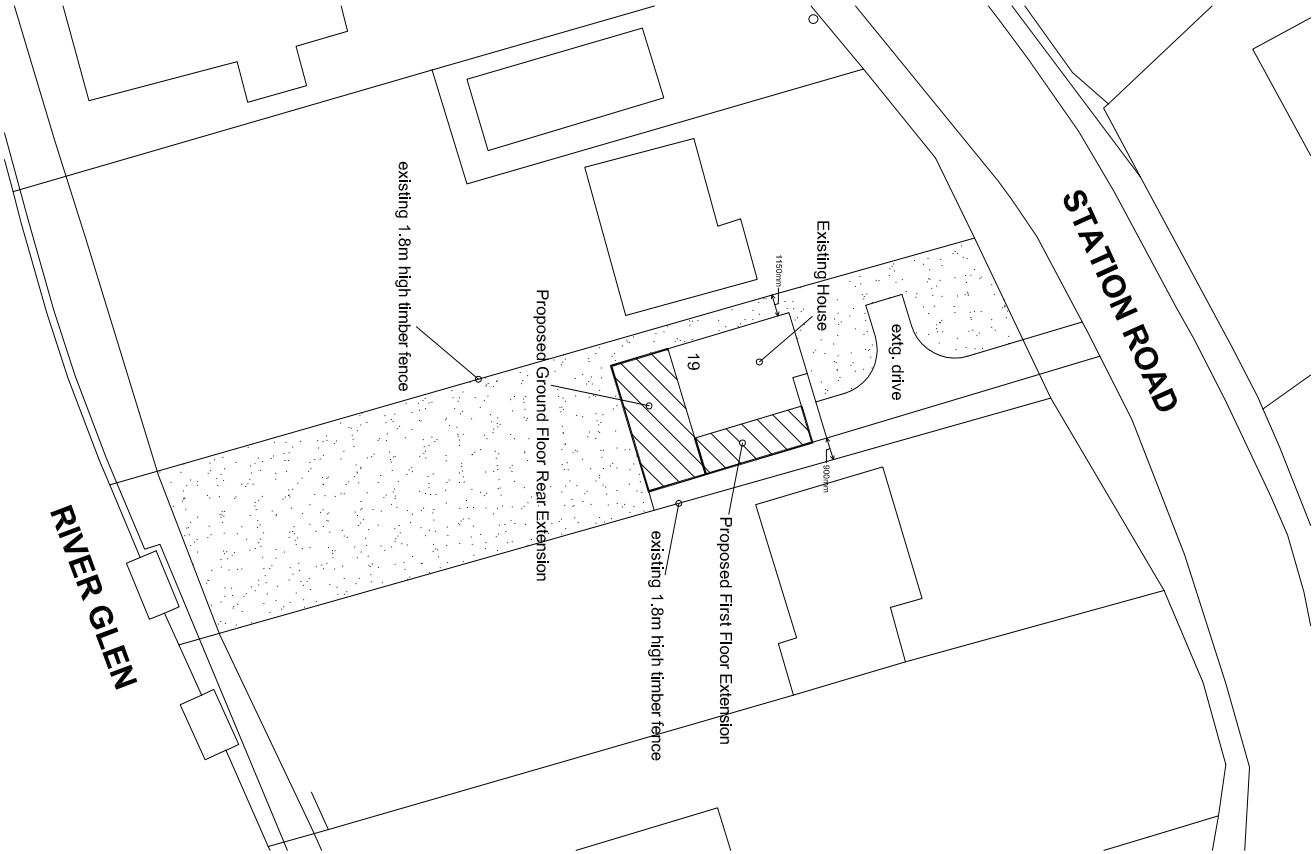

APPLICATION SITE

Tulip Design
Architectural & Building Design Services

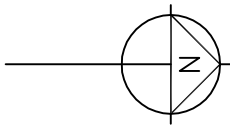

35 Spalding Road, Holbeach, Lincs, PE12 6HG
Tel: 07500 966039
Email: tulipdesign@live.com

Client: **Mr & Mrs I Fiske** Scale: 1:1250 & 1:500 @ A3

Project: **Proposed Extension & Alterations at 19 Station Road, Spalding.** Date: **Oct 2015**
Drawing No: **TD/GF 03**

Title: **Site & Location Plan** Drawn: **MD**