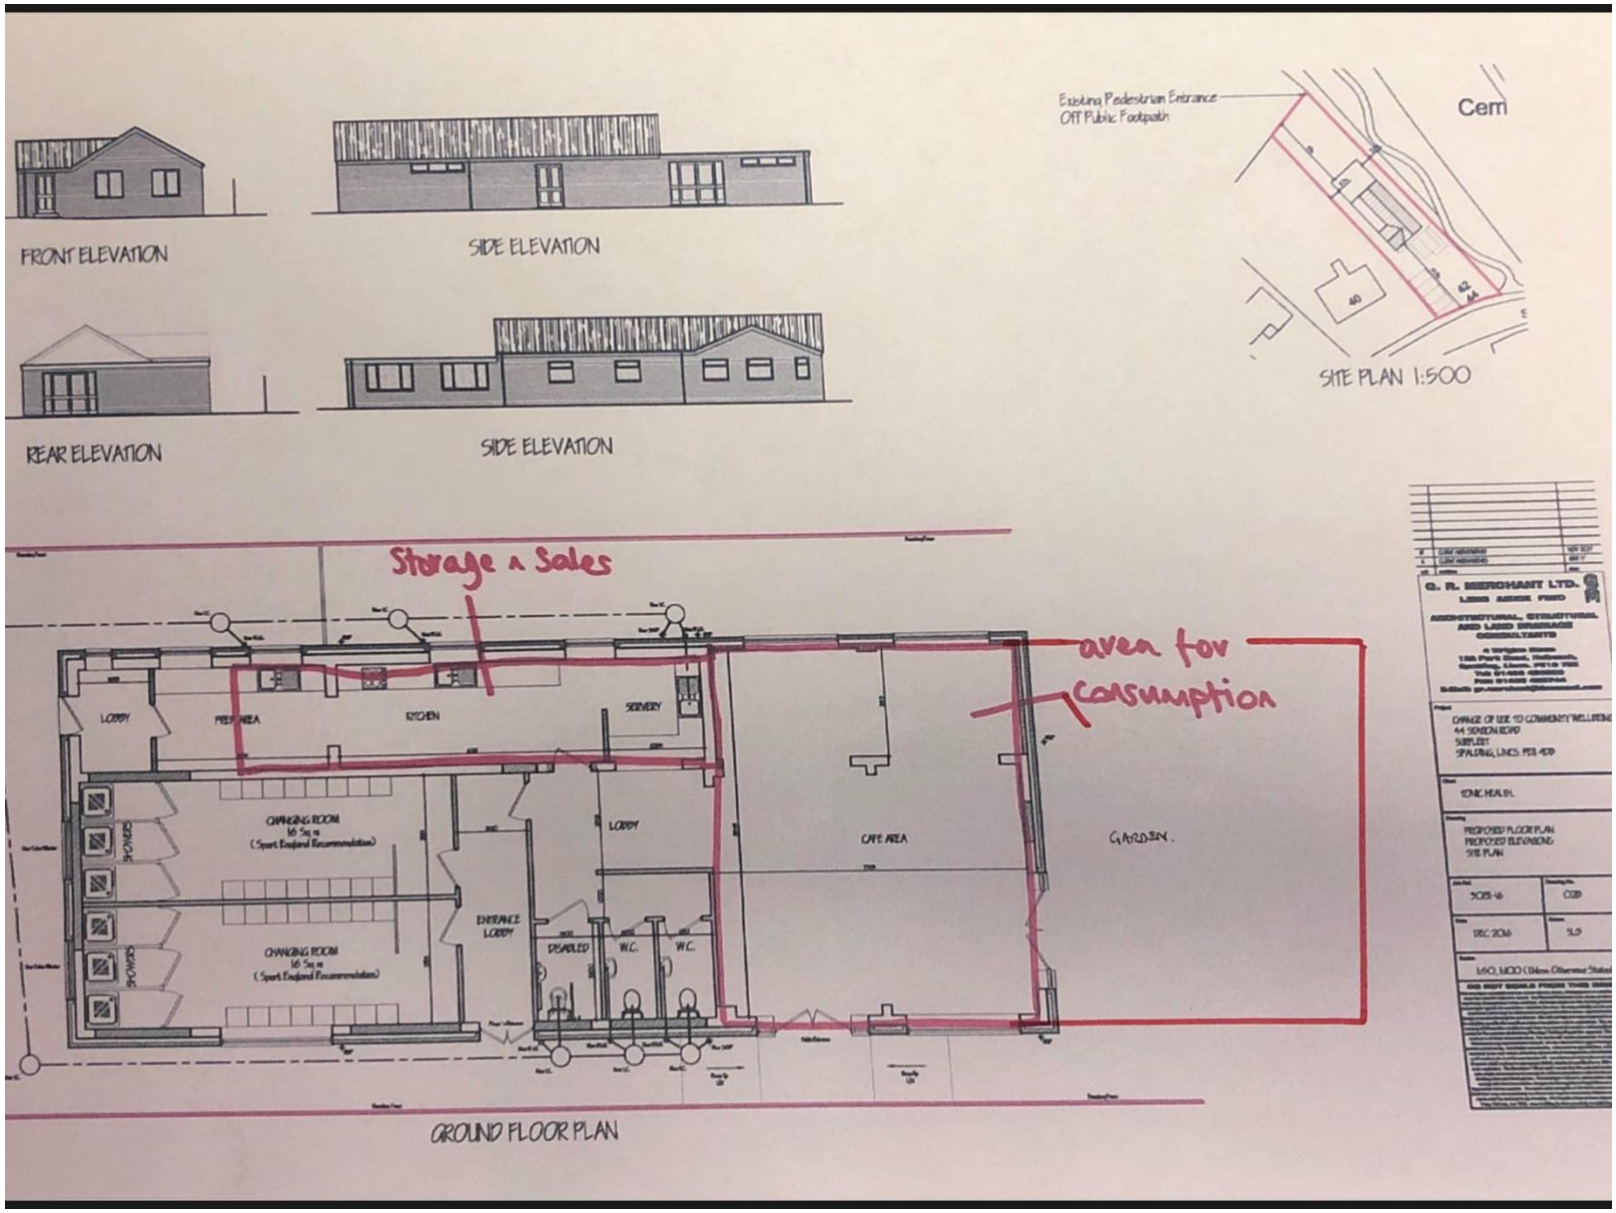
FRONT ELEVATION
SIDE ELEVATION
REAR ELEVATION
SIDE ELEVATION
Existing Pedestrian Entrance
Off Public Footpath
Cem
SITE PLAN 1:500
Storage & Sales
area for consumption
LOBBY
PREP AREA
KITCHEN
SCULLERY
CHANGING ROOM
16 Sq m
(Sport England Recommendation)
SHOWERS
SHOWERS
CHANGING ROOM
16 Sq m
(Sport England Recommendation)
ENTRANCE LOBBY
LOBBY
DISABLED
W.C.
W.C.
CAFE AREA
GARDEN.
GROUND FLOOR PLAN
G. R. MERCHANT LTD.
PROPOSED FLOOR PLAN
PROPOSED ELEVATIONS
SITE PLAN
DEC 2016