STUDIO 11 architecture

Do not scale directly from this drawing. All discrepancies are to be brought to the attention of the below office.

The copyright to this drawing is owned by studio 11 architecture.



Site Layout 1:200

Housetype Schedule

2 Bedroom House

2 Bed House	63.68 m² (685.44 ft²)	Plots 1,4, 5	3

3 Bedroom House


3 Bed House	81.92m² (881.78 ft²)	Plots 2, 3	2
			5

Total 5

Site Area: 0.16 Hectares (0.39 Acres)

KEY

- Existing trees
- Proposed trees
- 1.8m panel fence between plots
- 1.8m garden wall
- 1.2m post & rail fence
- Proposed shrub planting

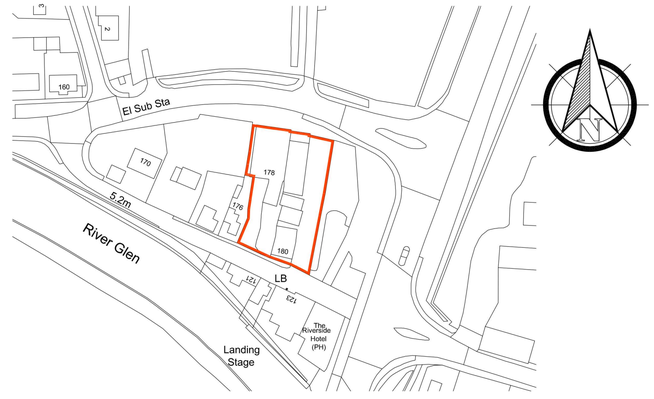

Location Plan 1:1250

Chartered Institute of Architectural Technologists

Measurement Bar - When printed to the correct scale this line measures 100mm.

PLANNING APPLICATION

REVISION	DATE	DRAWN	DESCRIPTION
A	26.10.2017	CLH	Application line amended.

CLIENT Mr I Bates

PROJECT Proposed residential development at Station Road, Surfleet

DRAWING Site Layout & Location Plan

SCALE 1: 200, 1:1250 @ A1 **DRAWN** EG **DATE** 12.09.2017

DRAWING NO. 390.SL.01

STUDIO 11 ARCHITECTURE LTD, THE BOATHOUSE, HARBOUR SQUARE, NENE PARADE, WISBECH, CAMBRIDGESHIRE, PE13 3BH
T: 01945 467339 E: design@studio11architecture.co.uk W: www.studio11architecture.co.uk
OFFICES: *THE SPARKHOUSE, LINCOLN, LINCOLNSHIRE LN6 7TS* *THE BOATHOUSE, WISBECH, CAMBRIDGESHIRE PE13 3BH* *KEYSTONE INNOVATION CENTRE, THETFORD, NORFOLK IP24 1JD*