
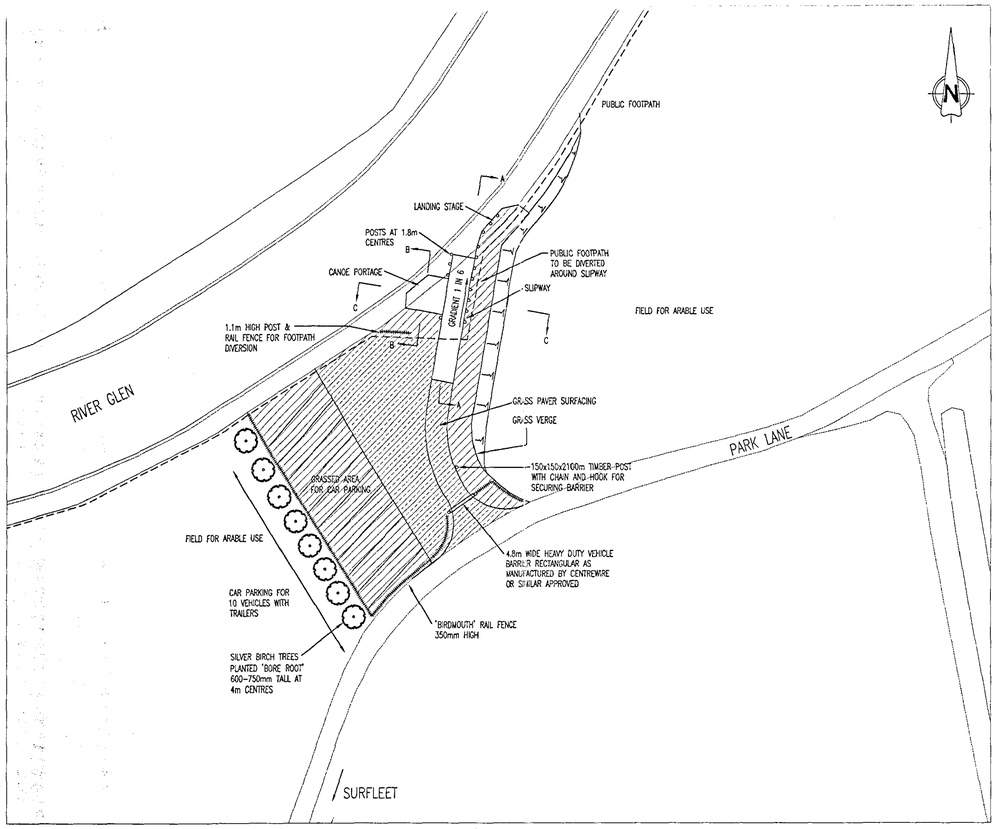



PLAN OF PROPOSEL WORKS

SCALE 1 : 500

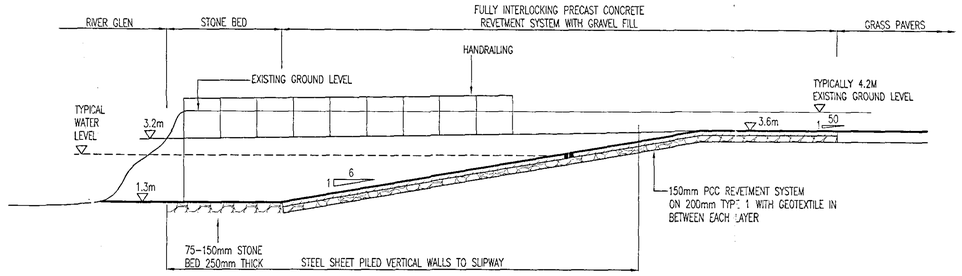

SECTION A-A


SCALE 1 : 100

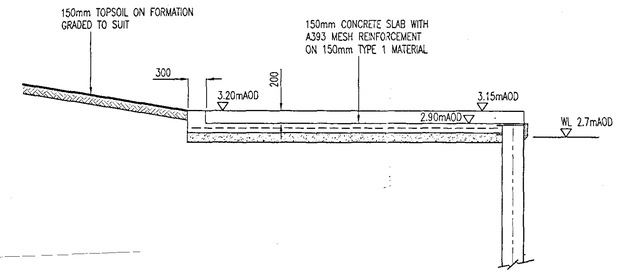

Put notice @ Junction of revetment park lane.

SECTION B-B

SCALE 1 : 50

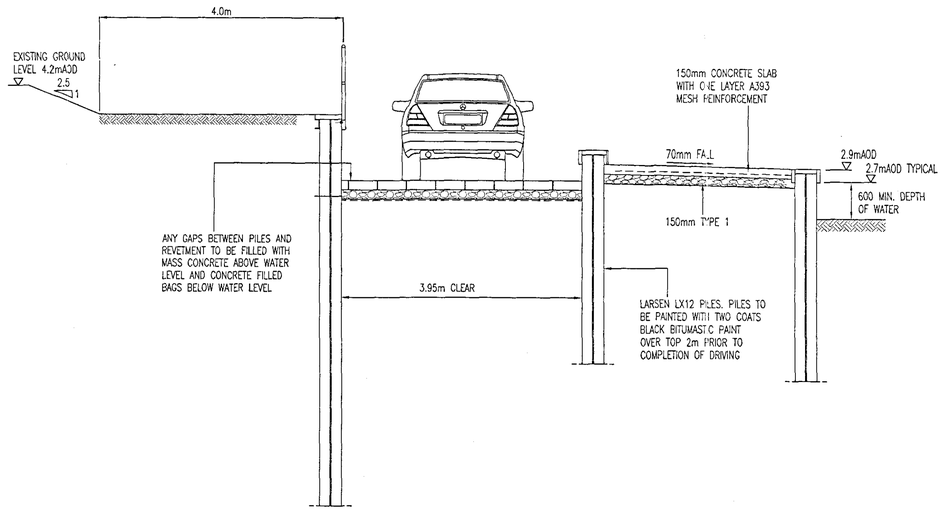

104.2 OD

SECTION C-C

SCALE 1 : 50

NOTES:

1. ALL DIMENSIONS IN MILLIMETRES UNLESS SHOWN OTHERWISE.
2. ALL LEVELS IN METRES ABOVE ORDNANCE DATUM.

Rev	Date	Amendments	By
A			
		Revisions	

ENVIRONMENT AGENCY

WATERWAYS TEAM

WATERSIDE HOUSE WATERSIDE NORTH
LINCOLN LN2 5HA
TEL: 01522 513100 FAX: 01522 512927

Project

THE FENS WATERWAYS LINK

Title

SURFLEET SLIPWAY PLAN AND SECTIONS

Scale AS SHOWN	Date JULY 2005	Size A1	
Engineer PMA	Drawn by SMW		
Drg No. NVN17011/222			