




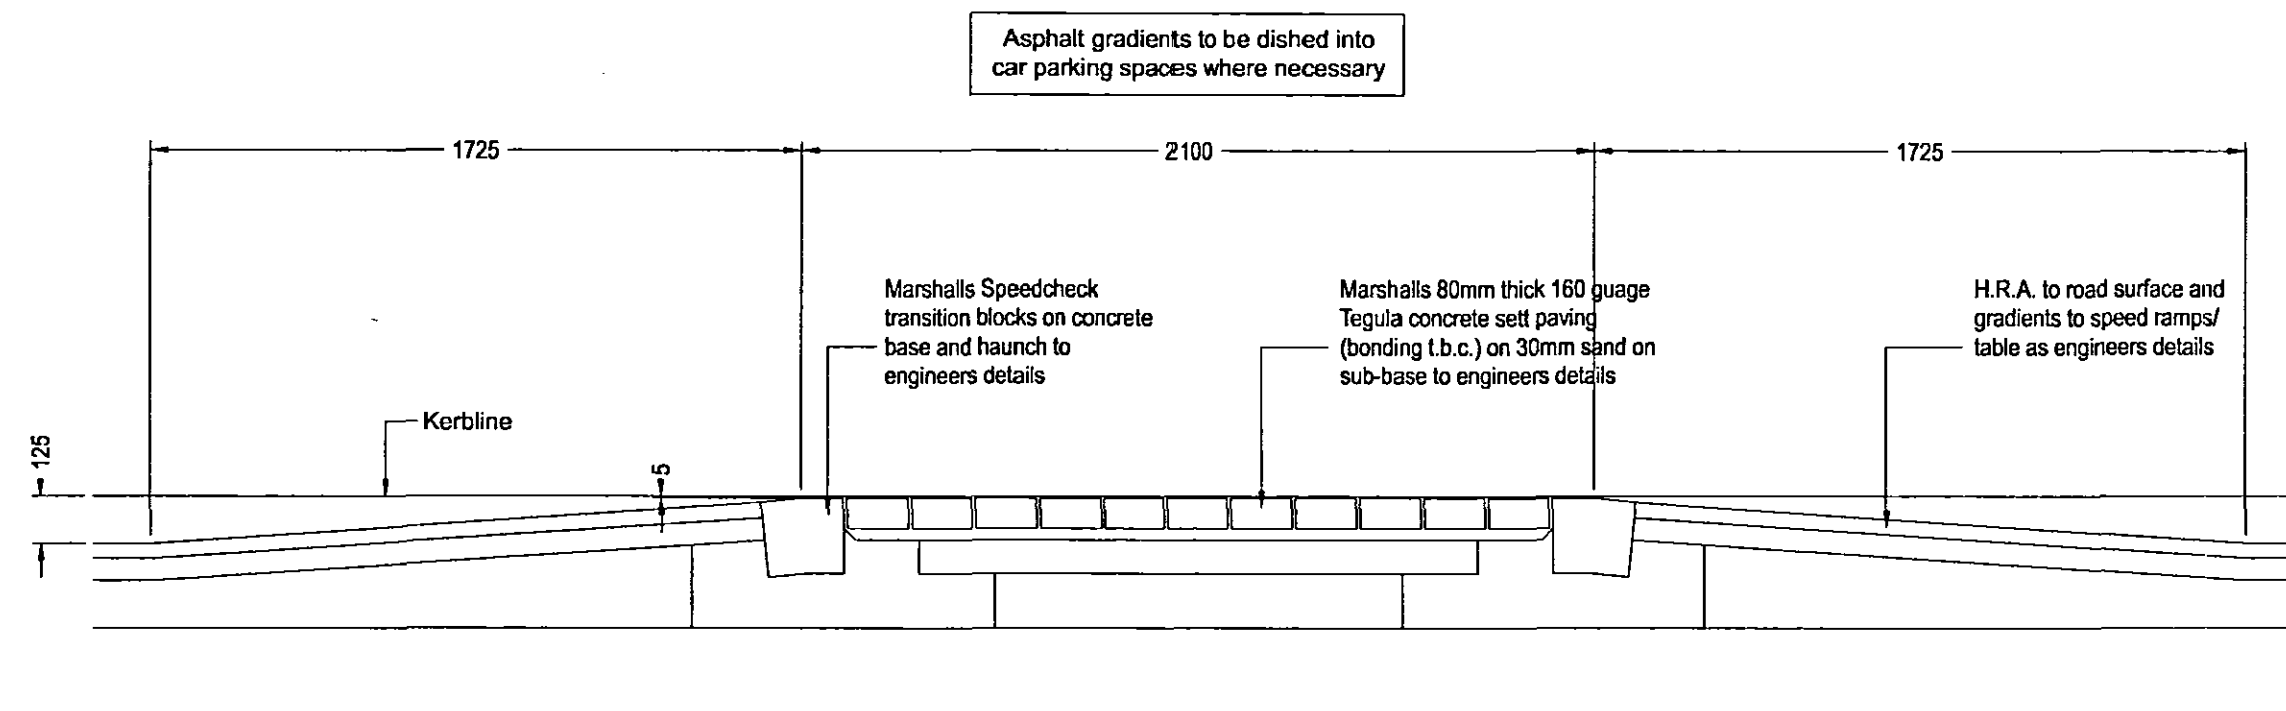


TYPICAL SPEED RAMP DETAIL, 1:20

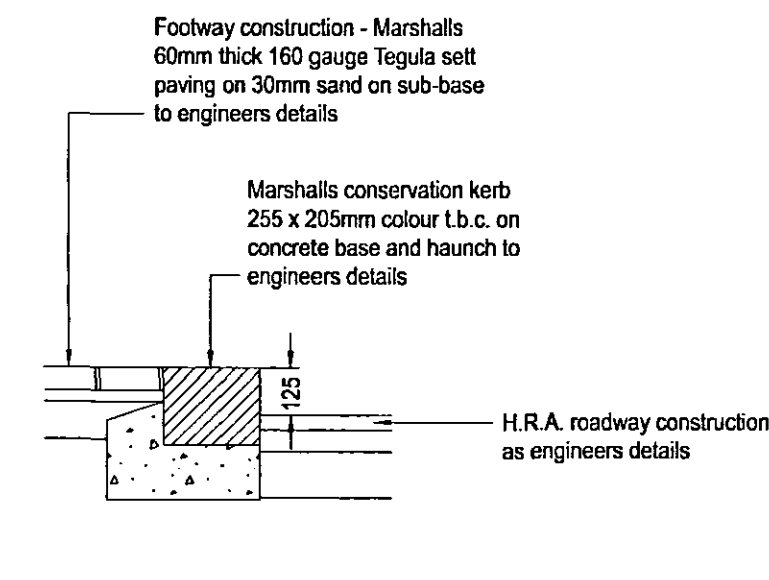


TYPICAL KERB DETAIL, 1:20

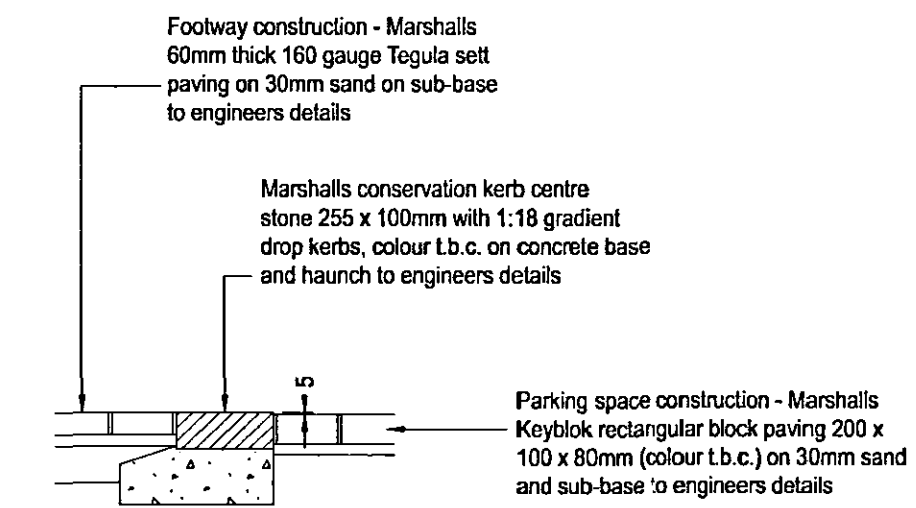


TYPICAL DROPPED KERB DETAIL, 1:20

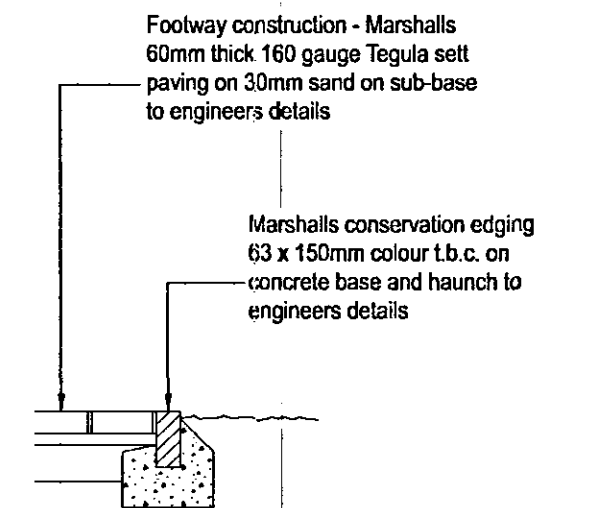


TYPICAL EDGING DETAIL, 1:20
(PAVING / SOFT LANDSCAPING)

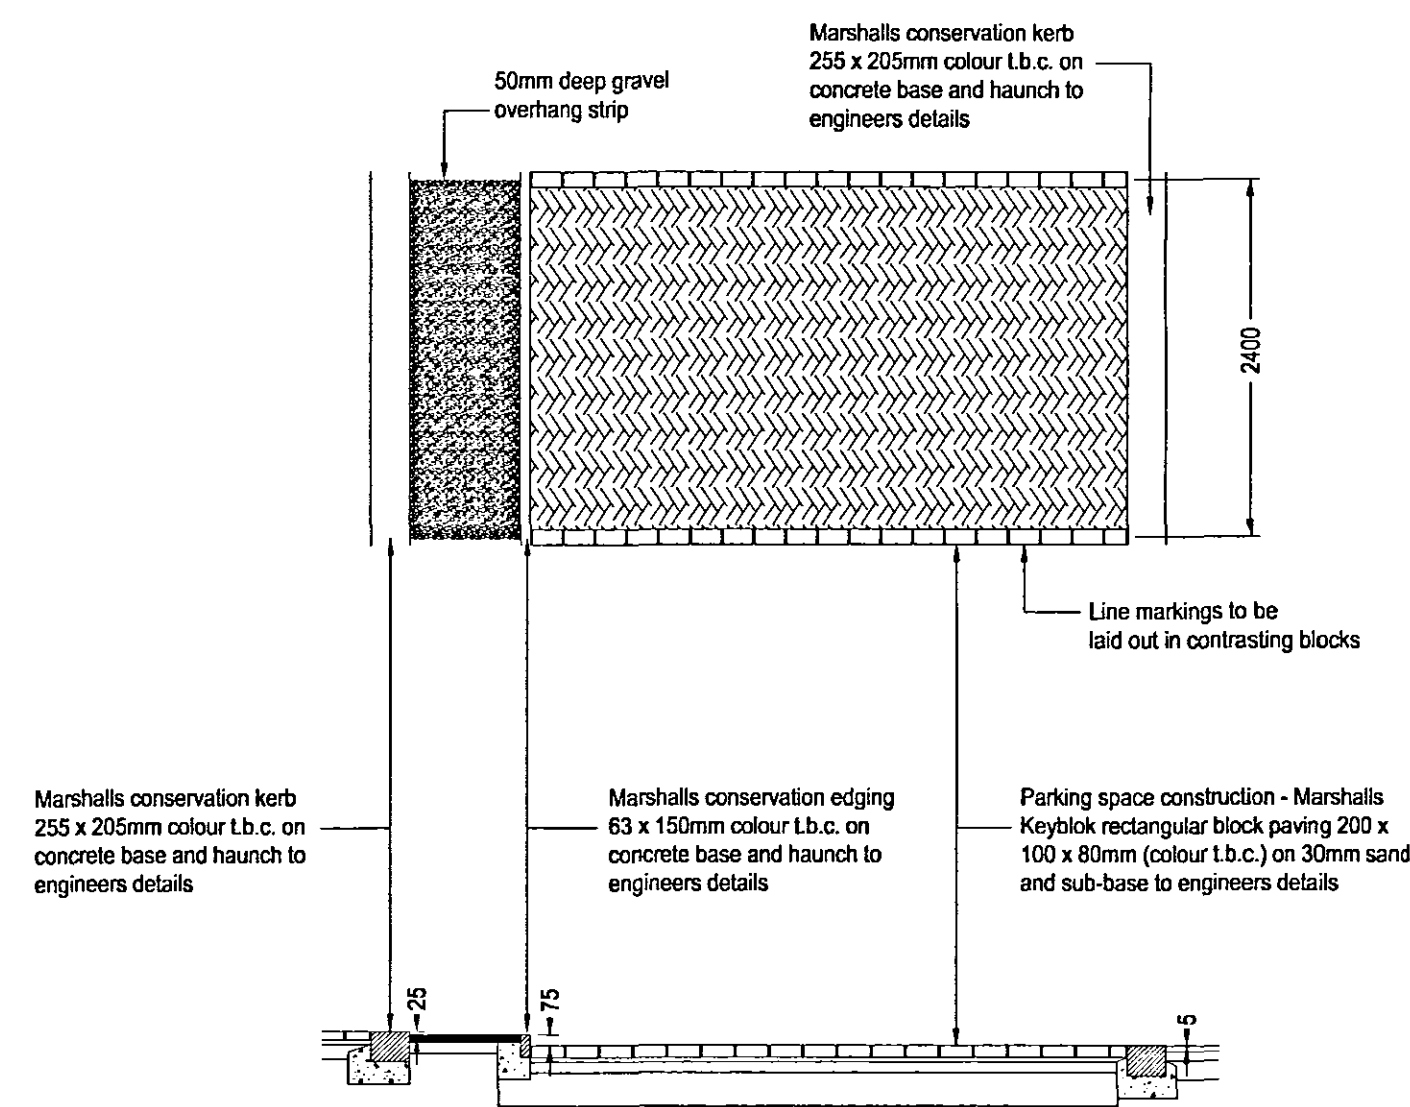

TYPICAL PARKING BAY, 1:50

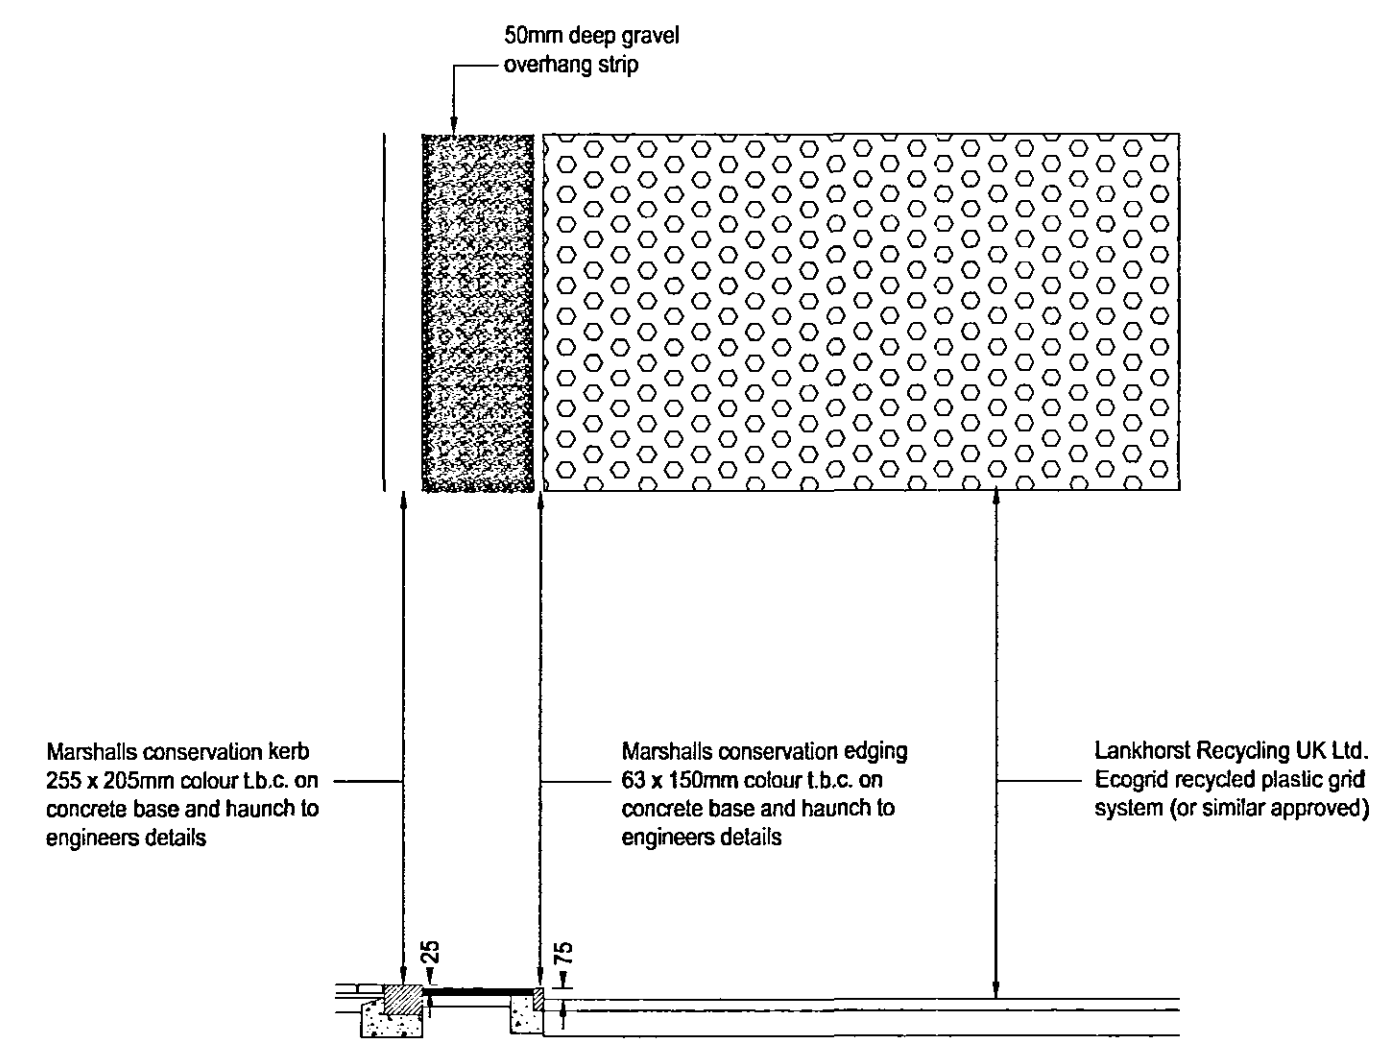

TYPICAL OVERFLOW PARKING BAY, 1:50

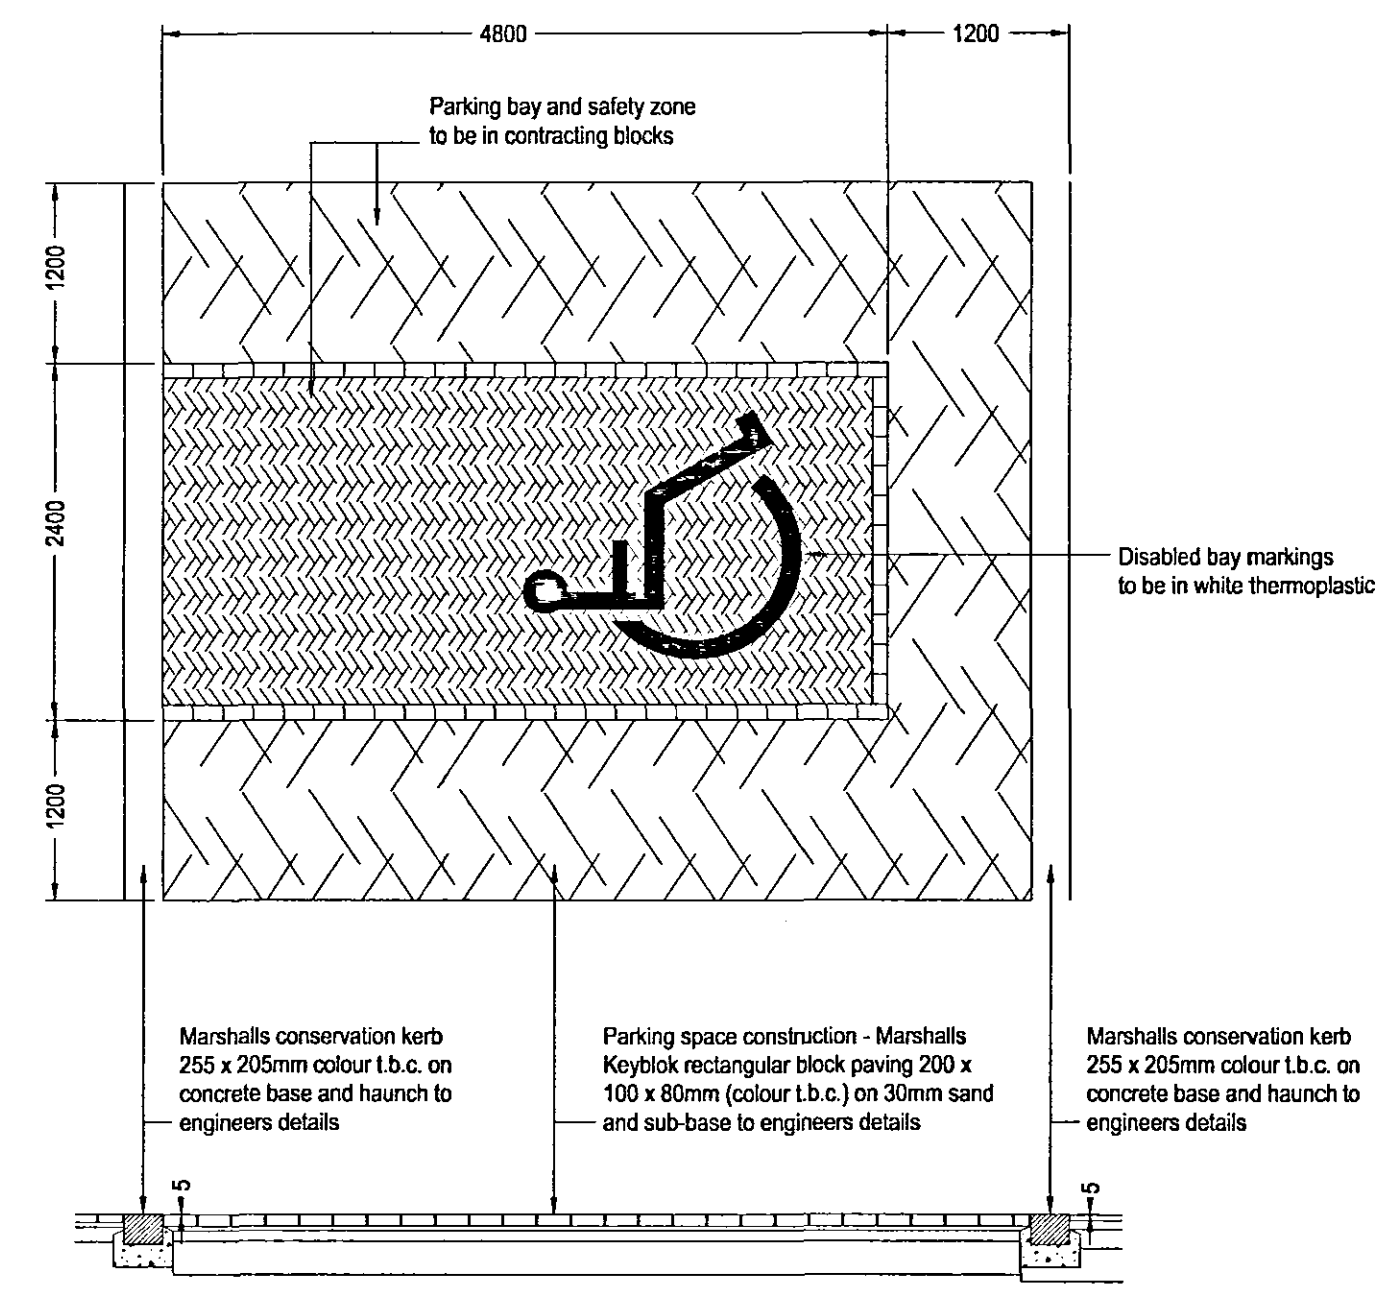

TYPICAL DISABLED PARKING BAY, 1:50

SHDC
PLANNING & DEVELOPMENT
- 1 AUG 2006
Ref. 106266

PROJECT: DEVELOPMENT AT STATION ROAD, SURFLEET, Lincs.		
CLIENT: S.P.A.R.C.		
DRAWING TITLE: CAR PARKING AND KERB TYPICAL DETAILS		
DATE: FEB. 2003	DRAWN: E.J.	APPROVED:
SCALE: 1:20 / 1:50	DRAWING No: 3975 / A1 / 142	

SIMONS DESIGN	
WITHAM PARK HOUSE WATERSIDE SOUTH LINCOLN LN5 7JP	
Tel: 01522 882600 Fax: 01522 882601 email: simons_design@simonsgroup.com Web Site: www.simonsdesign.com	
ARCHITECTURE INTERIOR DESIGN	

THIS DRAWING IS COPYRIGHT AND NO PORTION SHOULD BE USED WITHOUT CONSENT. NO DIMENSIONS ARE TO BE SCALED OFF THIS DRAWING. ALL DIMENSIONS ARE TO BE VERIFIED ON SITE.