



FRONT ELEVATION

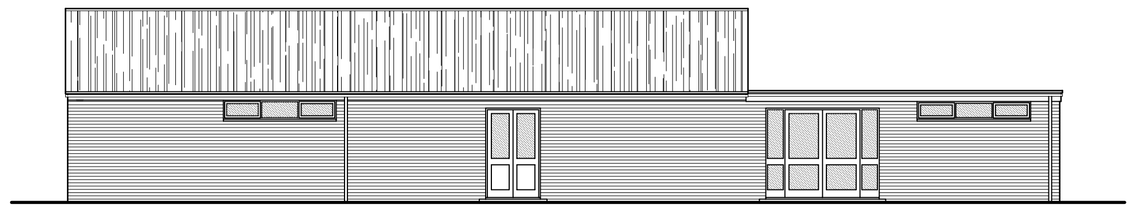


SIDE ELEVATION




REAR ELEVATION

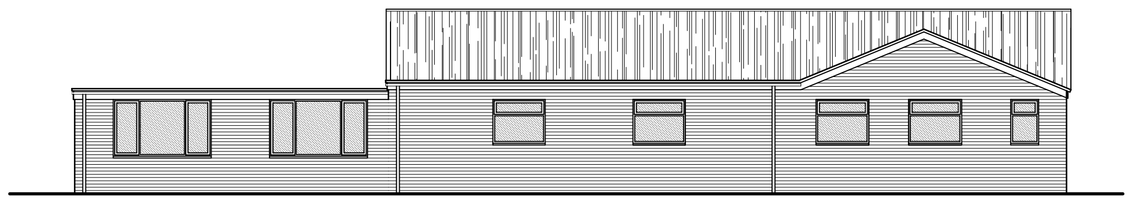

SIDE ELEVATION

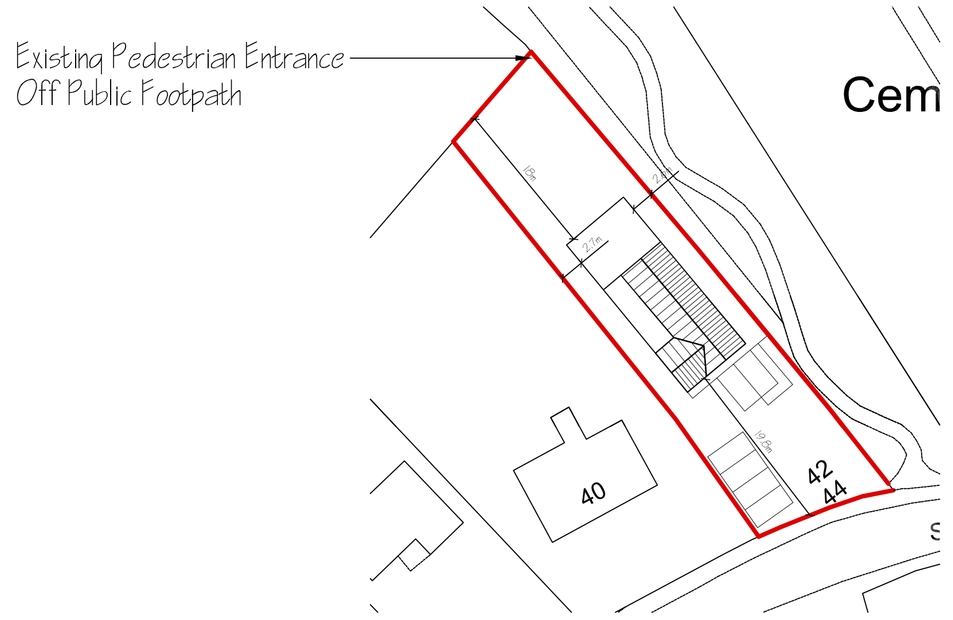

SITE PLAN 1:500

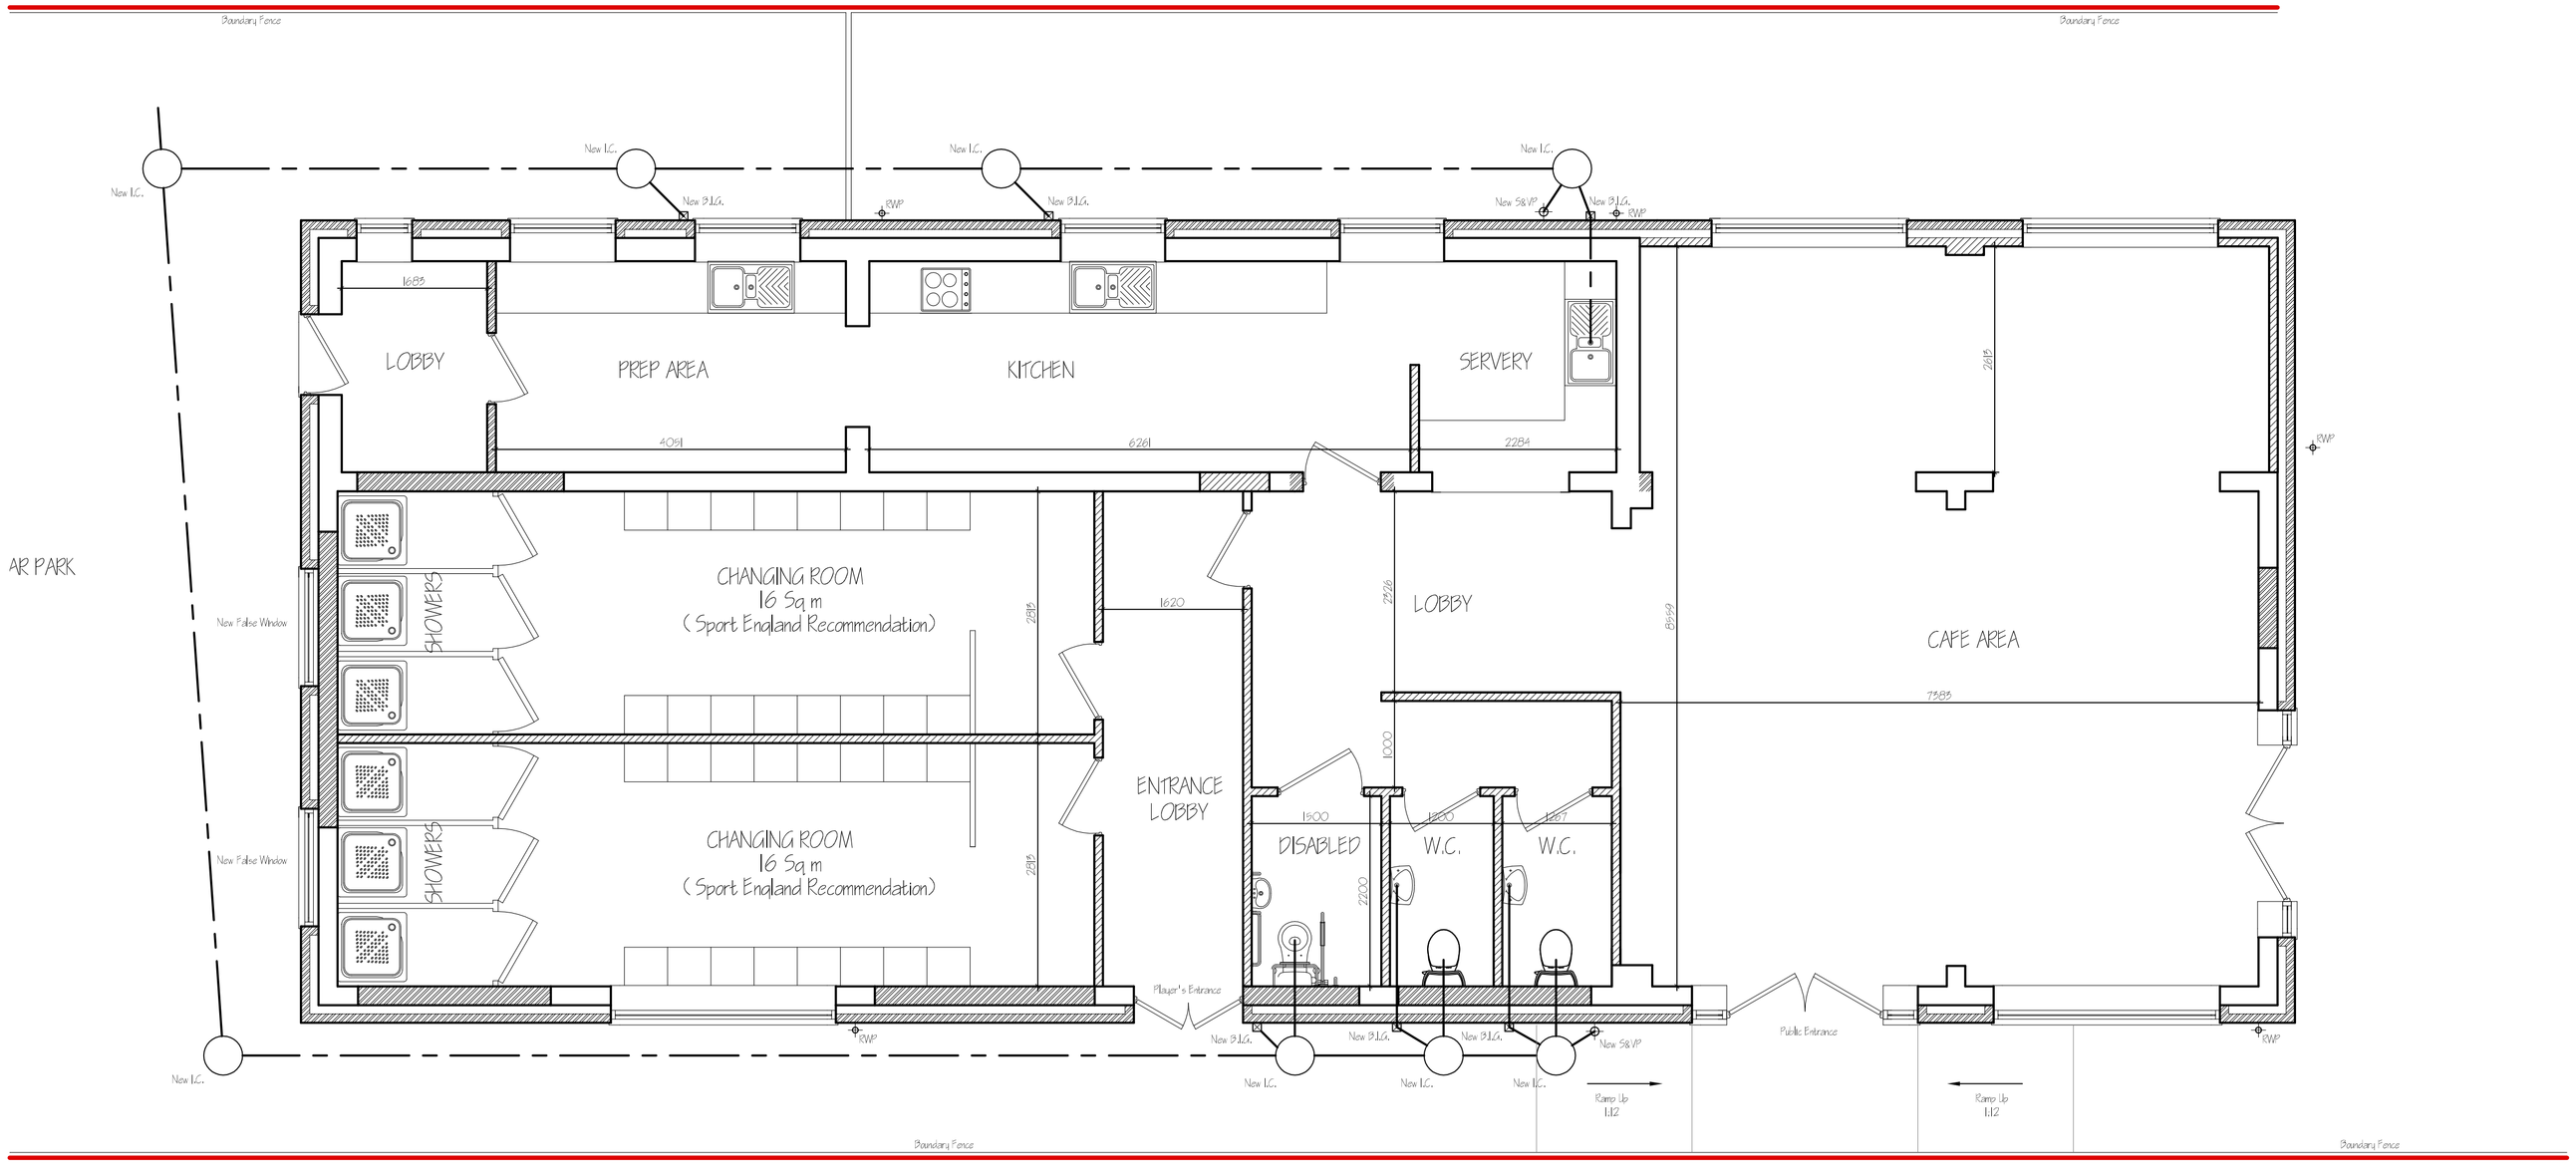

GROUND FLOOR PLAN
