
Do not scale this drawing. Report any ambiguities to the architect immediately.

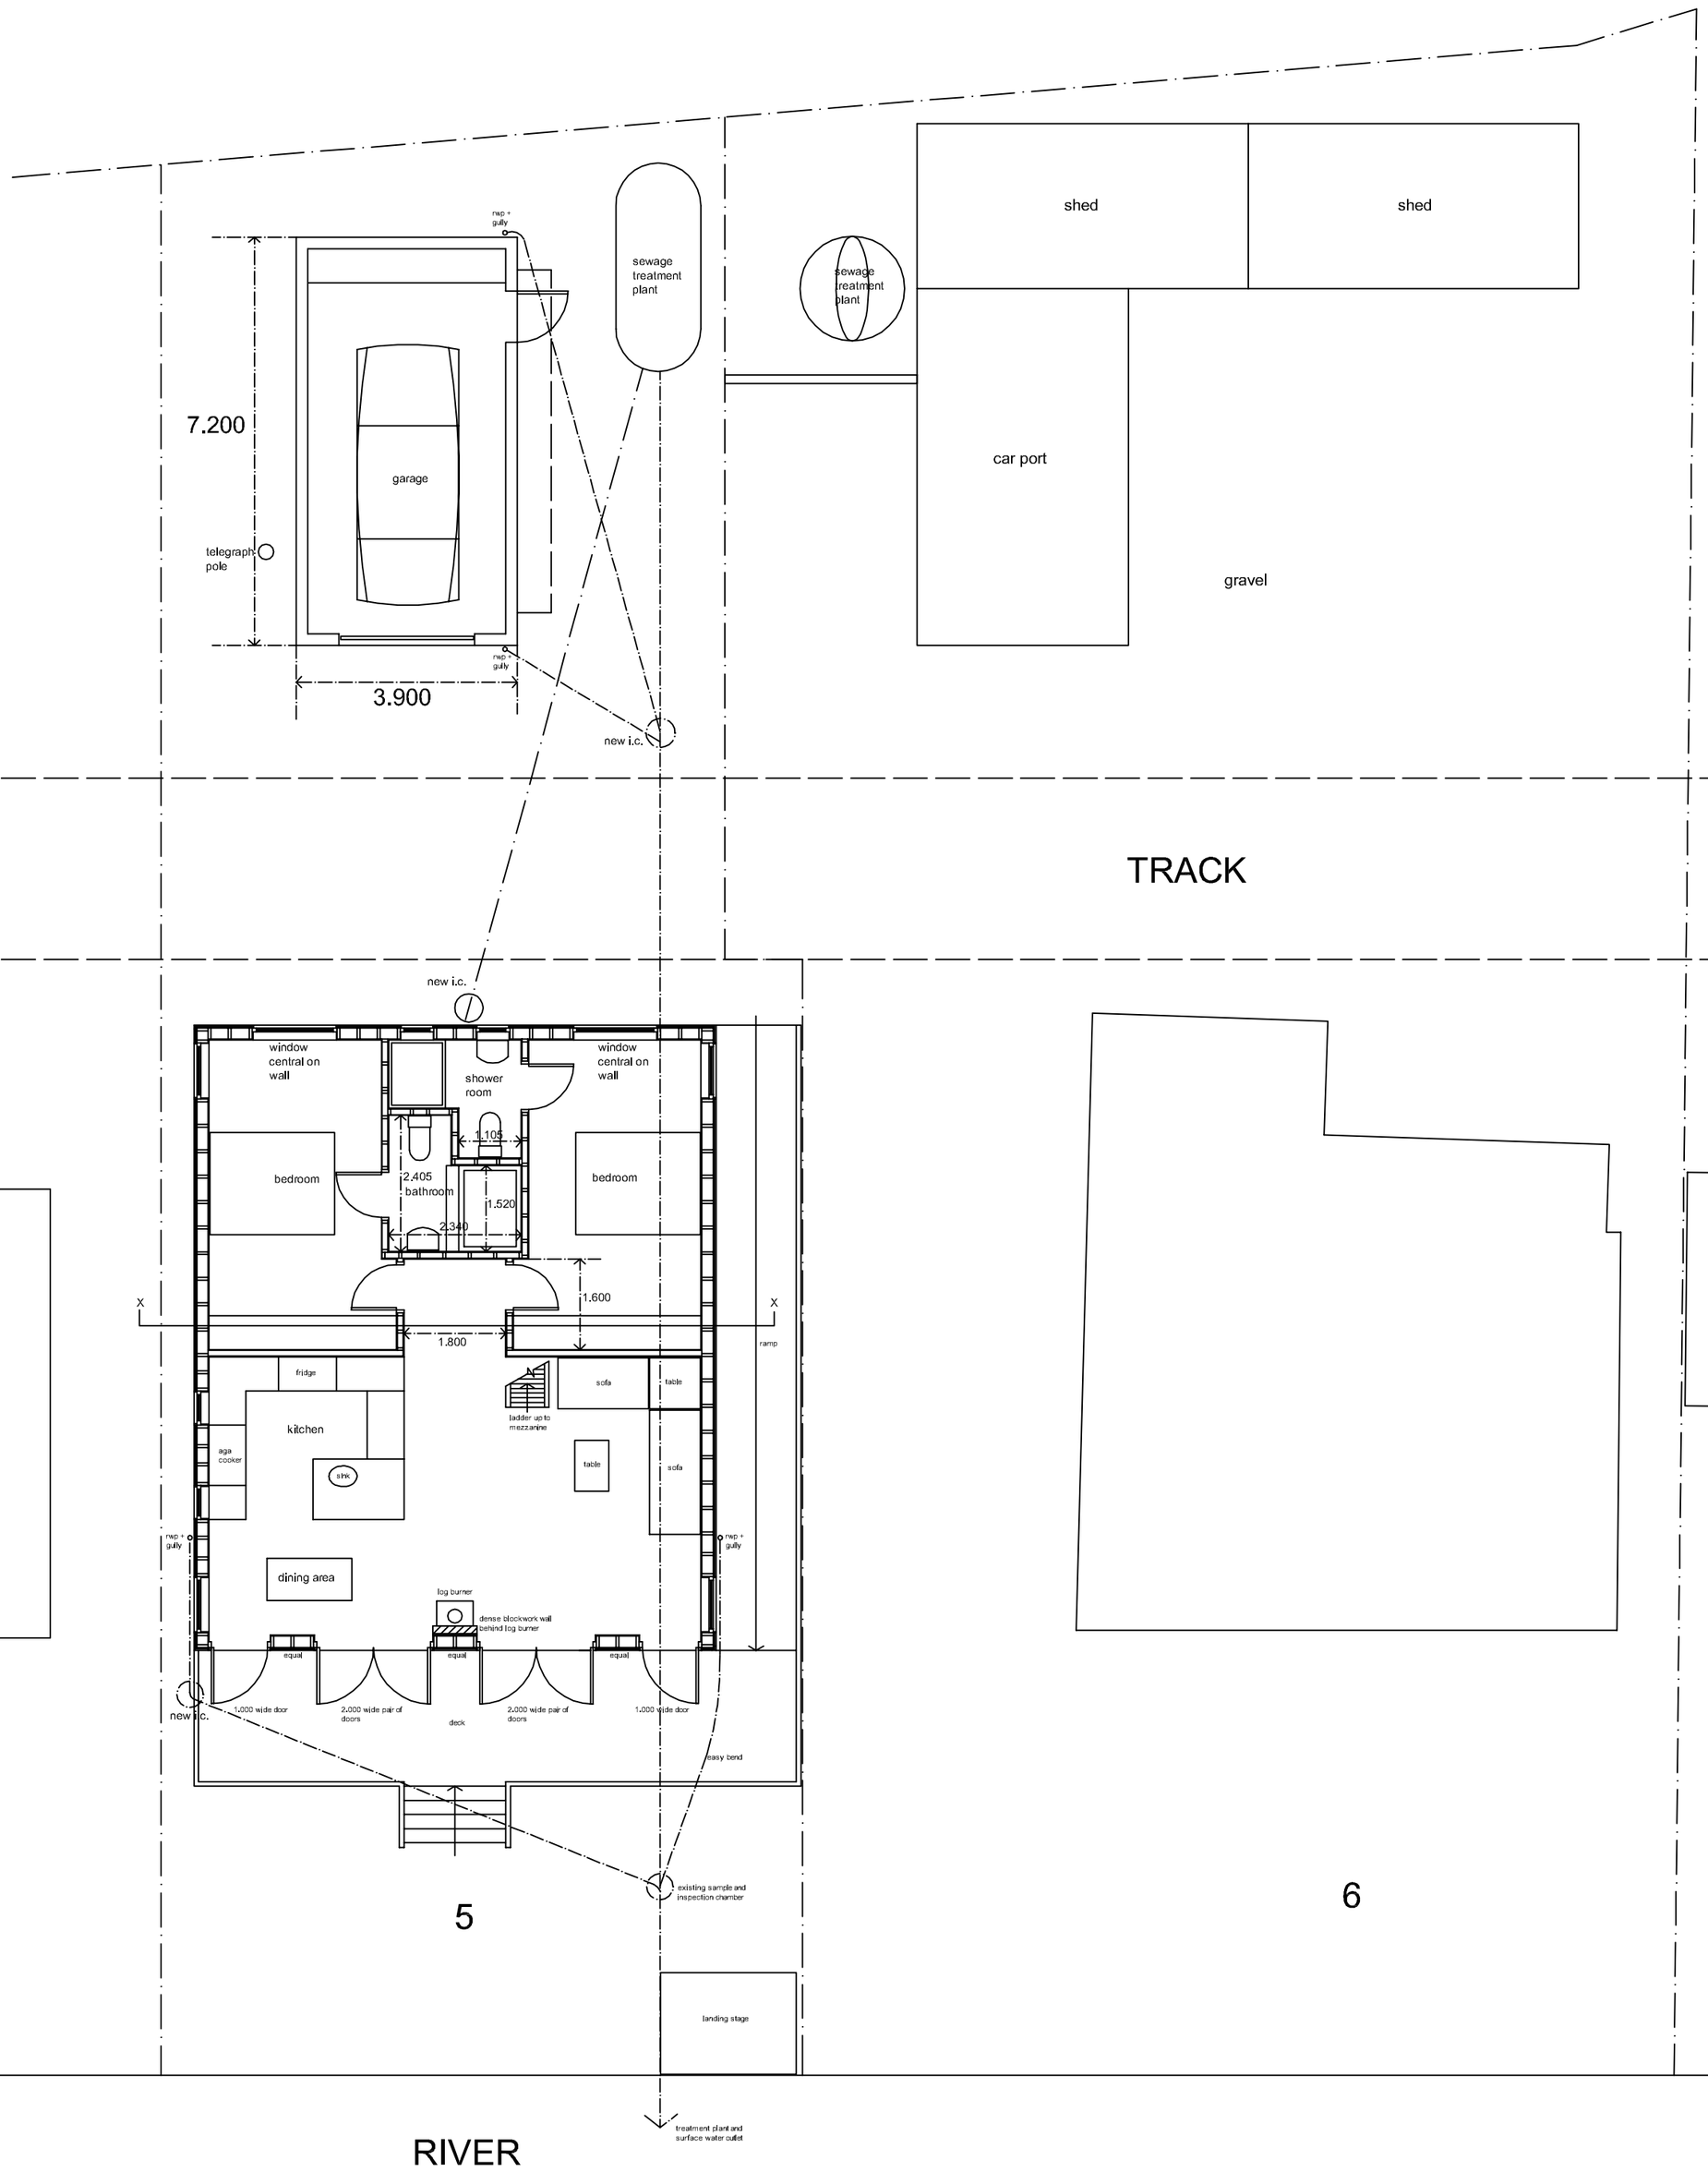

metres

0 1 2 3 4 5 6 7

1:50

N

Revisions

JEFF SOWERBY ARCHITECT	
290 Albert Road, Sheffield S8 9RD	website: www.jeffsowerbyarchitect.com
e-mail: jeff@jeffsowerbyarchitect.com	telephone/fax: 0114 327 9036
Client	CHRIS DOUGLAS
Job title	PROPOSED NEW HOUSE AND GARAGE AT 6 THE RESERVOIR, SURFLEET SEAS END
Drawing title	SITE AS EXISTING

Scale	Drawing no.	Revision	Date
1:100	SSE00		20.09.2019