


Do not scale this drawing. Report any ambiguities to the architect immediately.

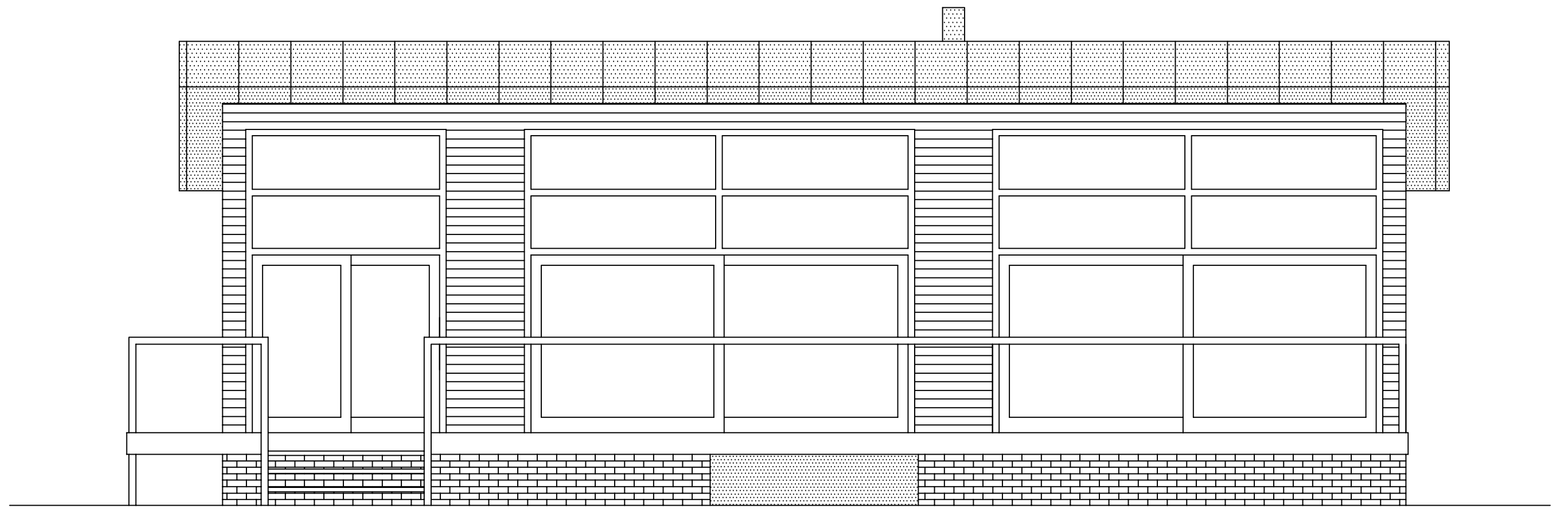


SOUTH

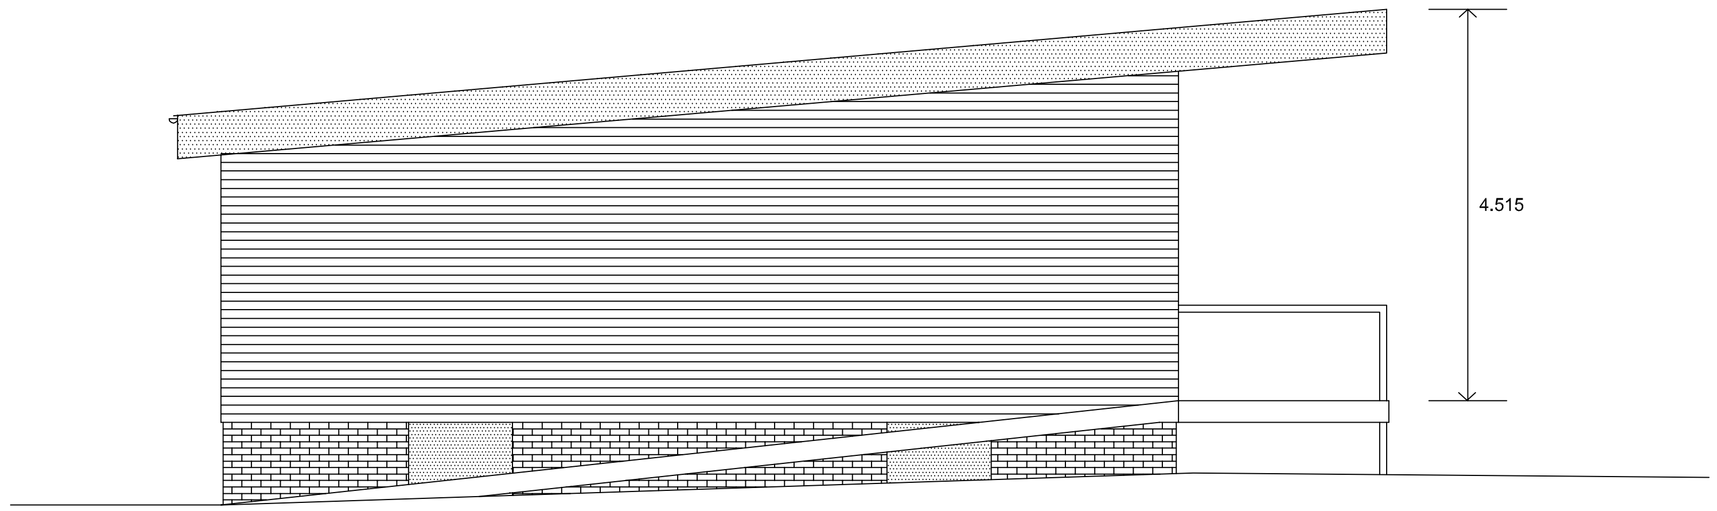

WEST

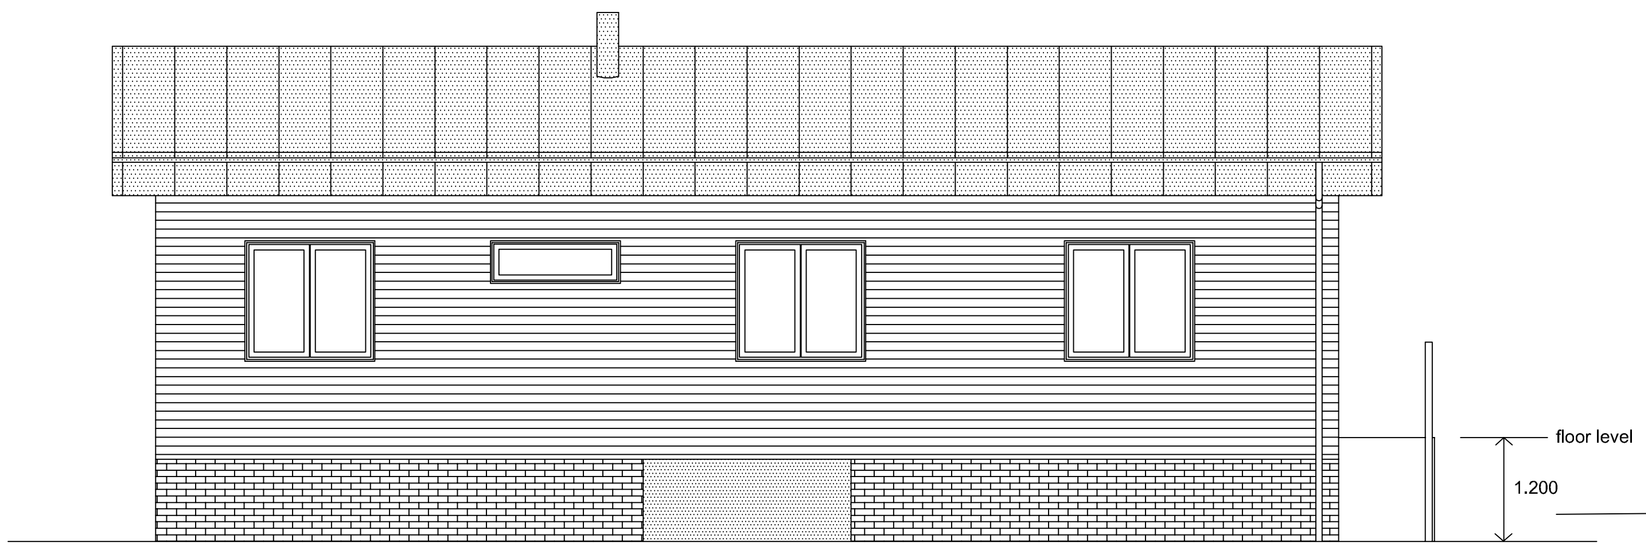

NORTH

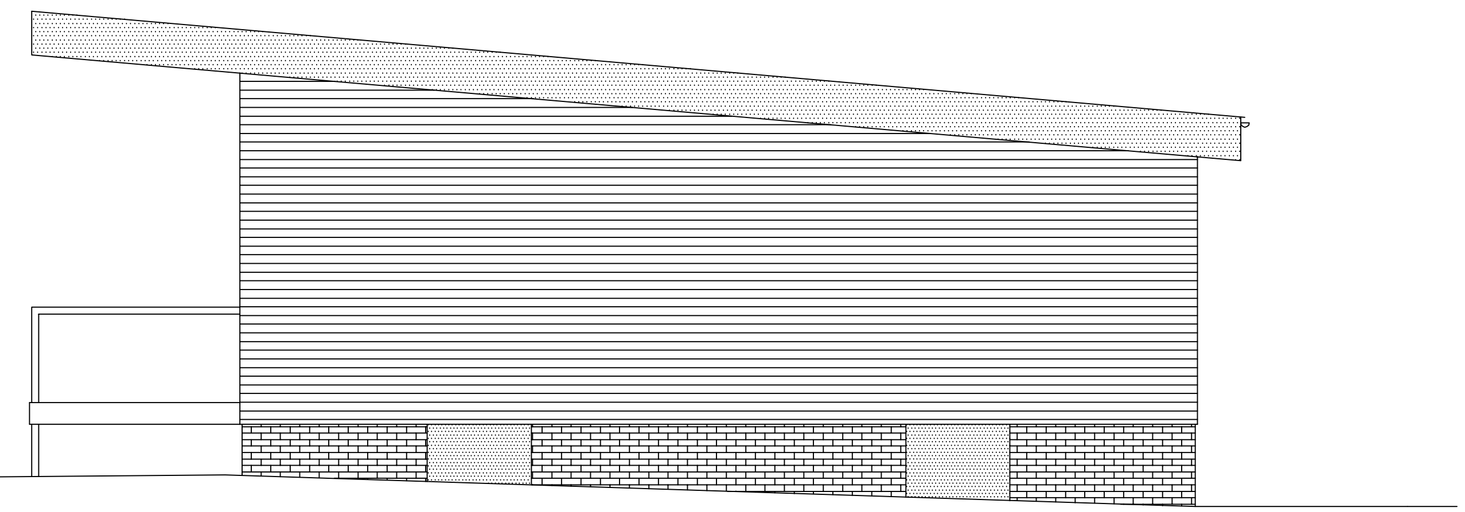

EAST

See flood risk assessment for ffl in relation to datum.

metres

0 1 2 3 4 5 6 7

MATERIALS

roof: zinc
walls: black timber boarding on black brick plinth
windows and doors: grey stained or painted timber
ramp and deck: grey stained or painted timber
rainwater goods: black pvc-u

Revisions

JEFF SOWERBY ARCHITECT
290 Albert Road, Sheffield S8 9RD website: www.jeffsowerbyarchitect.com
e-mail: jeff@jeffsowerbyarchitect.com telephone/fax: 0114 327 9036

Client: CHRIS DOUGLAS

Job title: PROPOSED NEW HOUSE AND GARAGE AT 6 THE RESERVOIR, SURFLEET SEAS END

Drawing title: HOUSE ELEVATIONS AS PROPOSED

Scale	Drawing no.	Revision	Date
1:50	SSE02		14.09.2019