

Do not scale this drawing. Report any ambiguities to the architect immediately.

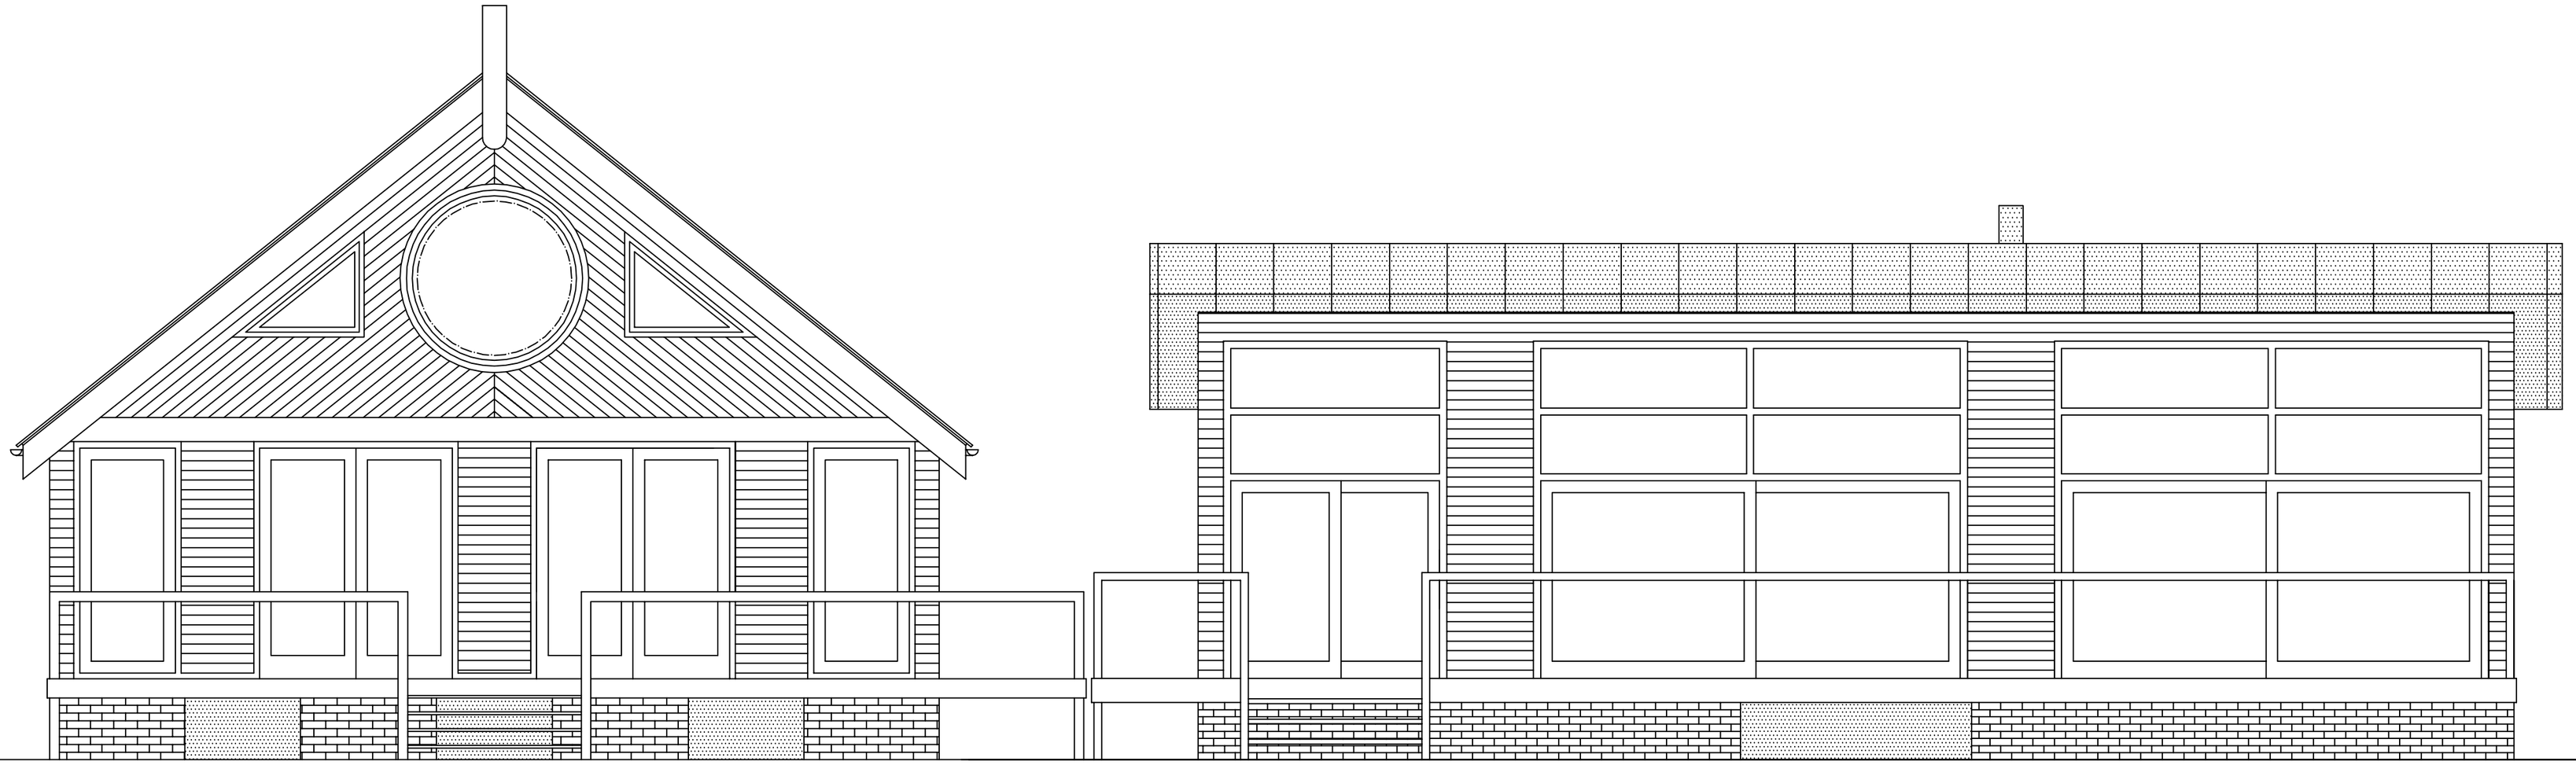

5

6

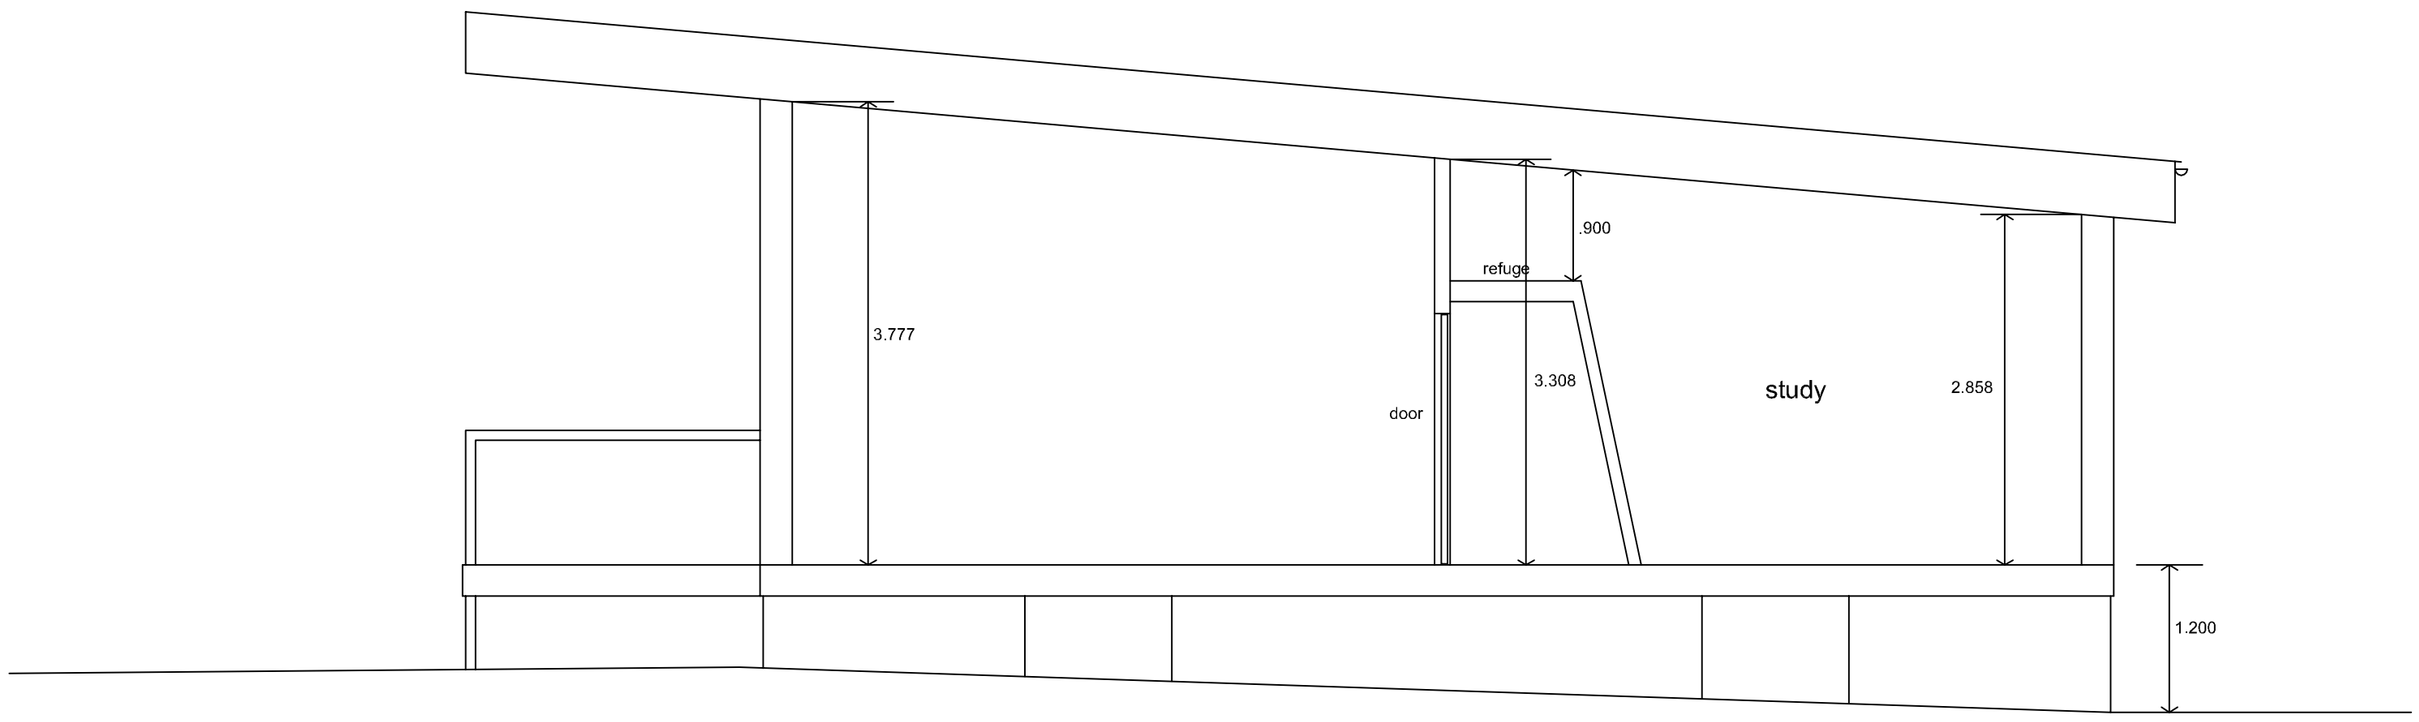

CROSS SECTION

Revisions

JEFF SOWERBY ARCHITECT
290 Albert Road, Sheffield S8 9RD website: www.jeffsowerbyarchitect.com
e-mail: jeff@jeffsowerbyarchitect.com telephone/fax: 0114 327 9036

Client: CHRIS DOUGLAS

Job title: PROPOSED NEW HOUSE AND GARAGE AT 6 THE RESERVOIR, SURFLEET SEAS END

Drawing title: RIVER SIDE ELEVATIONS OF NUMBERS 5 AND 6 + CROSS SECTION

Scale	Drawing no.	Revision	Date
1:50	SSE04		20.09.2019