



AGRICULTURAL FIELD

four horizontal timber field fence along rear boundary




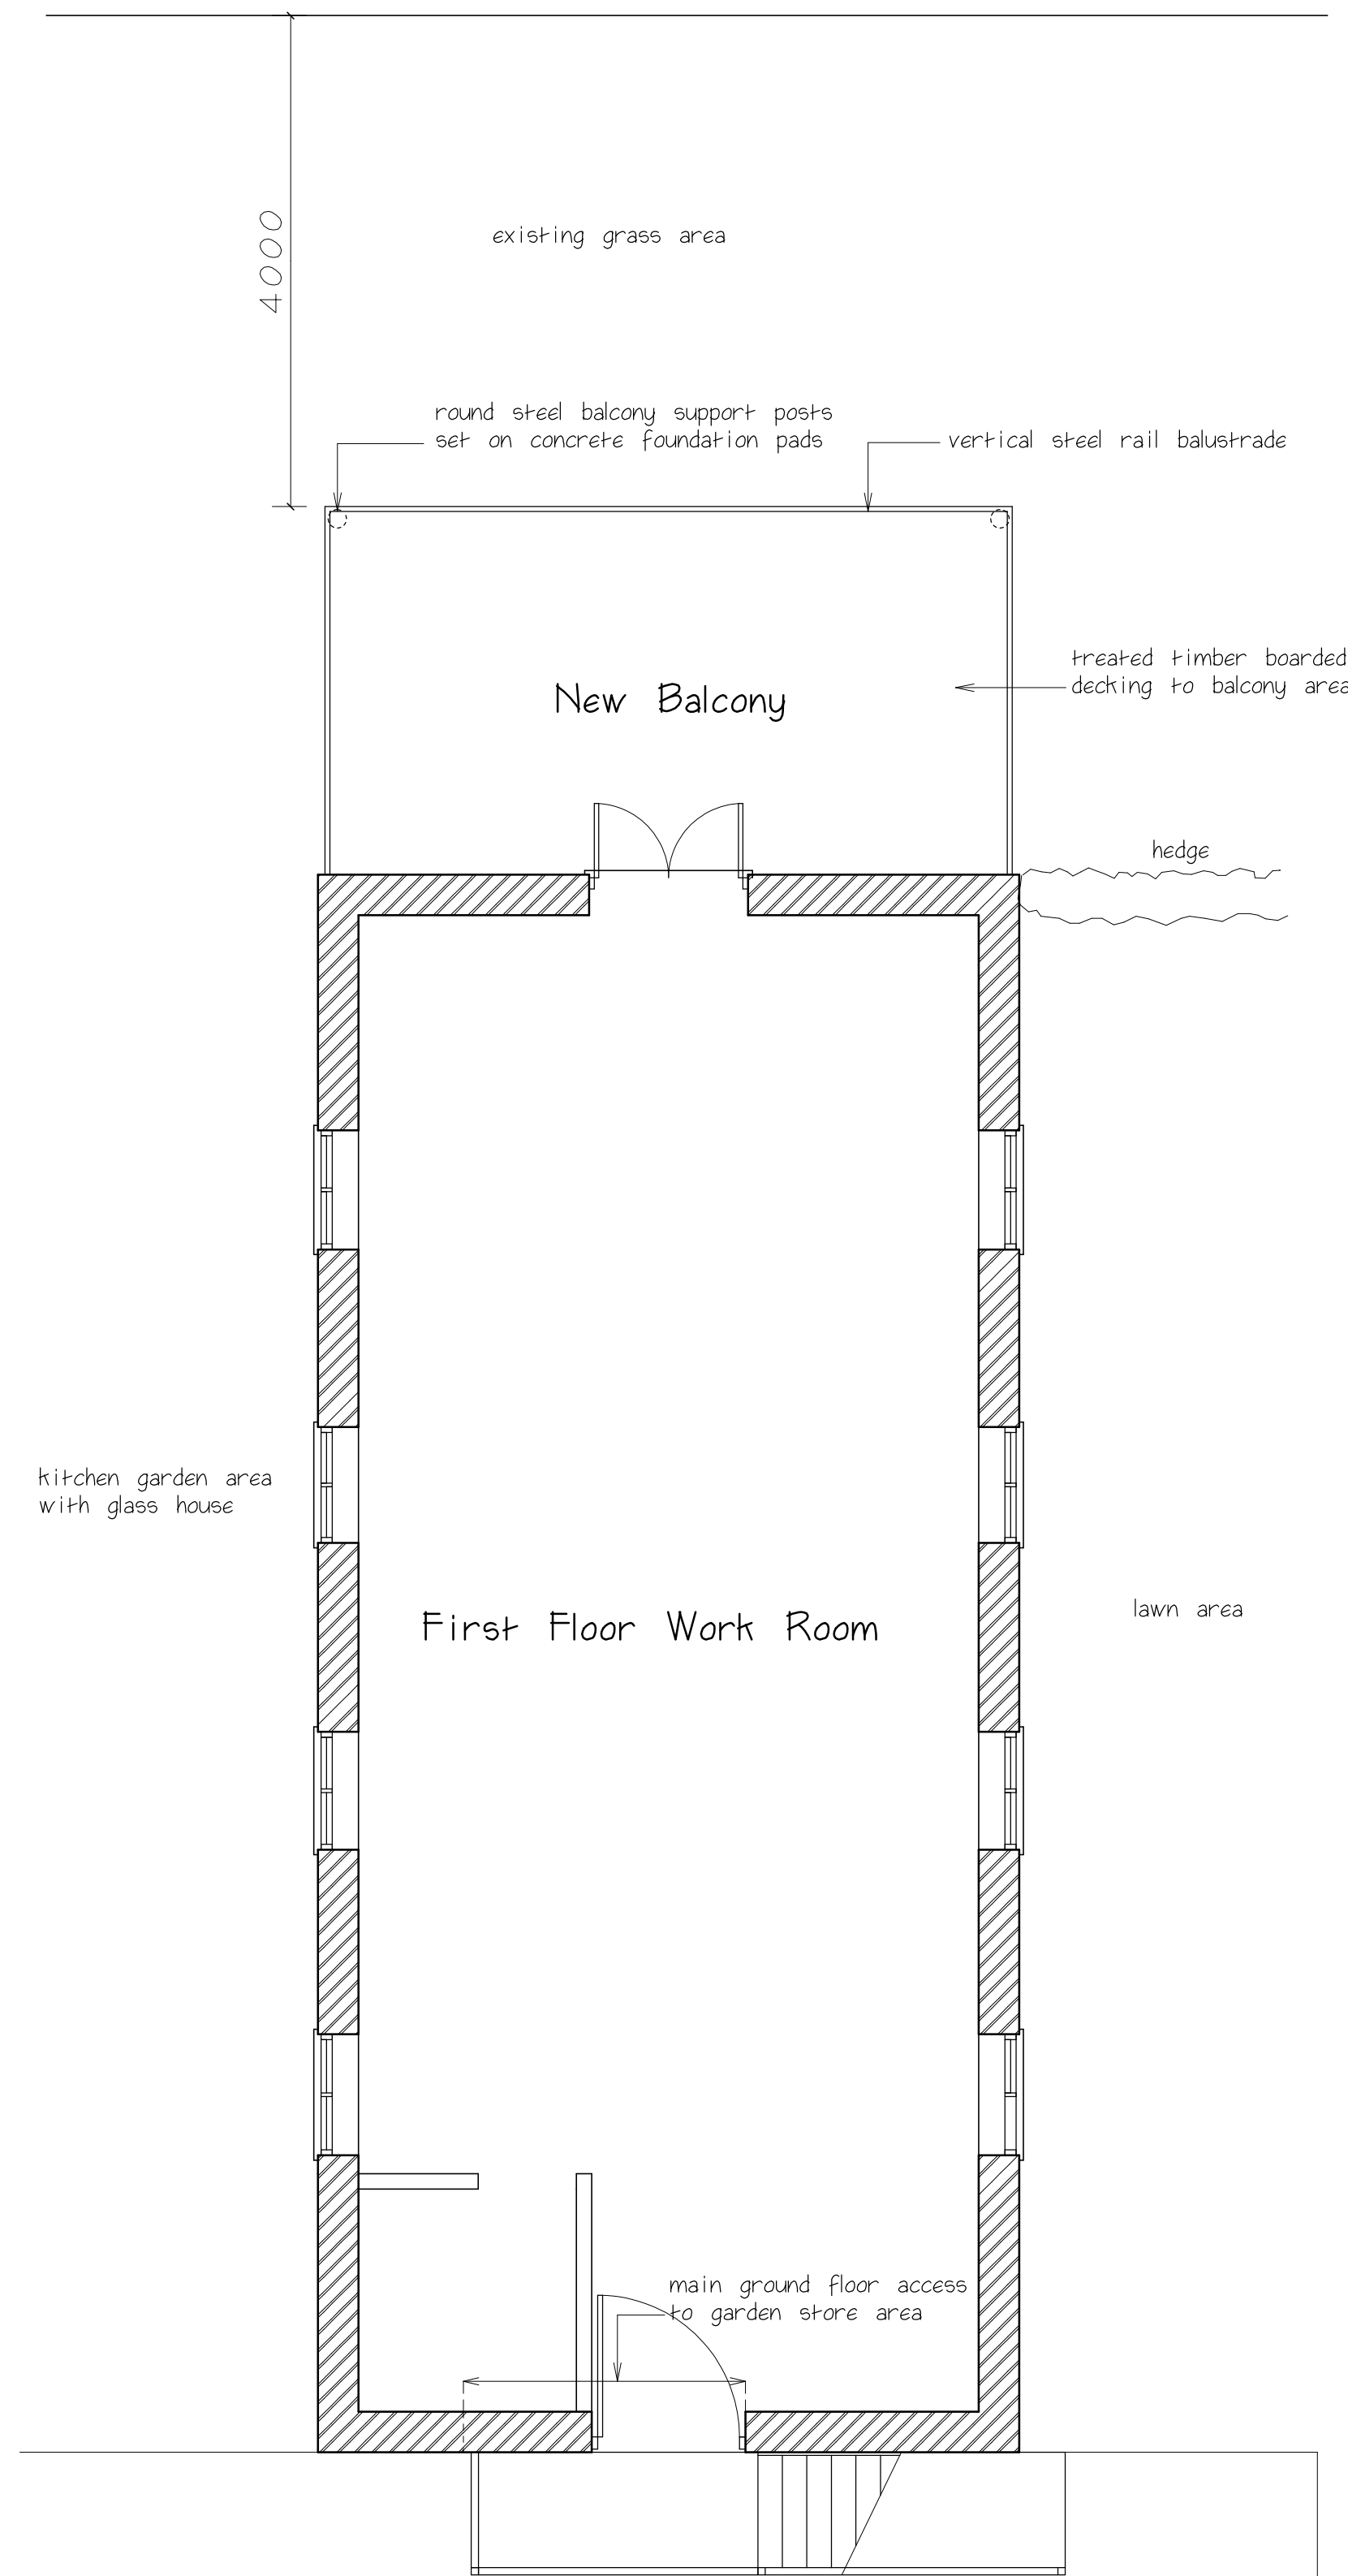


First floor Layout

tarmac drive turning and parking area

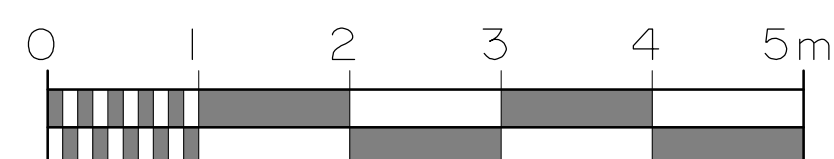

SCALE KEY 1:50

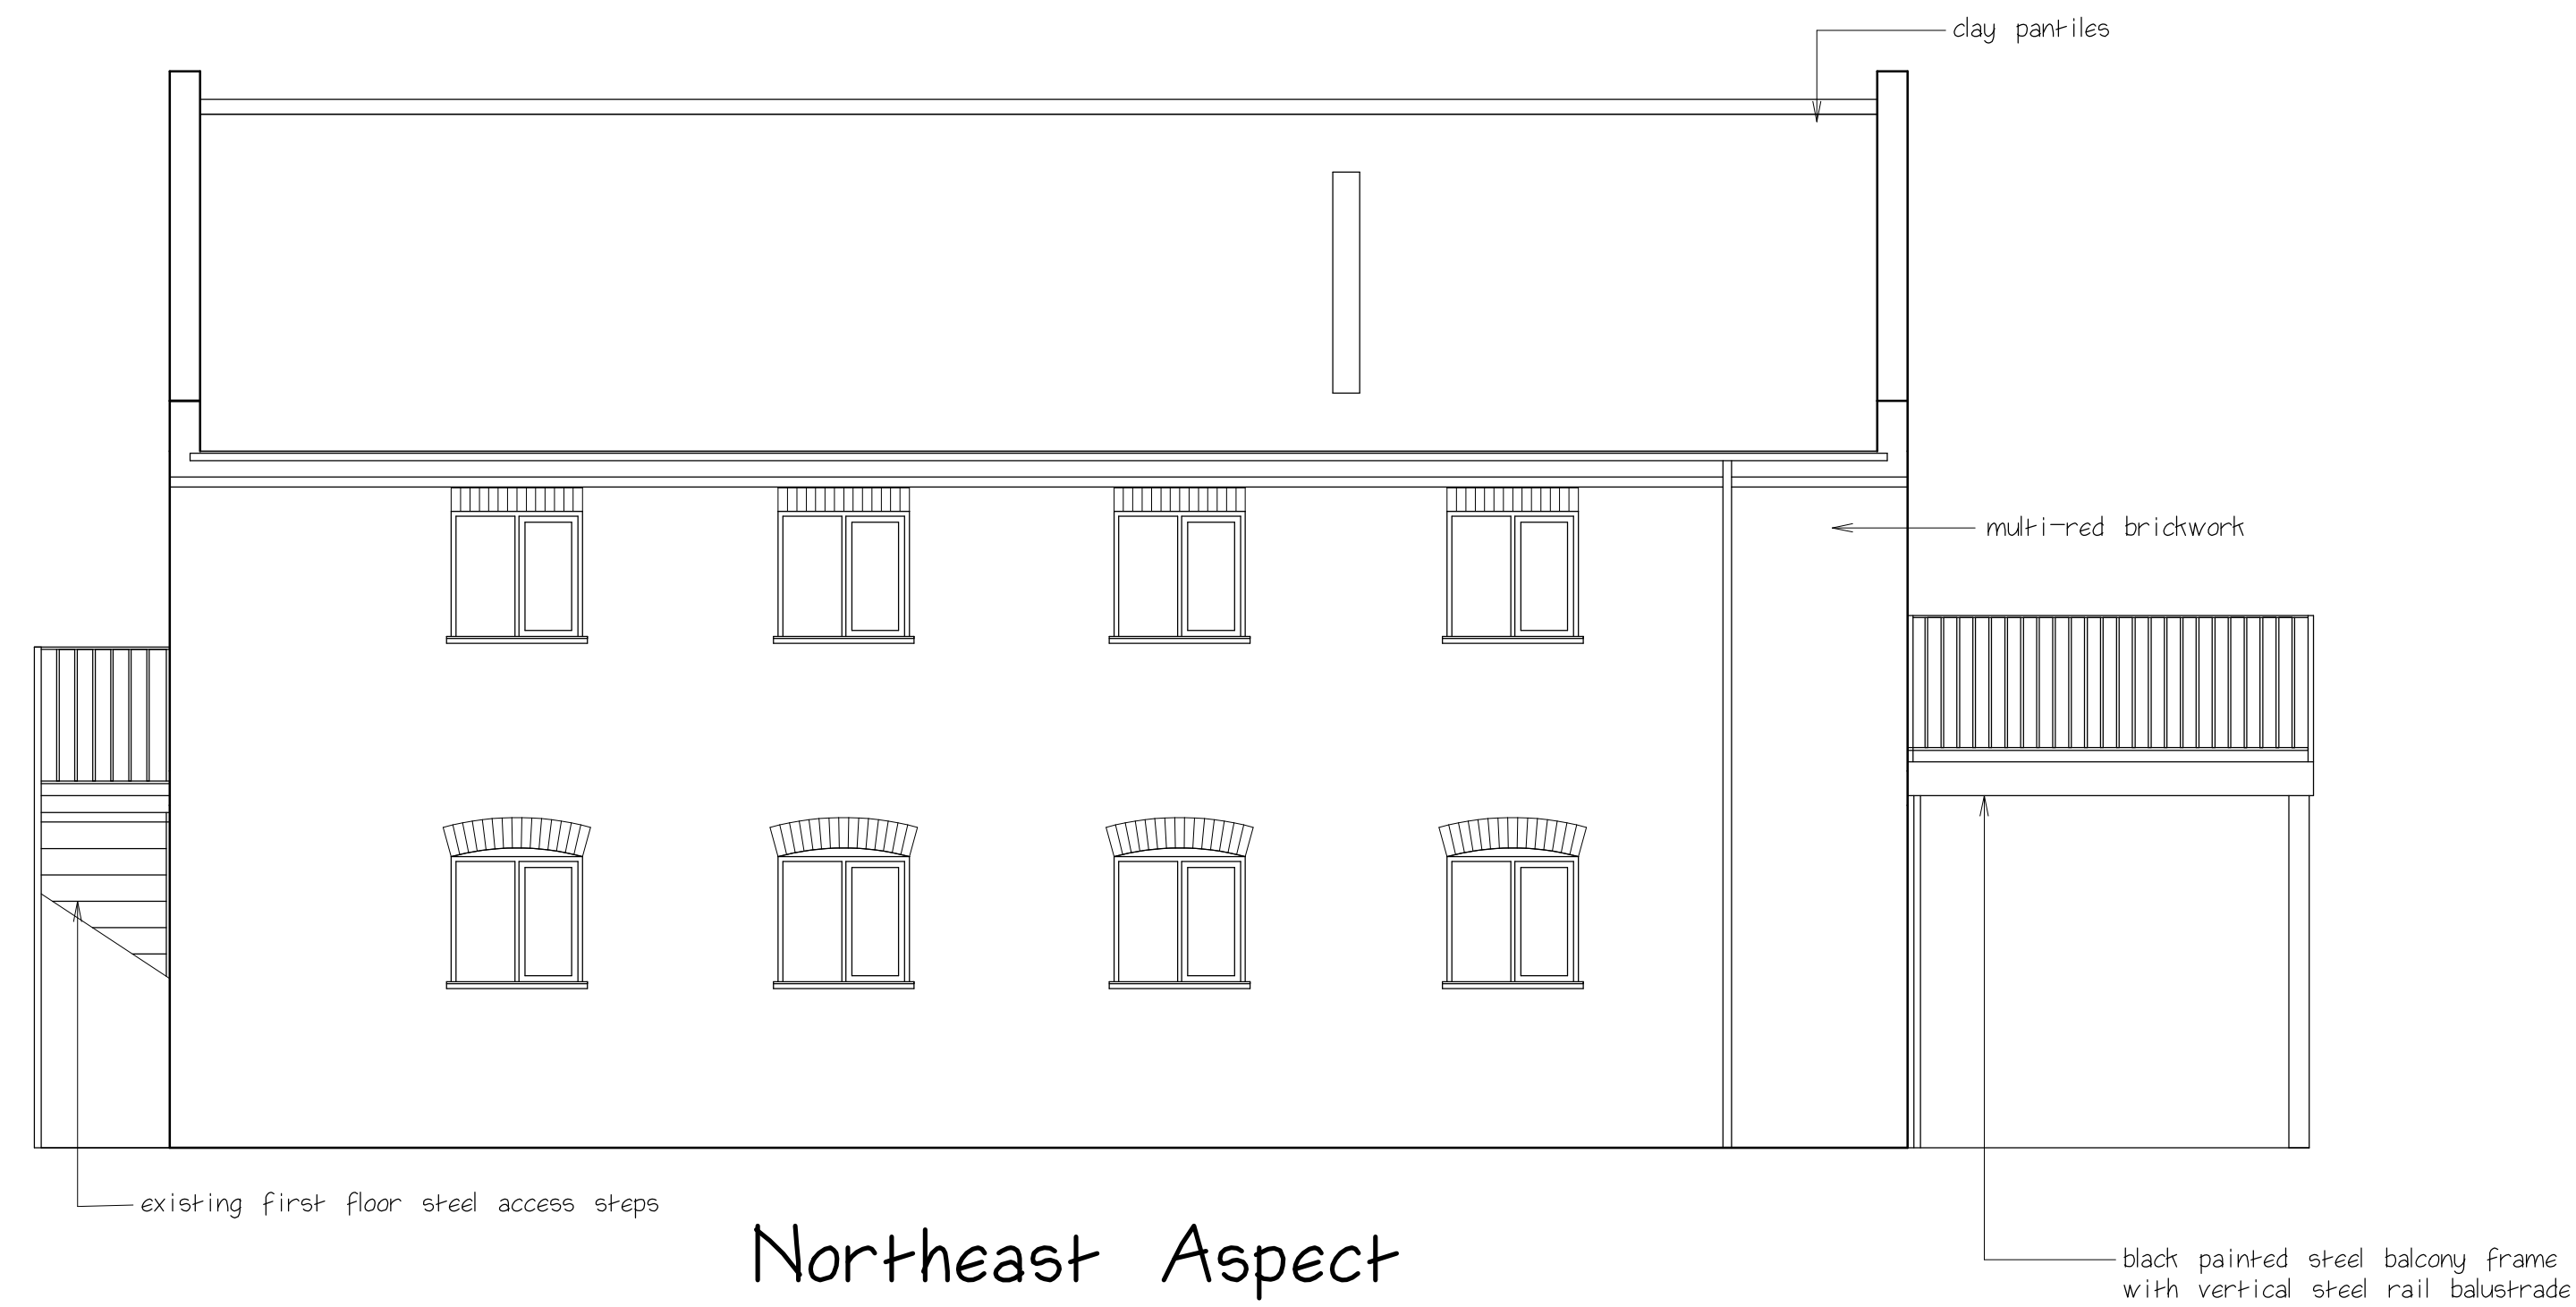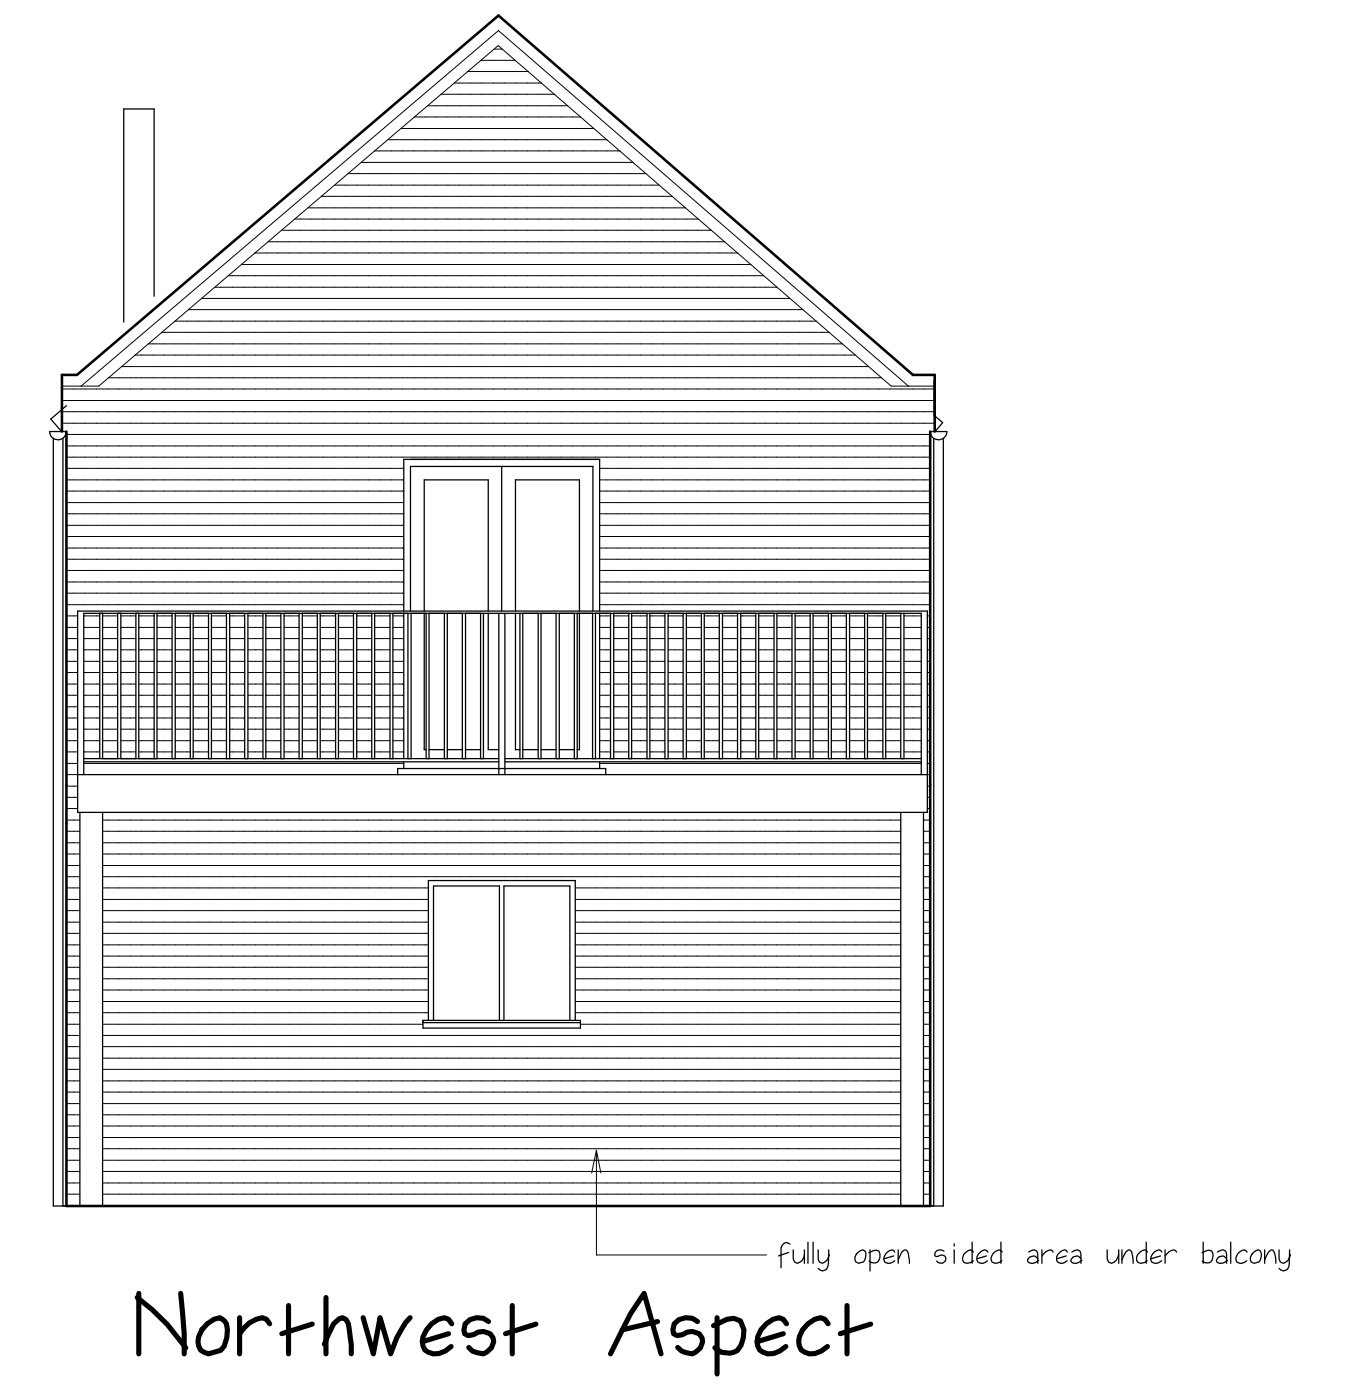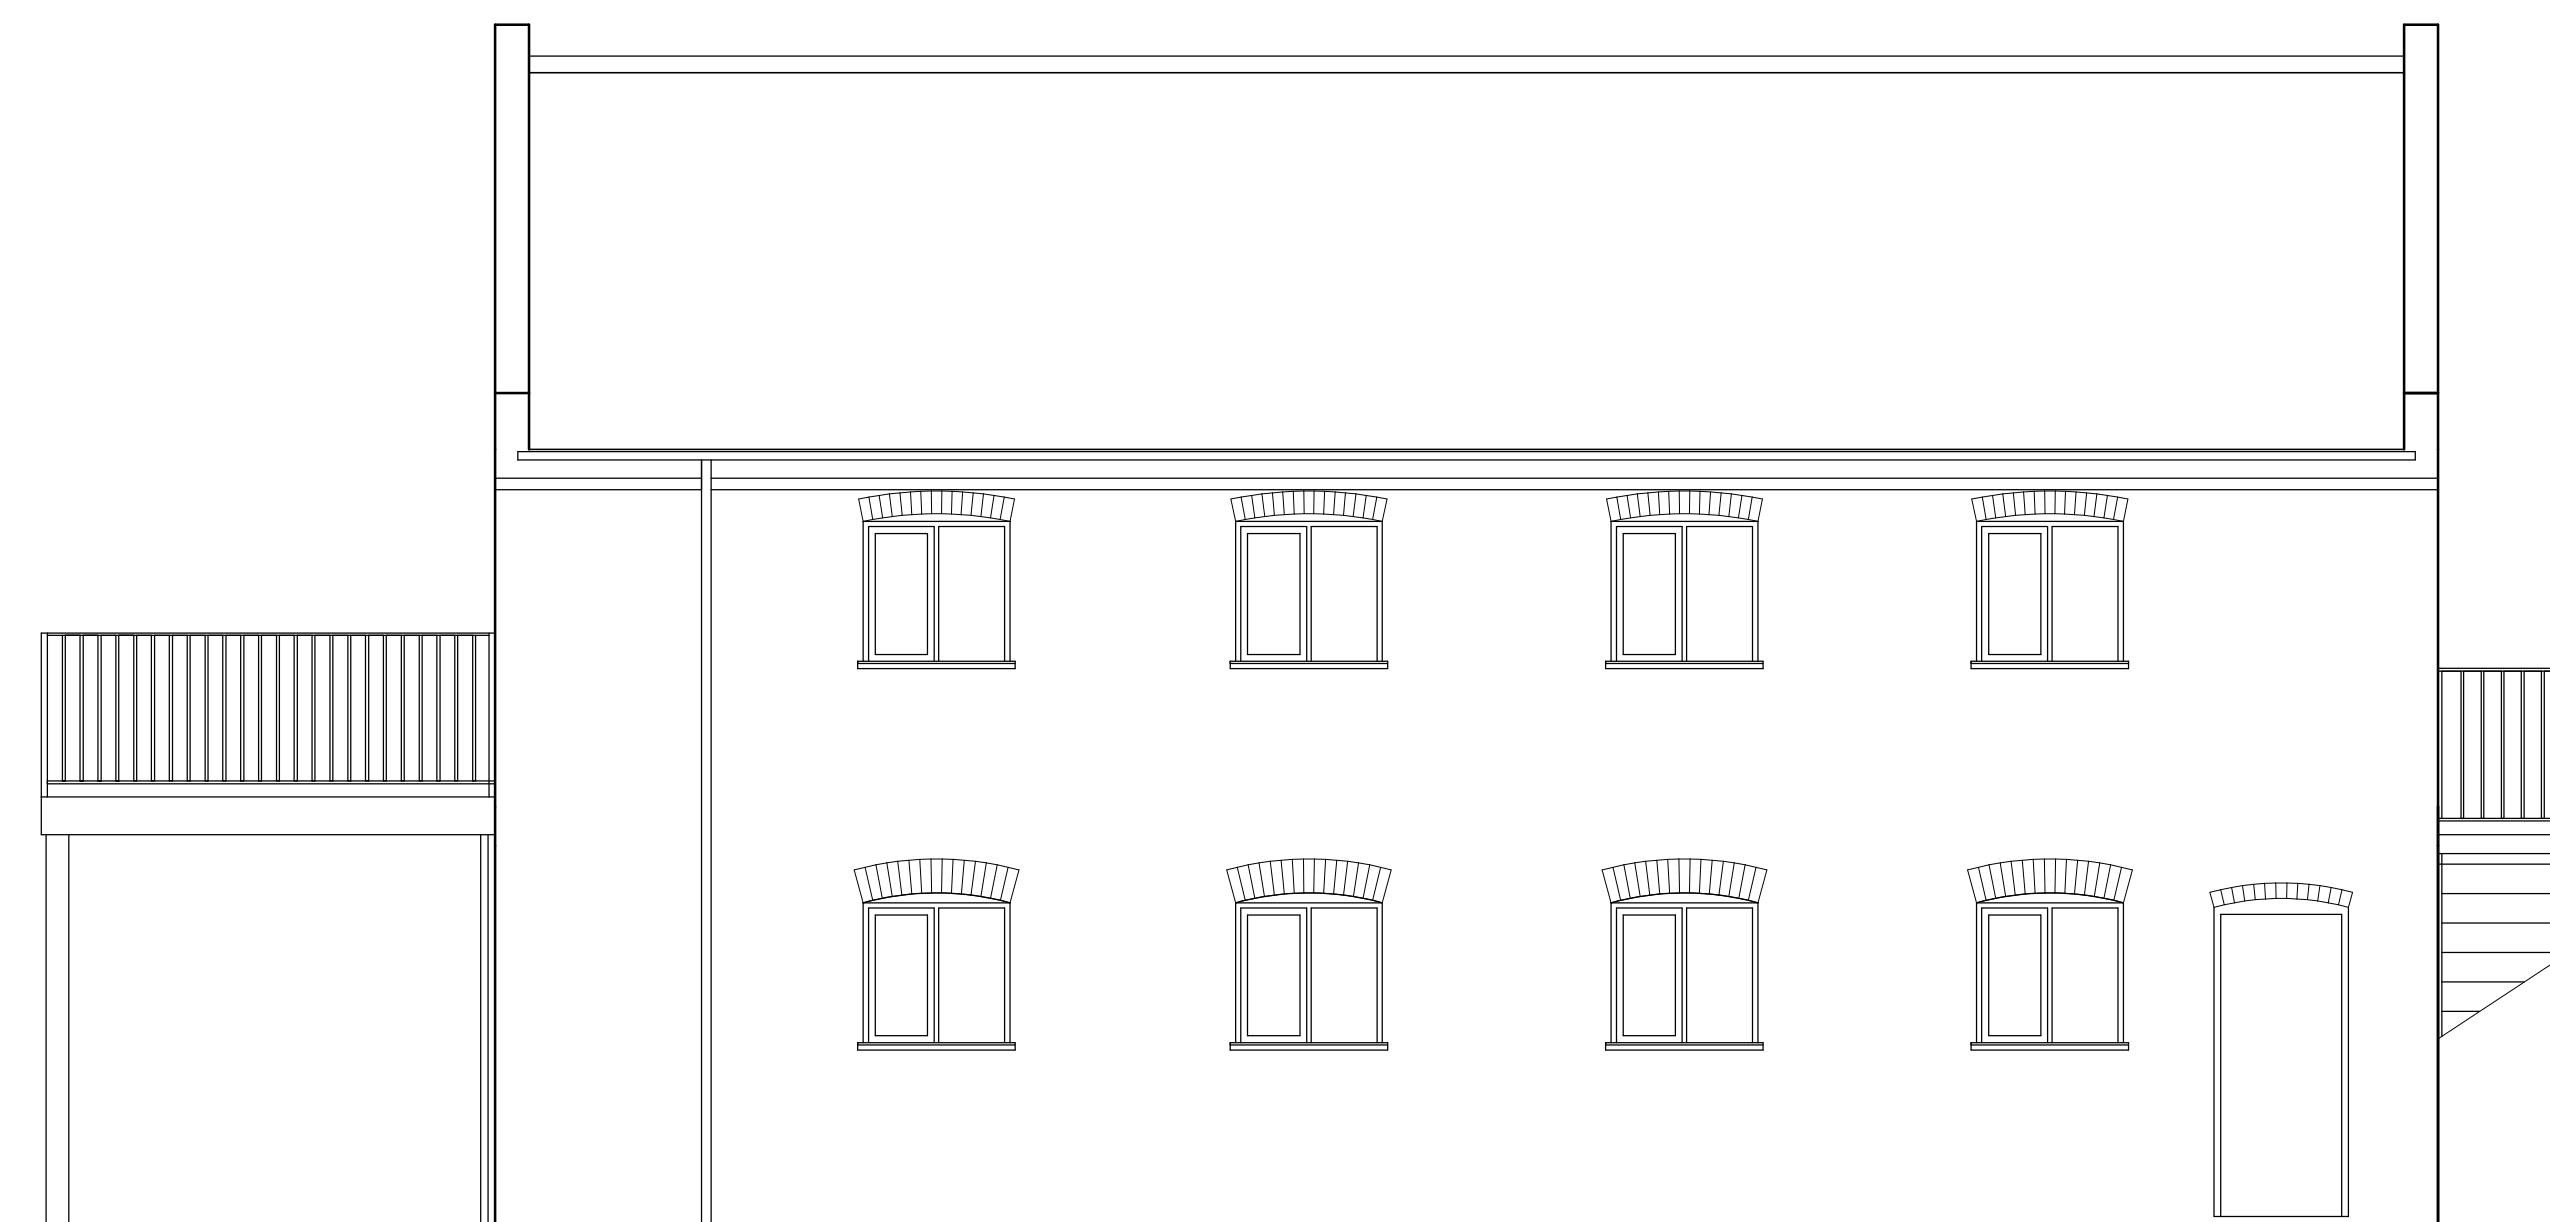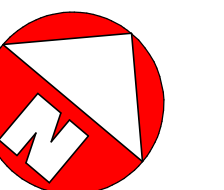


Client **Mr D Parkinson**

Project
Proposed steel framed balcony to rear of detached two storey building at Reservoir House 152 Reservoir Road Surfleet, Lincs

Drawing No **TS.PRS.2022.01**

Scale **1:50**

Date **27.10.2022**

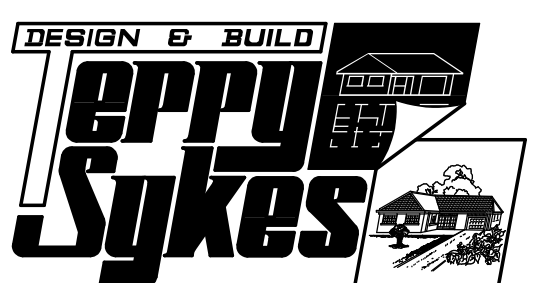

Tel: (01205) 366531

Fax: (01205) 367482

Drawing: T. Sykes MCIOB, FFB