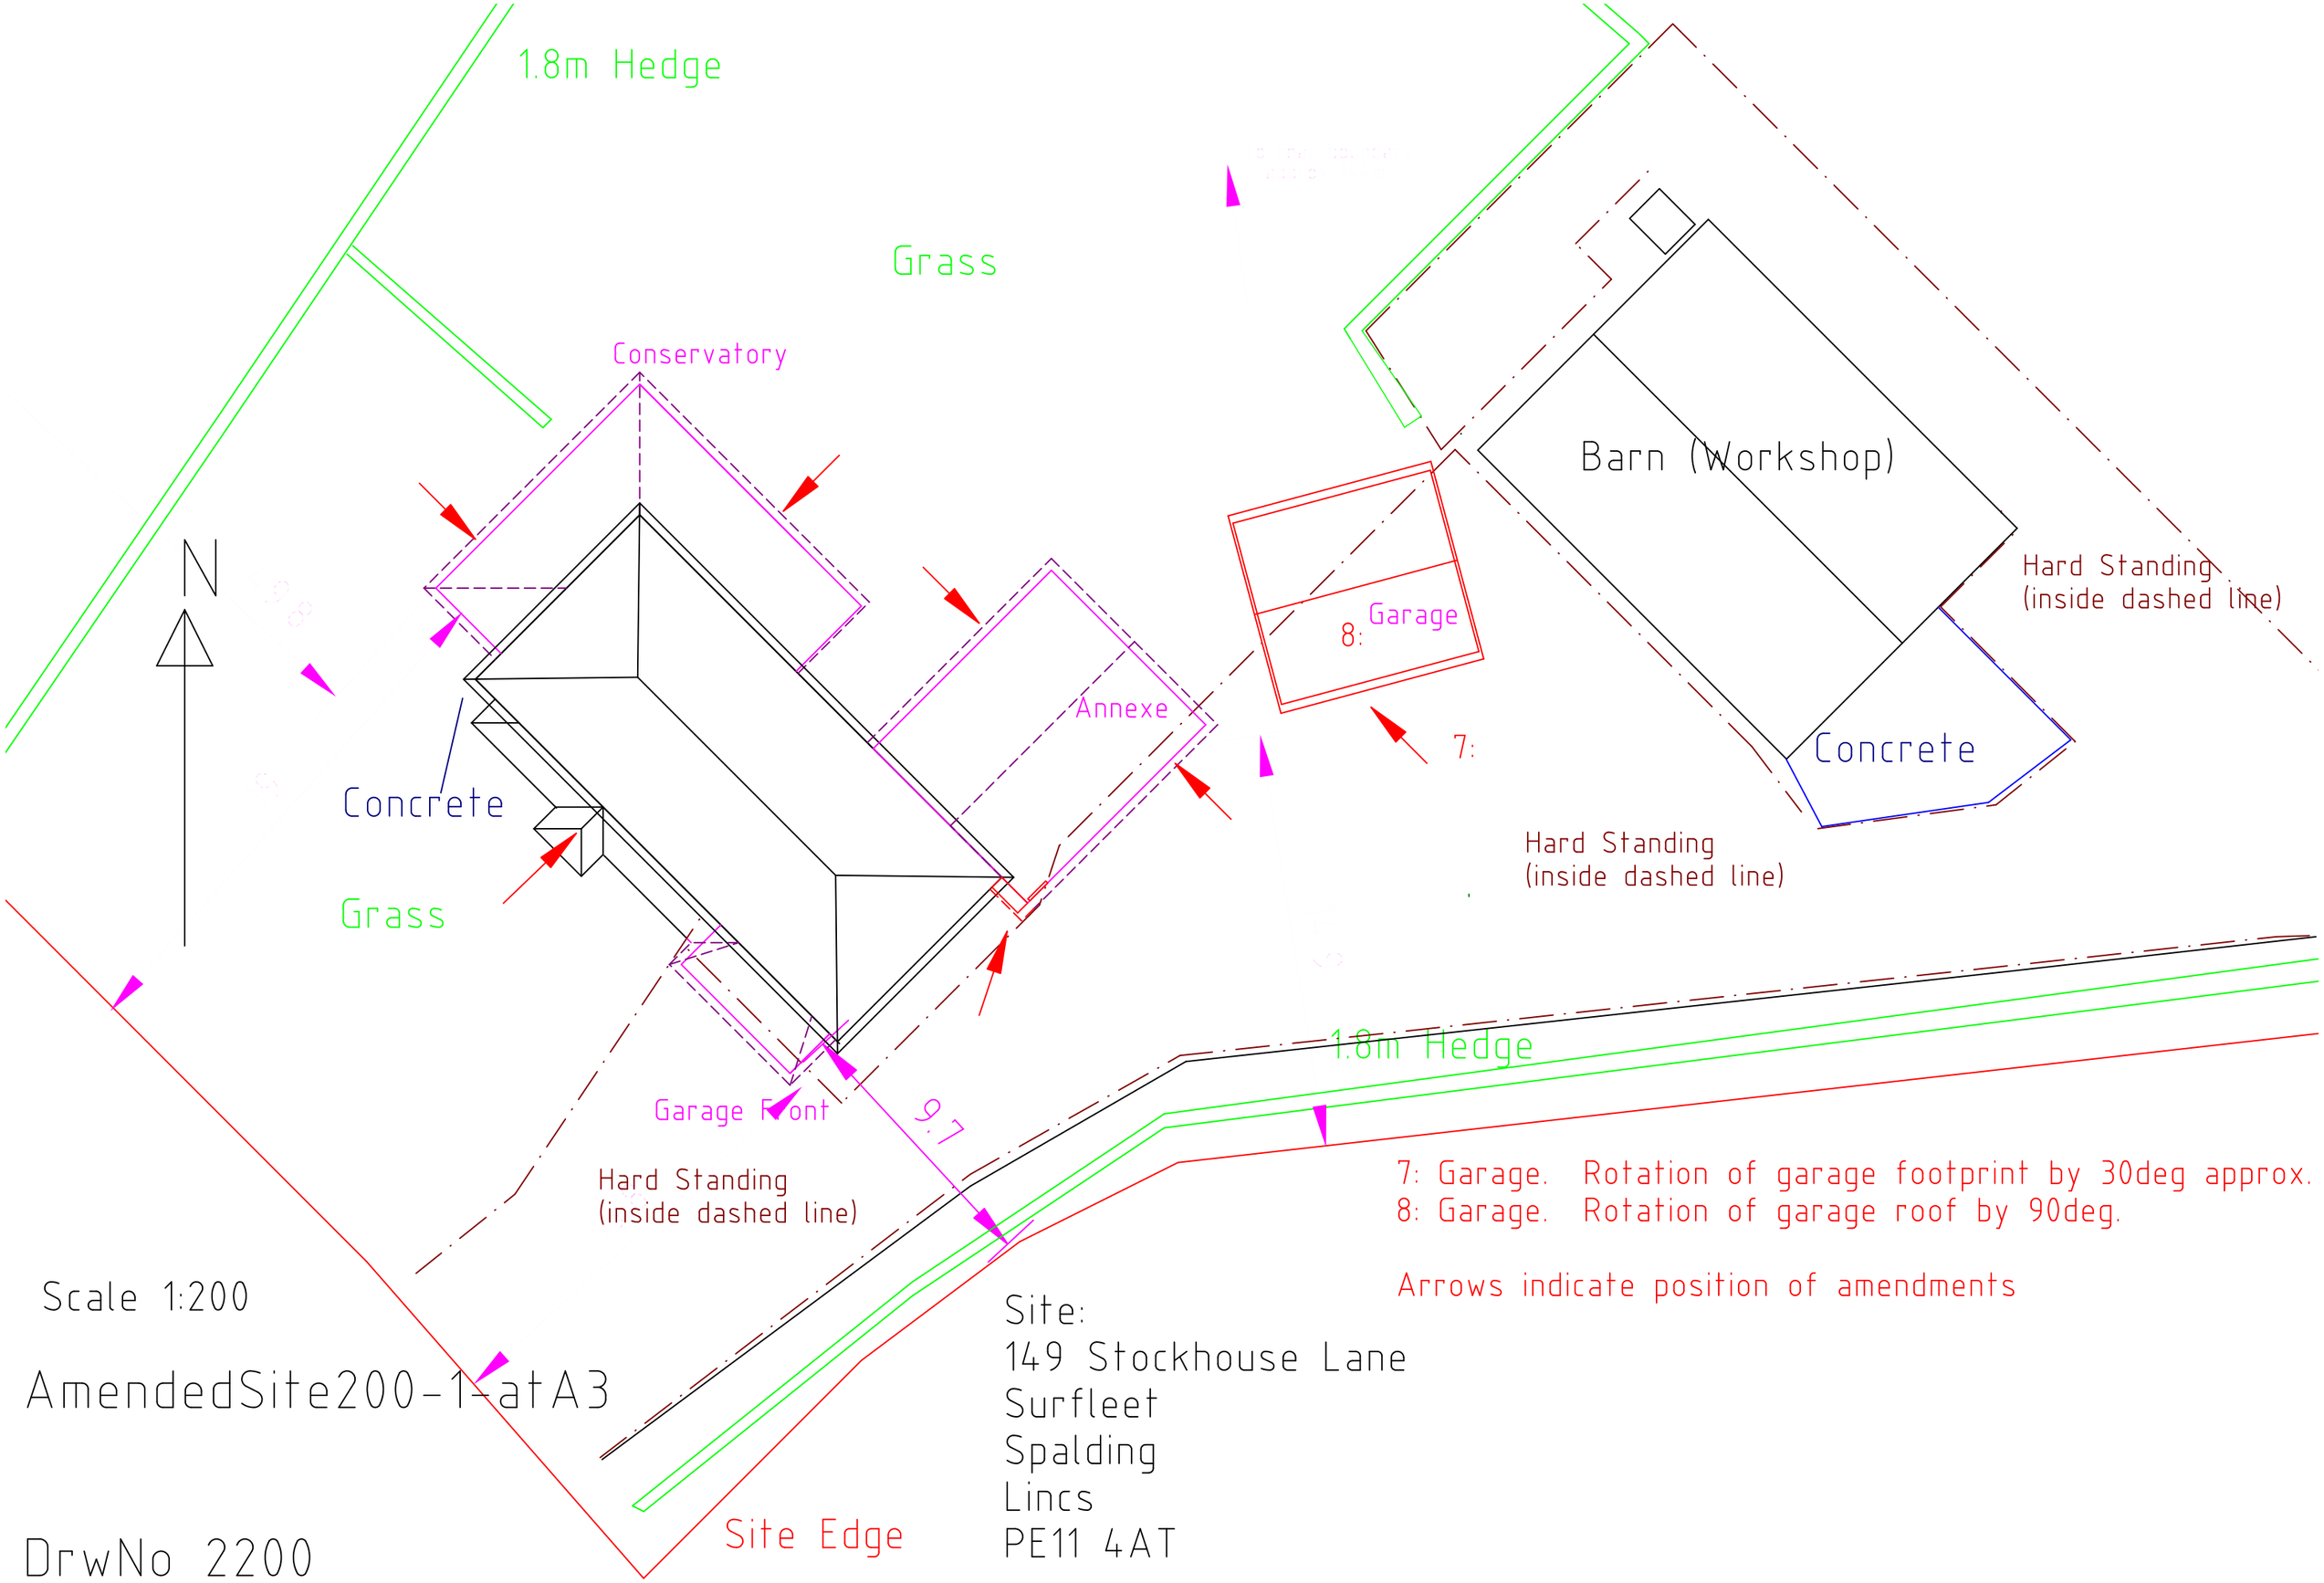


Scale 1:200

AmendedSite200-1-atA3

DrwNo 2200

Site:
149 Stockhouse Lane
Surfleet
Spalding
Lincs
PE11 4AT

7: Garage. Rotation of garage footprint by 30deg approx.
8: Garage. Rotation of garage roof by 90deg.

Arrows indicate position of amendments