

Site:
149 Stockhouse Lane
Surfleet
Spalding
Lincs
PE11 4AT

Scale 1:100

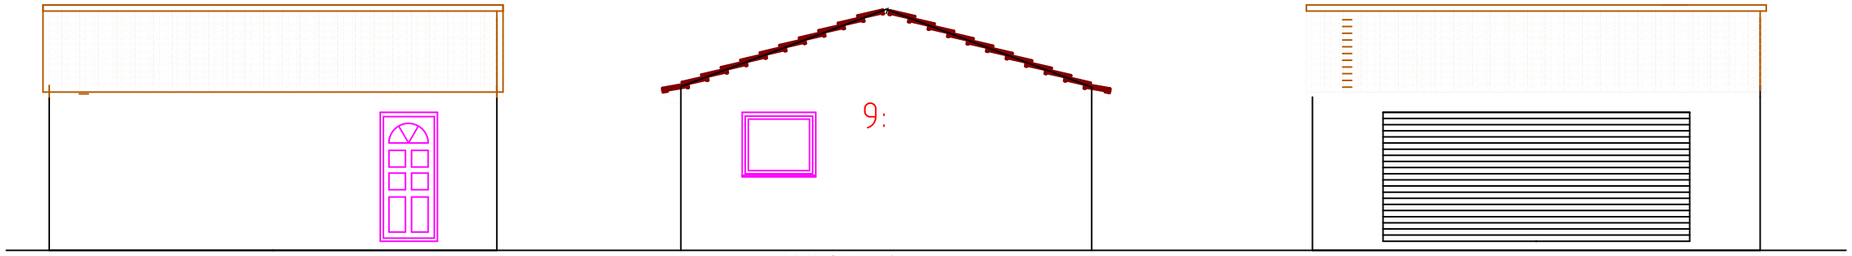

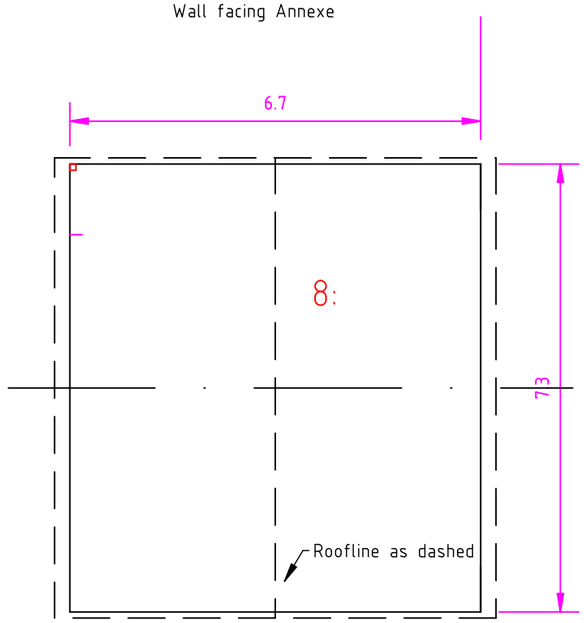

Amendments.
8: Garage: Rotation of garage roof by 90deg.
9: Garage. Move rear window to south side.

AmendedGarage-008
DrwNo 2203

Garage
The proposed double garage is single brick wall with tiled roof matching the materials of the main residence. It is slightly larger than the double carport it replaces and is intended to provide secure and dry cover for the owners cars. It is designed to have a roller shutter door to the front for vehicle access, a standard door at the rear, to provide pedestrian access, and a small window on the south side to provide natural light.