


Property

**BENDYKE FARM,
BENDIKE LANE,
SURFLEET,
SPALDING,
LINCOLNSHIRE,
PE12 4BH**

DWG NO: 26/BF/01 - SITE PLAN

scale : 1/500 @ A4

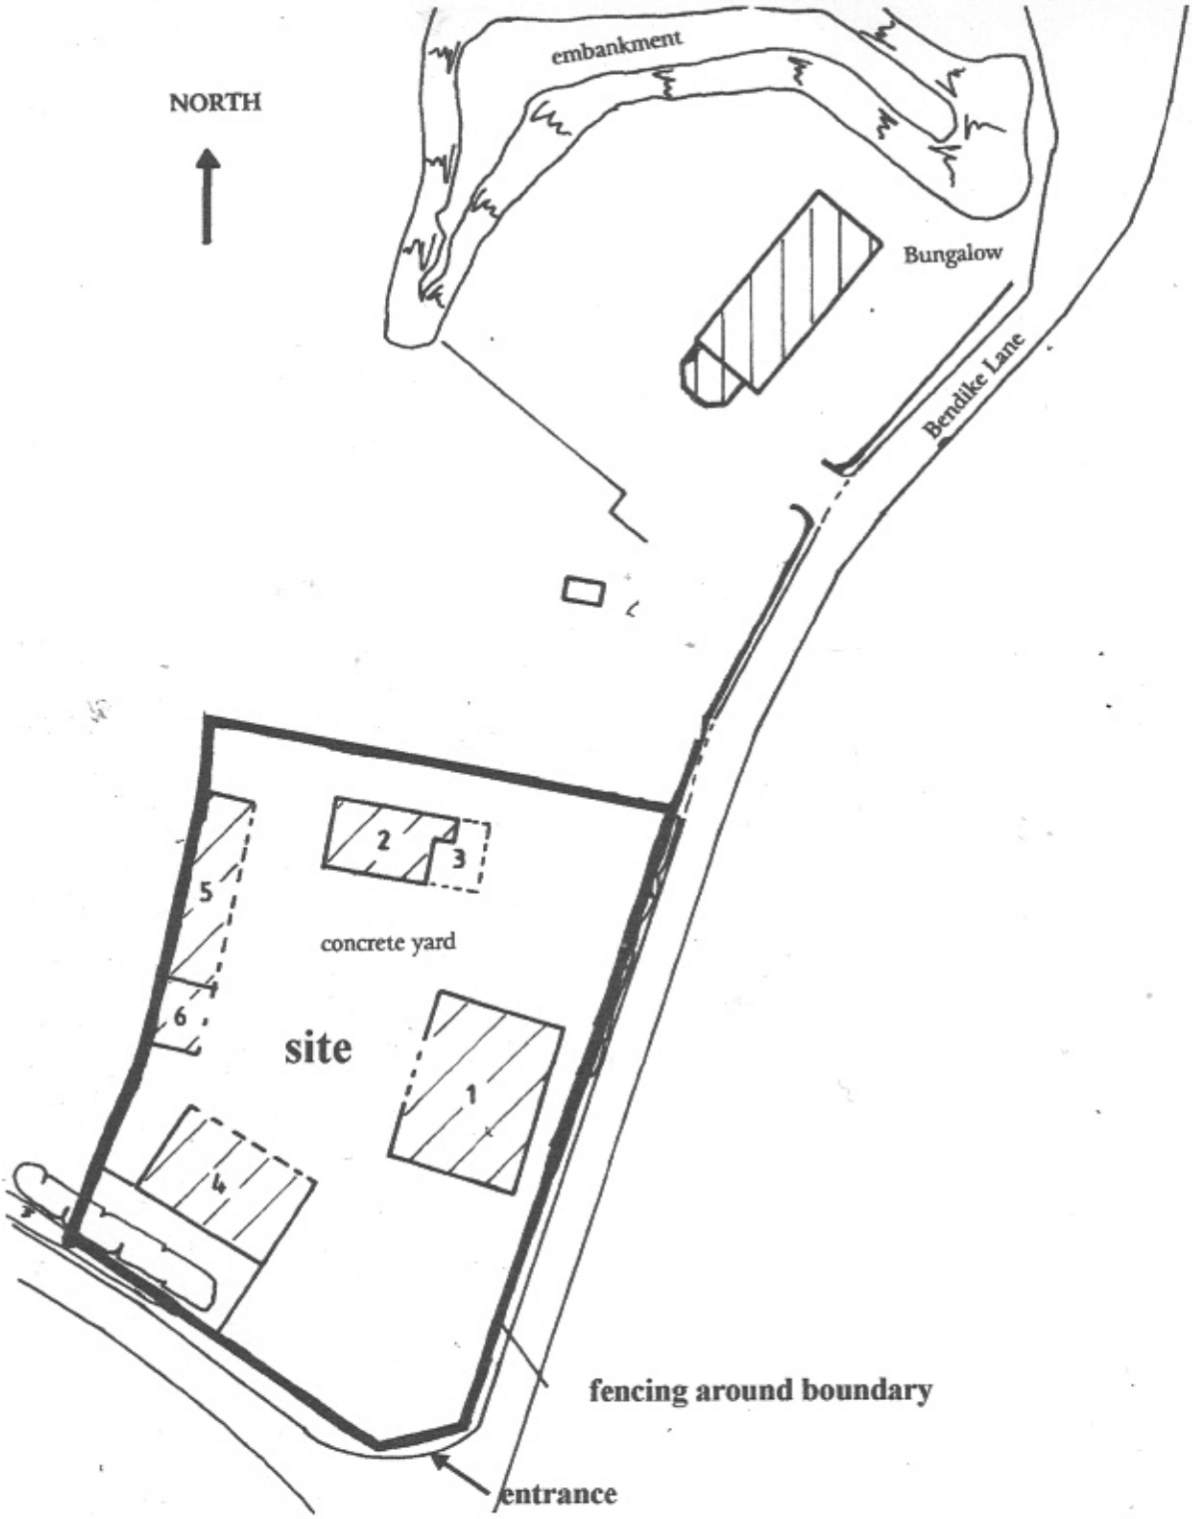