
This drawing is the copyright of Lincs Design Consultancy and must not be reproduced without written consent. The client/contractor is responsible for taking and checking all dimensions on site prior to commencement, particularly where building elements have not been accessible during surveys, and reporting back to the architectural consultant any discrepancies. All materials specified on this drawing are to be used in strict accordance with manufacturers written instructions and current codes of practice.

All Details and Specification on this drawing and in relation to this specific project should be adhered to. If any deviations occur the contractor / client should inform Lincs Design Consultancy immediately as we cannot be held responsible for errors resulting from undeclared detail and specification changes.

DRAWING ISSUES AND REVISIONS

Rev.A Client Amends 30/10/2026
Rev.B Client Amends 04/11/2026

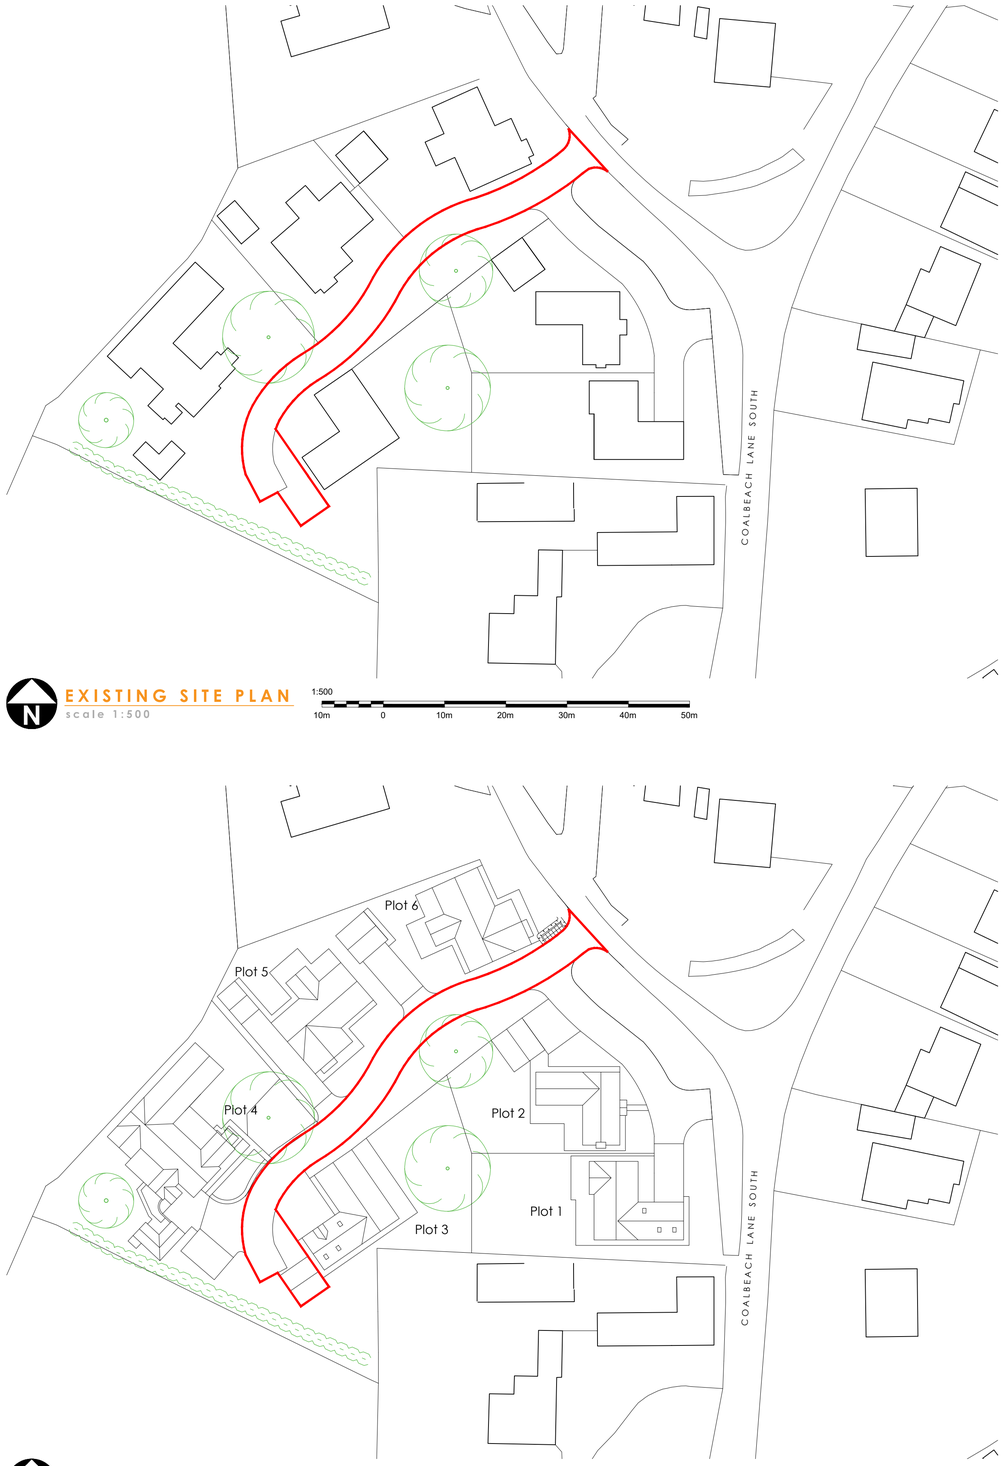


EXISTING SITE PLAN
scale 1:500

1:500
10m 0 10m 20m 30m 40m 50m


PROPOSED SITE PLAN
scale 1:500

1:500
10m 0 10m 20m 30m 40m 50m

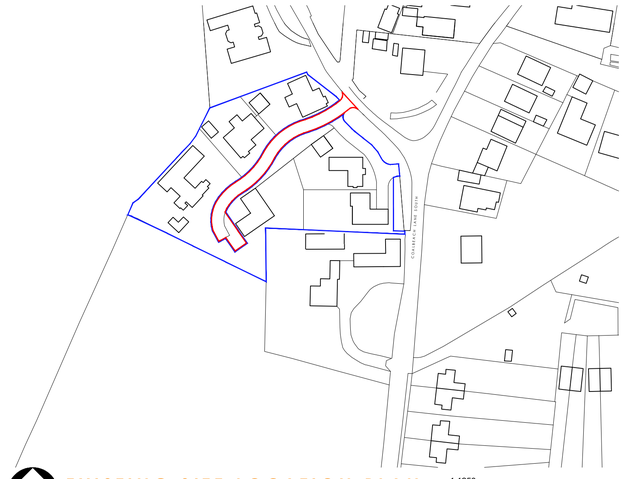

EXISTING SITE LOCATION PLAN
scale 1:1250

1:1250
25m 0 25m 50m 75m 100m 125m

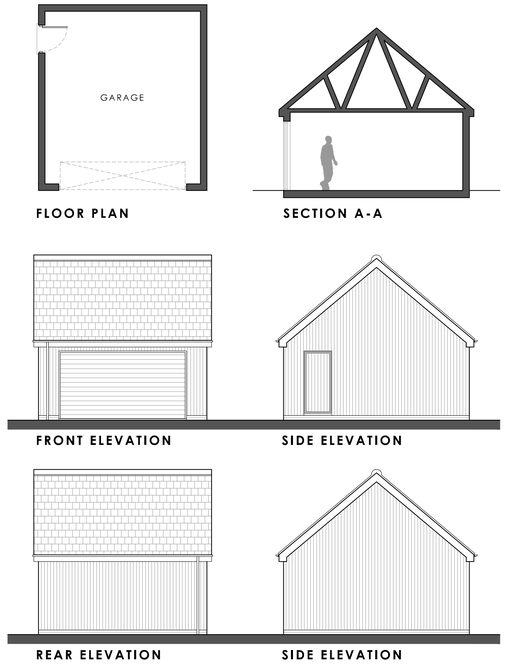

PROPOSED FLOOR PLAN, ELEVATIONS & SECTION
scale 1:100

1:100
2m 0 2m 4m 6m 8m 10m

Lincs Design Consultancy
12 Vickers Lane
Louth
Lincolnshire
LN11 9PJ
T | 01507 611155
E | admin@lincsdesignconsultancy.co.uk
www.lincsdesignconsultancy.co.uk

PROJECT	Land Off Thary Lane Surfleet Spalding PE11 4BN
DATE	November 2026
TITLE	Existing & Proposed Plot 3 Garage
SCALE	As Shown
ORIGINAL SIZE	A1
DRG STATUS	PLANNING
DRAWING NUMBER	LDC4937-50B