
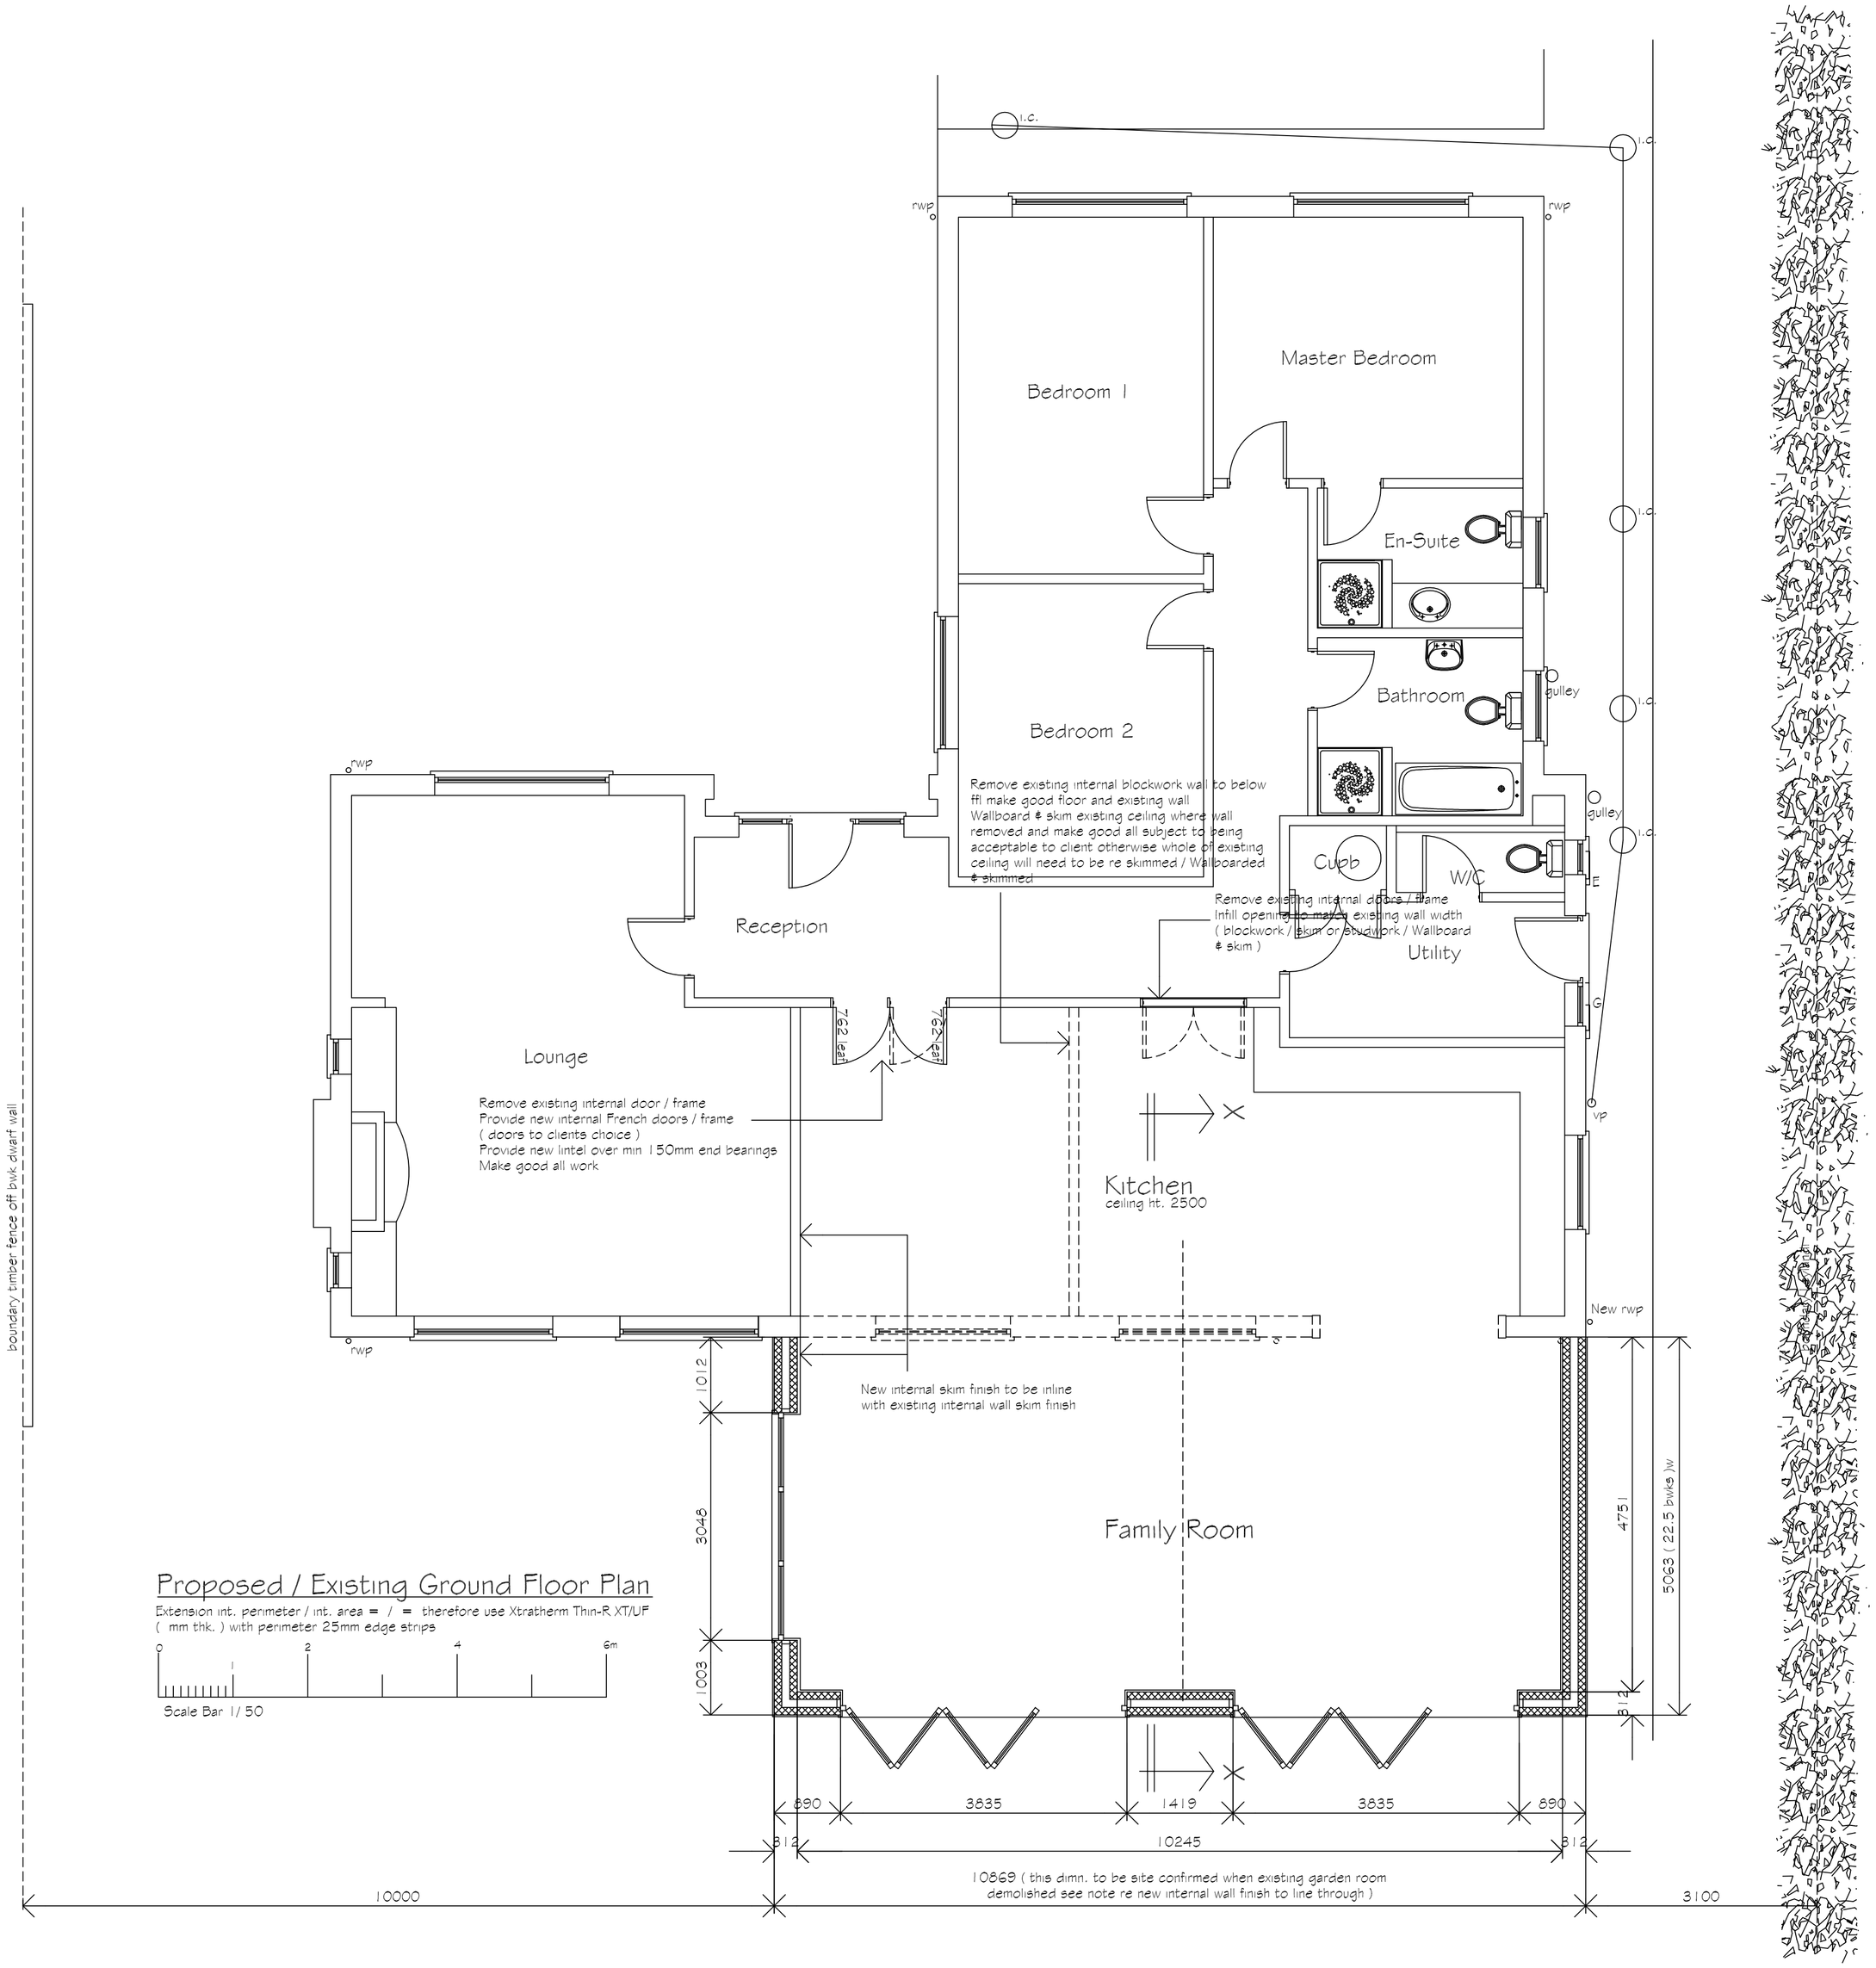


Proposed / Existing Ground Floor Plan

Extension int. perimeter / int. area = / = therefore use Xtratherm Thin-R XT/UF (mm thk.) with perimeter 25mm edge strips

0 1 2 4 6m

Scale Bar 1/ 50

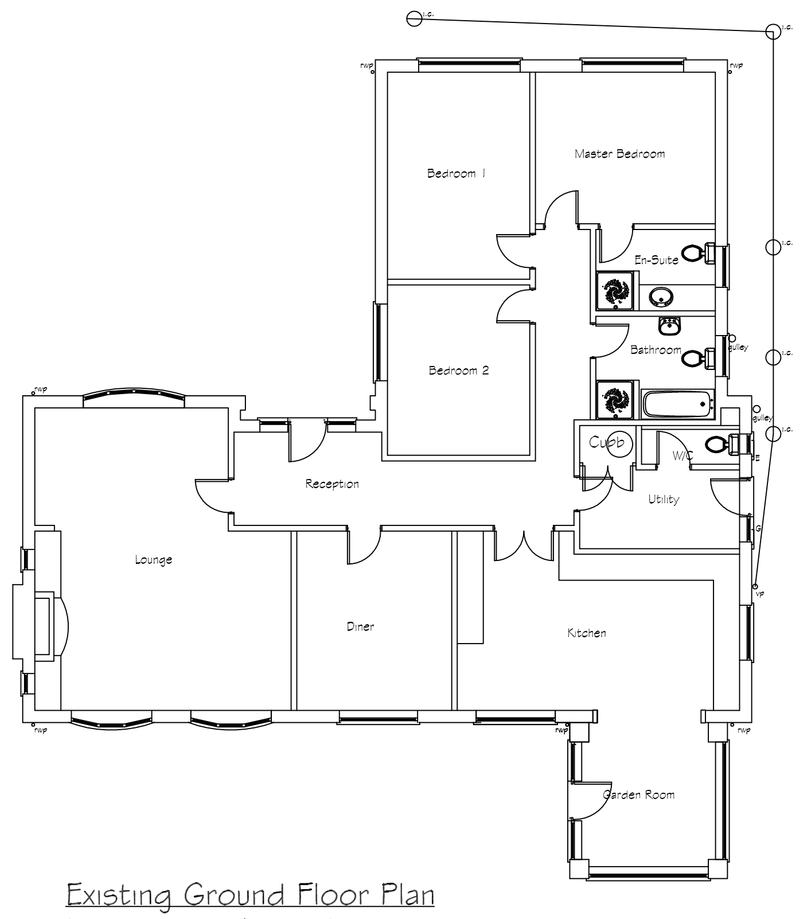

Existing Ground Floor Plan

0 2 4 6m

Scale Bar 1/ 100

REVISIONS		BY	DATE
DRAWN	MJW	DATE	11/8/20
SCALE	1 / 50	CHECKED	

CLIENT
Mr. & Mrs. K. Curson
85a Seas End Road
Surfleet
Spalding
Lincs
PE11 4DQ

PROJECT

Proposed single storey rear extension to existing dwelling with material alterations to existing elevations

DETAILS

Existing & proposed floor plans

Malcolm Watson
Architectural - Detailing Services
Residential - Commercial - Industrial - Agricultural
Planning & Building Regulations submissions
13 Wimberley Way, Pinchbeck, Spalding, Lincs. PE11 3RY.
Tel / Fax : 01775 767650
email : mjw.13@btinternet.com

partner LABC

DRWG No. 588/2/2020