



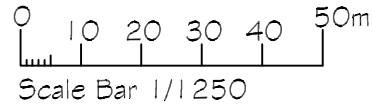

Location Plan

Ordnance Survey (c) Crown Copyright 2020
All rights reserved. Licence number 100022432

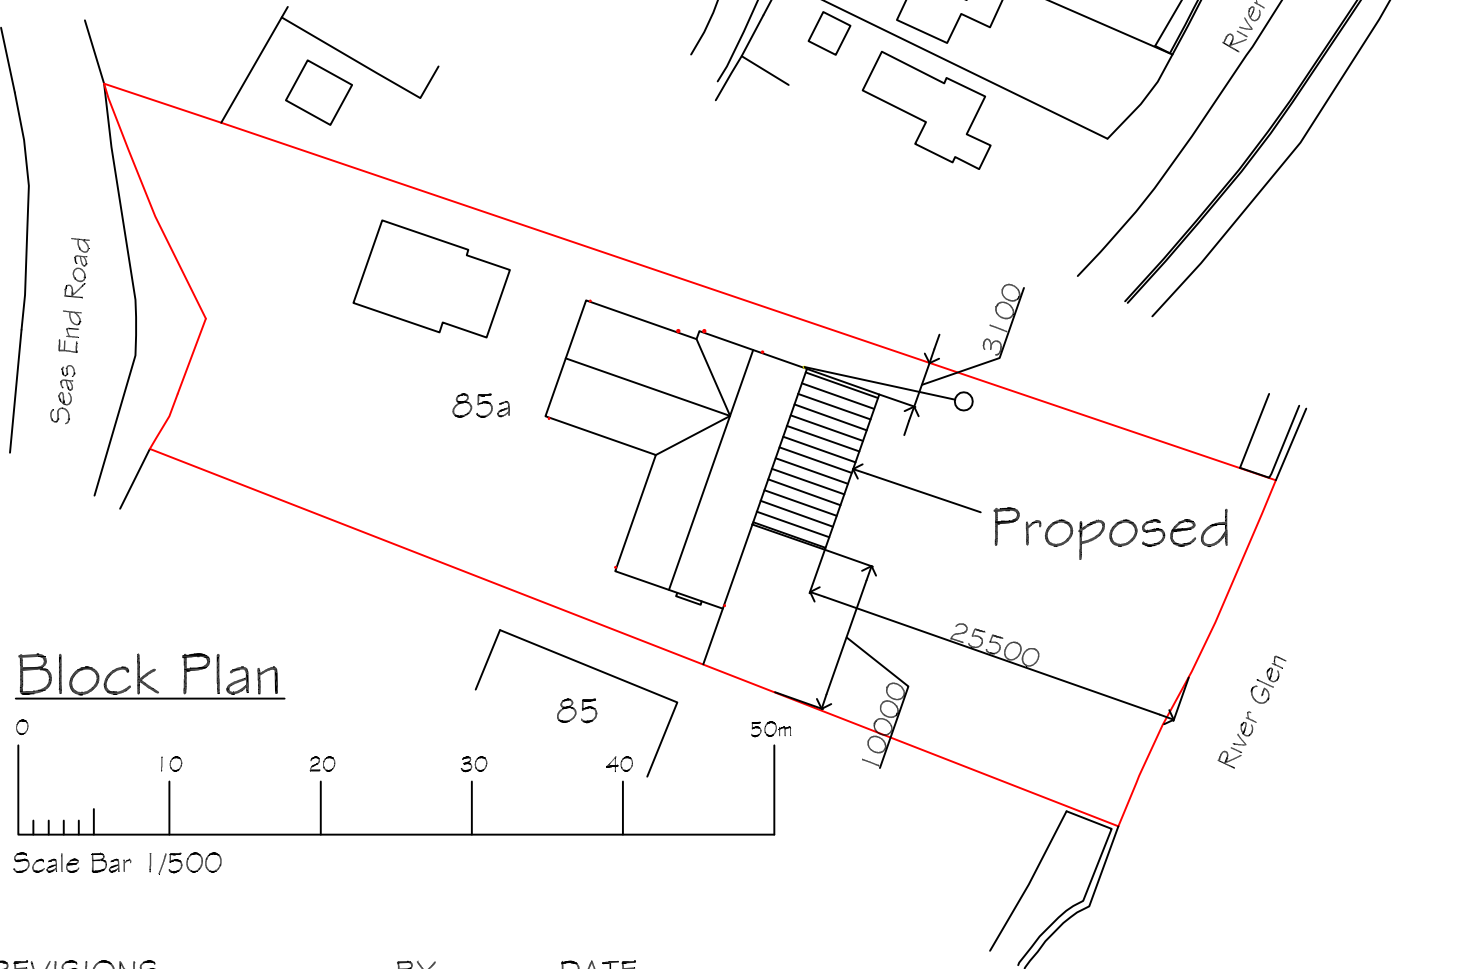

REVISIONS BY DATE

DRAWN	MJW	DATE	22/9/20
SCALE	As Shown	CHECKED	

CLIENT Mr. & Mrs. K. Curson
85a Seas End Road
Surfleet
Spalding
Lincs PE11 4DQ

PROJECT Proposed single storey rear extension to existing dwelling with external material and internal alterations to existing dwelling

DETAILS Location & Block Plan



Malcolm Watson
architectural - detailing services
Residential - Commercial - Industrial - Agricultural
Planning & Building Regulations Submissions

13 Wimberley Way, Pinchbeck, Spalding, Lincs. PE11 3RY.
Tel / Fax : 01775 767650
email : mjw.13@btinternet.com



DRWG No. 588/LP/BP/2020