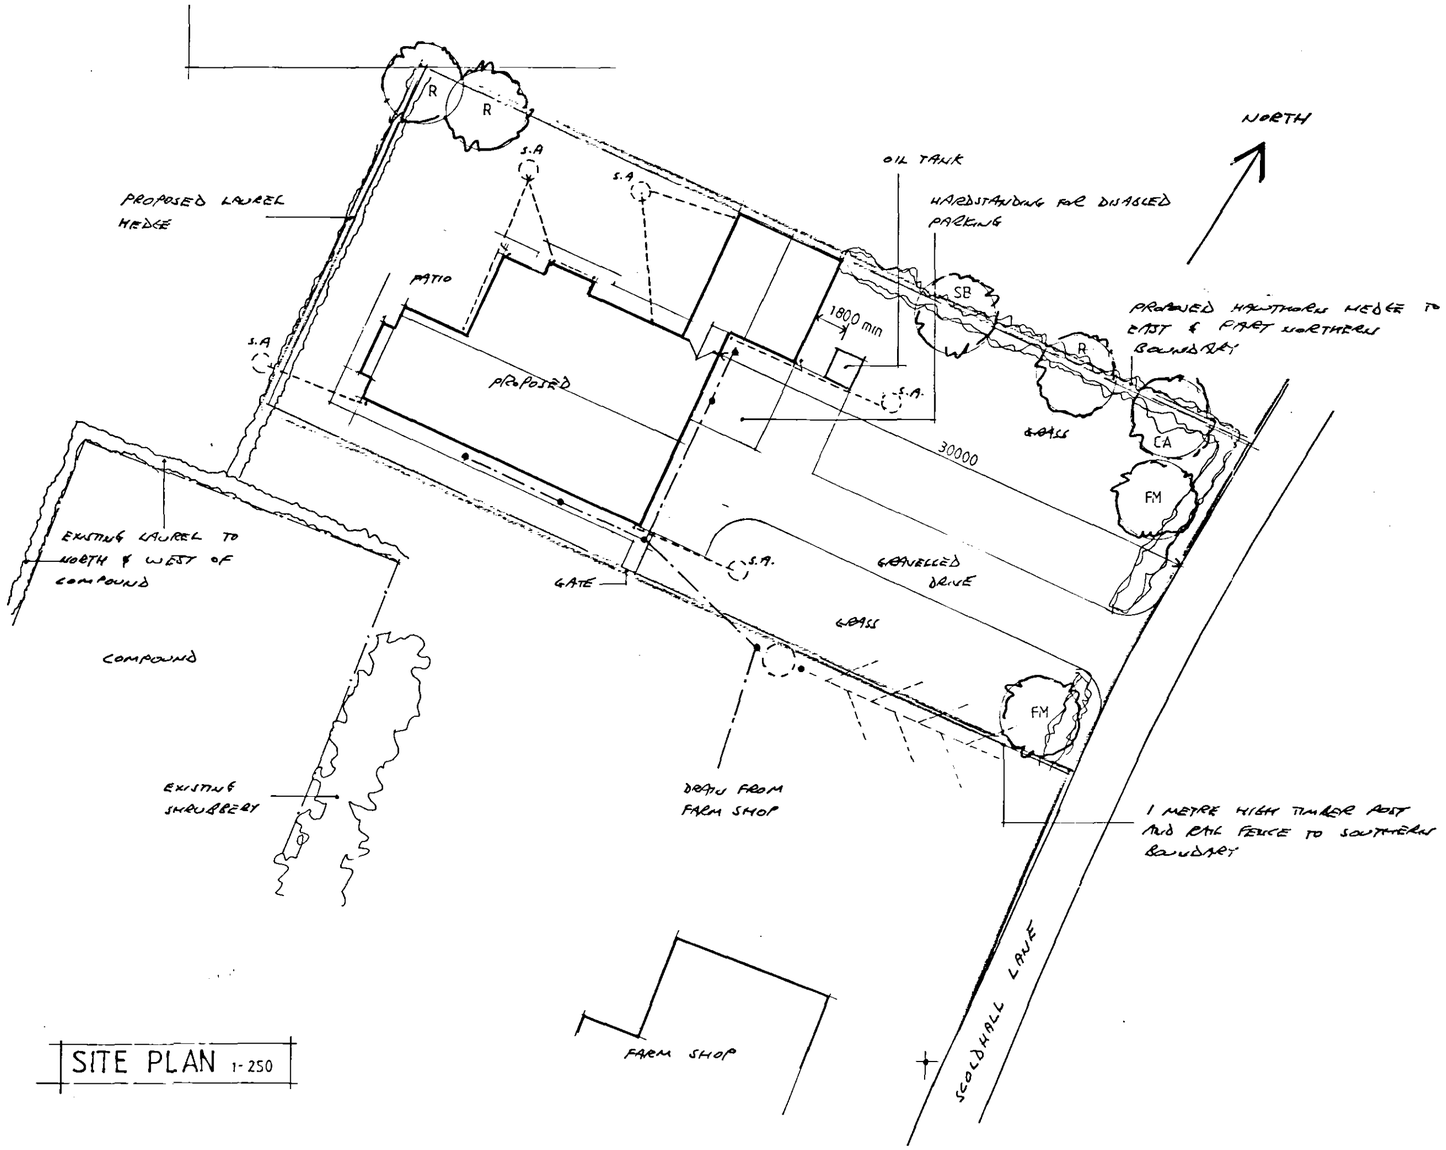

SITE PLAN 1-250

LANDSCAPING

1 HEDGEROWS
- TO WESTERN BOUNDARY TO BE LAUREL SPECIES TO MATCH EXISTING
- TO EASTERN AND PART NORTHERN BOUNDARY TRADITIONAL HEDGEROW PREDOMINANTLY HAWTHORN 90% WITH REMAINING 10% MADE UP FROM CRAB APPLE, FIELD MAPLE, DOGWOOD, HAZEL, HOLLY, WAYFARING TREE & WILD CHERRY

- HEDGES TO BE PLANTED DOUBLE ROW 400mm APART WITH PLANTS SPACED AT 450 CTRS AND STAGGERED
- PLANTS TO BE 3 YEAR OLD TRANSPLANTS (1+2) & HEIGHT 450-600mm
- PROVIDE CULTIVATED STRIP 600 WIDE x 300 DEEP IN WHICH TO PLANT HEDGEROW
- LAY 900mm WIDE STRIP OF MULCHING TO HEDGELINE TO SUPPRESS GRASS GROWTH UNTIL HEDGE IS ESTABLISHED
- IF RABBITS ARE A PROBLEM PROVIDE 600 HIGH PLASTIC SHELTER COMPLETE WITH SUPPORT STAKE

2 TREES

FM	FIELD MAPLE
CA	CRAB APPLE
R	ROWAN
SB	SILVER BIRCH

- TREES TO BE HALF STANDARDS 1800 HIGH WITH WELL DEVELOPED FIBROUS ROOTS
- PROVIDE PRESSURE TREATED TIMBER STAKE TO SUPPORT BOTTOM ⅓ OF TREE
- SET TREE IN MIN 300 x 300 x 300 PIT WITH PEAT MULCHING IN BASE
- ENSURE TREE IS WELL HEELED IN
- IF RABBITS A PROBLEM PROVIDE PROTECTION
- PROVIDE MULCHING MAT TO SUPPRESS WEED GROWTH AROUND BASE OF TREE UNTIL TREE IS ESTABLISHED AND COVER WITH 20mm OF SAND.

3 FENCING
TO SOUTHERN BOUNDARY (BETWEEN FARM SHOP & DWELLING)
PROVIDE 1 METRE HIGH PRESSURE TREATED POST AND RAIL TIMBER FENCE

SPDC
Planning & Development
- 4 AUG 2006
Ref: 1081/06

DETER[illegible]
PLA[illegible]

Contractor To Check All Dimensions On Site Before Work Commences.

Rev.	Date.	Init.	Revision Details.

Project.
MR & MRS J SMITH.
SCOLDHALL NURSERY,
SCOLDHALL LANE, SURFLEET,
SPALDING, LINCS.

Drawing.
SITE PLAN

Scale.	Drawing. No.
AS SHOWN	3252 -5
Drawn. RL	
Date. JULY 06	Rev.