

THIS DRAWING IS NOT TO BE USED FOR CONSTRUCTION.
THIS DRAWING IS COPYRIGHT SEVEN22 ARCHITECTURE LTD

REV DATE NOTES

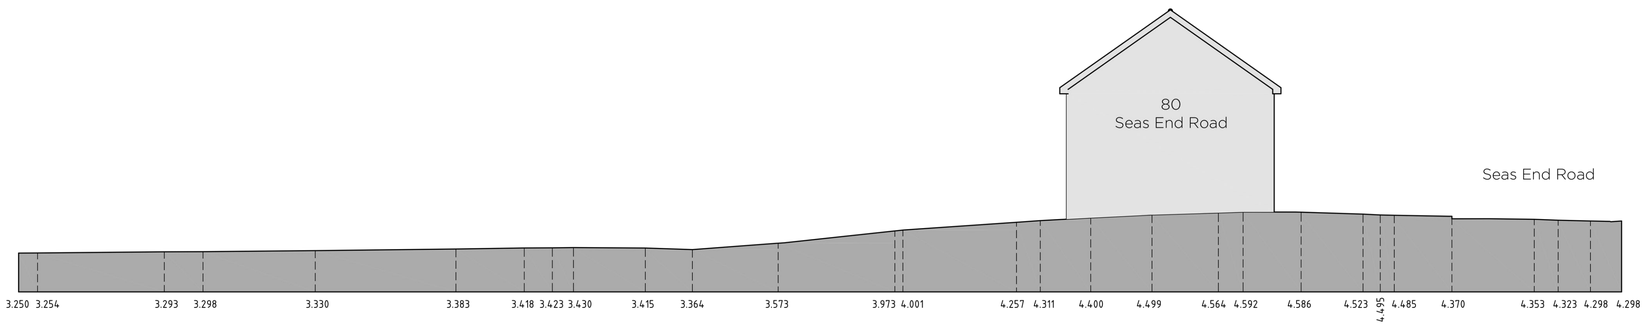

Existing Site Section 'A-A'

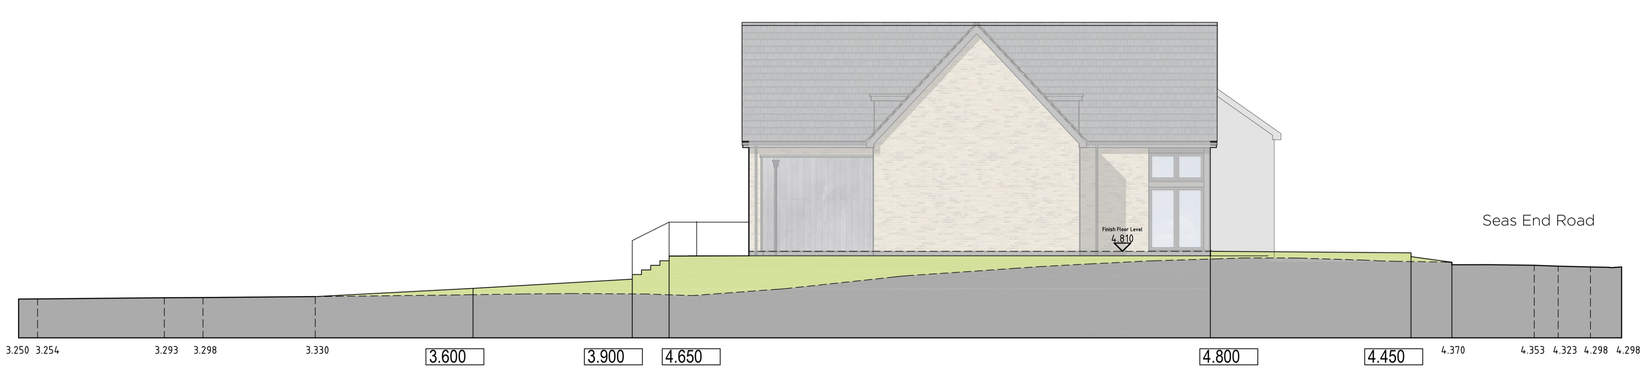

Proposed Site Section 'A-A'

0 1 2 5 10
Scale 1:100

seven22 ARCHITECTURE LTD
22 SHORE VIEW, PETERBOROUGH
CAMBRIDGESHIRE, PE7 8FS
E.info@seven22.co.uk - **T**.07799 585277

PROJECT
PROPOSED DWELLING
ADJ. 80 SEAS END ROAD
SURFLEET
SPALDING
PE11 4DQ

HIGHGROVE HOMES

CLIENT
HIGHGROVE HOMES (SPALDING) LTD

TITLE
EXISTING & PROPOSED SITE SECTIONS

DRAWING No.
130 P03

SCALE	DATE	REV
1:100 @ A1	NOV 2026	