

THIS DRAWING IS NOT TO BE USED FOR CONSTRUCTION.
THIS DRAWING IS COPYRIGHT SEVEN22 ARCHITECTURE LTD


REV DATE NOTES

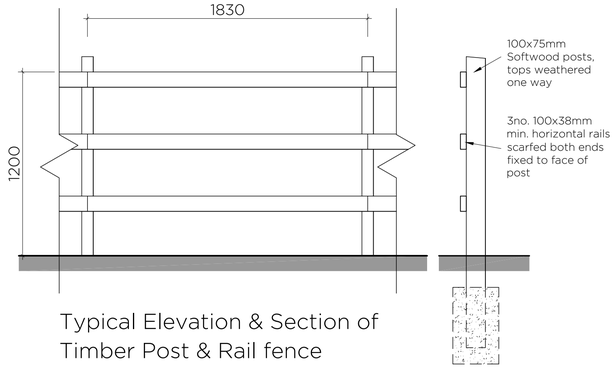


Typical Elevation & Section of
Timber Post & Rail fence
Boundary Type A 1.2m High
Scale 1:20

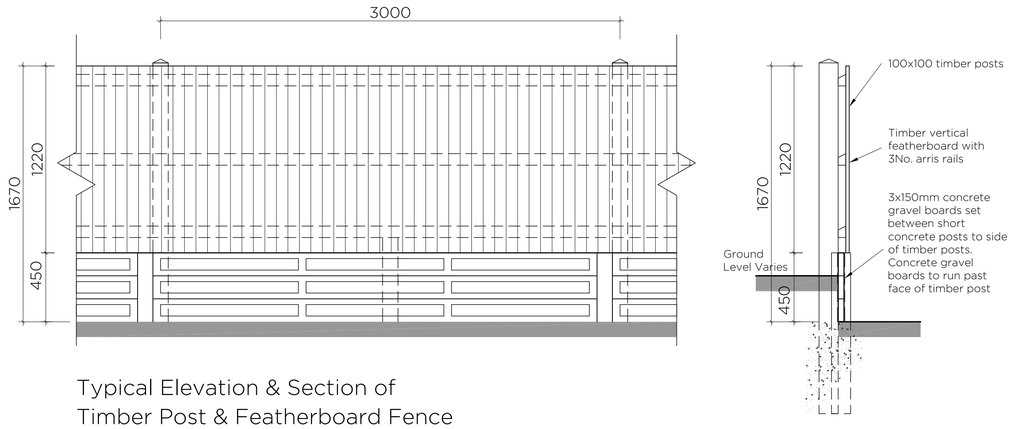

Typical Elevation & Section of
Timber Post & Featherboard Fence
Boundary Type B 1.67m High
Scale 1:20

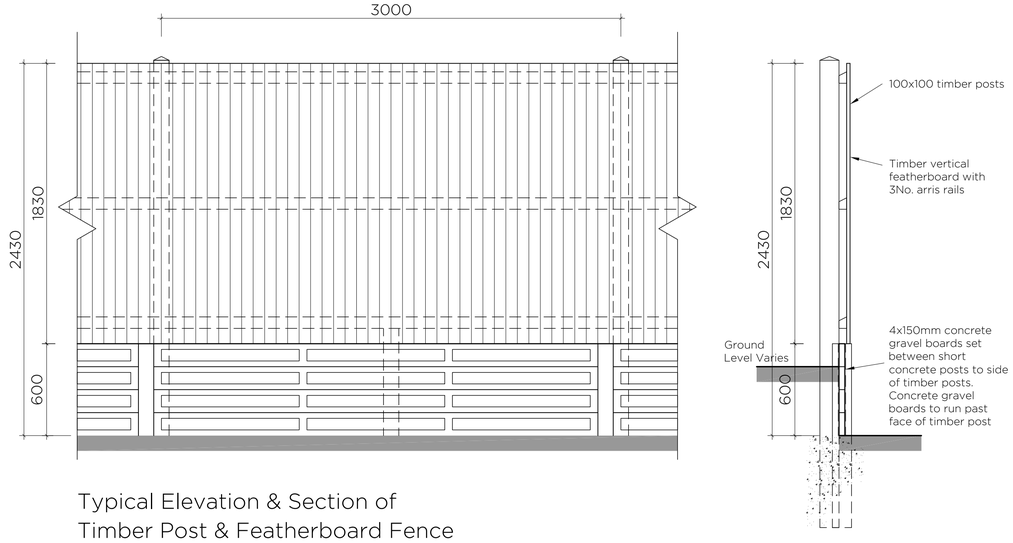

Typical Elevation & Section of
Timber Post & Featherboard Fence
Boundary Type C 2.43m High
Scale 1:20

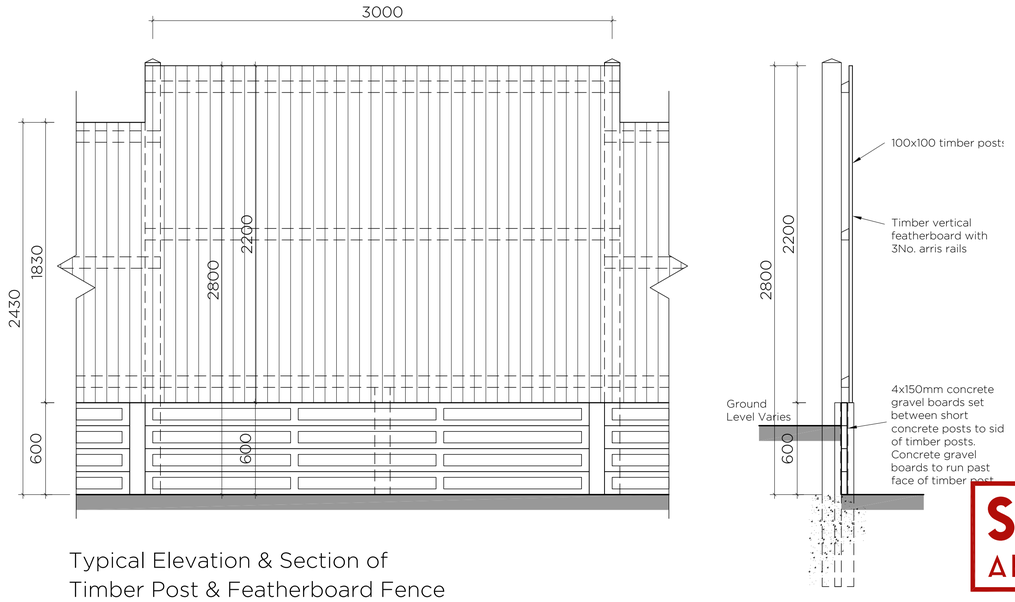

Typical Elevation & Section of
Timber Post & Featherboard Fence
Boundary Type D 2.8m High
Scale 1:20

0 0.1 0.5 1m
Scale 1:20

seven22 ARCHITECTURE LTD

22 SHORE VIEW, PETERBOROUGH
CAMBRIDGESHIRE, PE7 8FS
E.info@seven22.co.uk ~ T.07799 585277

PROJECT
PROPOSED DWELLING
ADJ. 80 SEAS END ROAD
SURFLEET
SPALDING
PE11 4DQ

HIGHGROVE HOMES

CLIENT
HIGHGROVE HOMES (SPALDING) LTD

TITLE
PROPOSED BOUNDARY TREATMENTS

DRAWING No.
130 P04

SCALE	DATE	REV
1:20 @ A1	NOV 2026	