


SOUTH HOLLAND DISTRICT COUNCIL

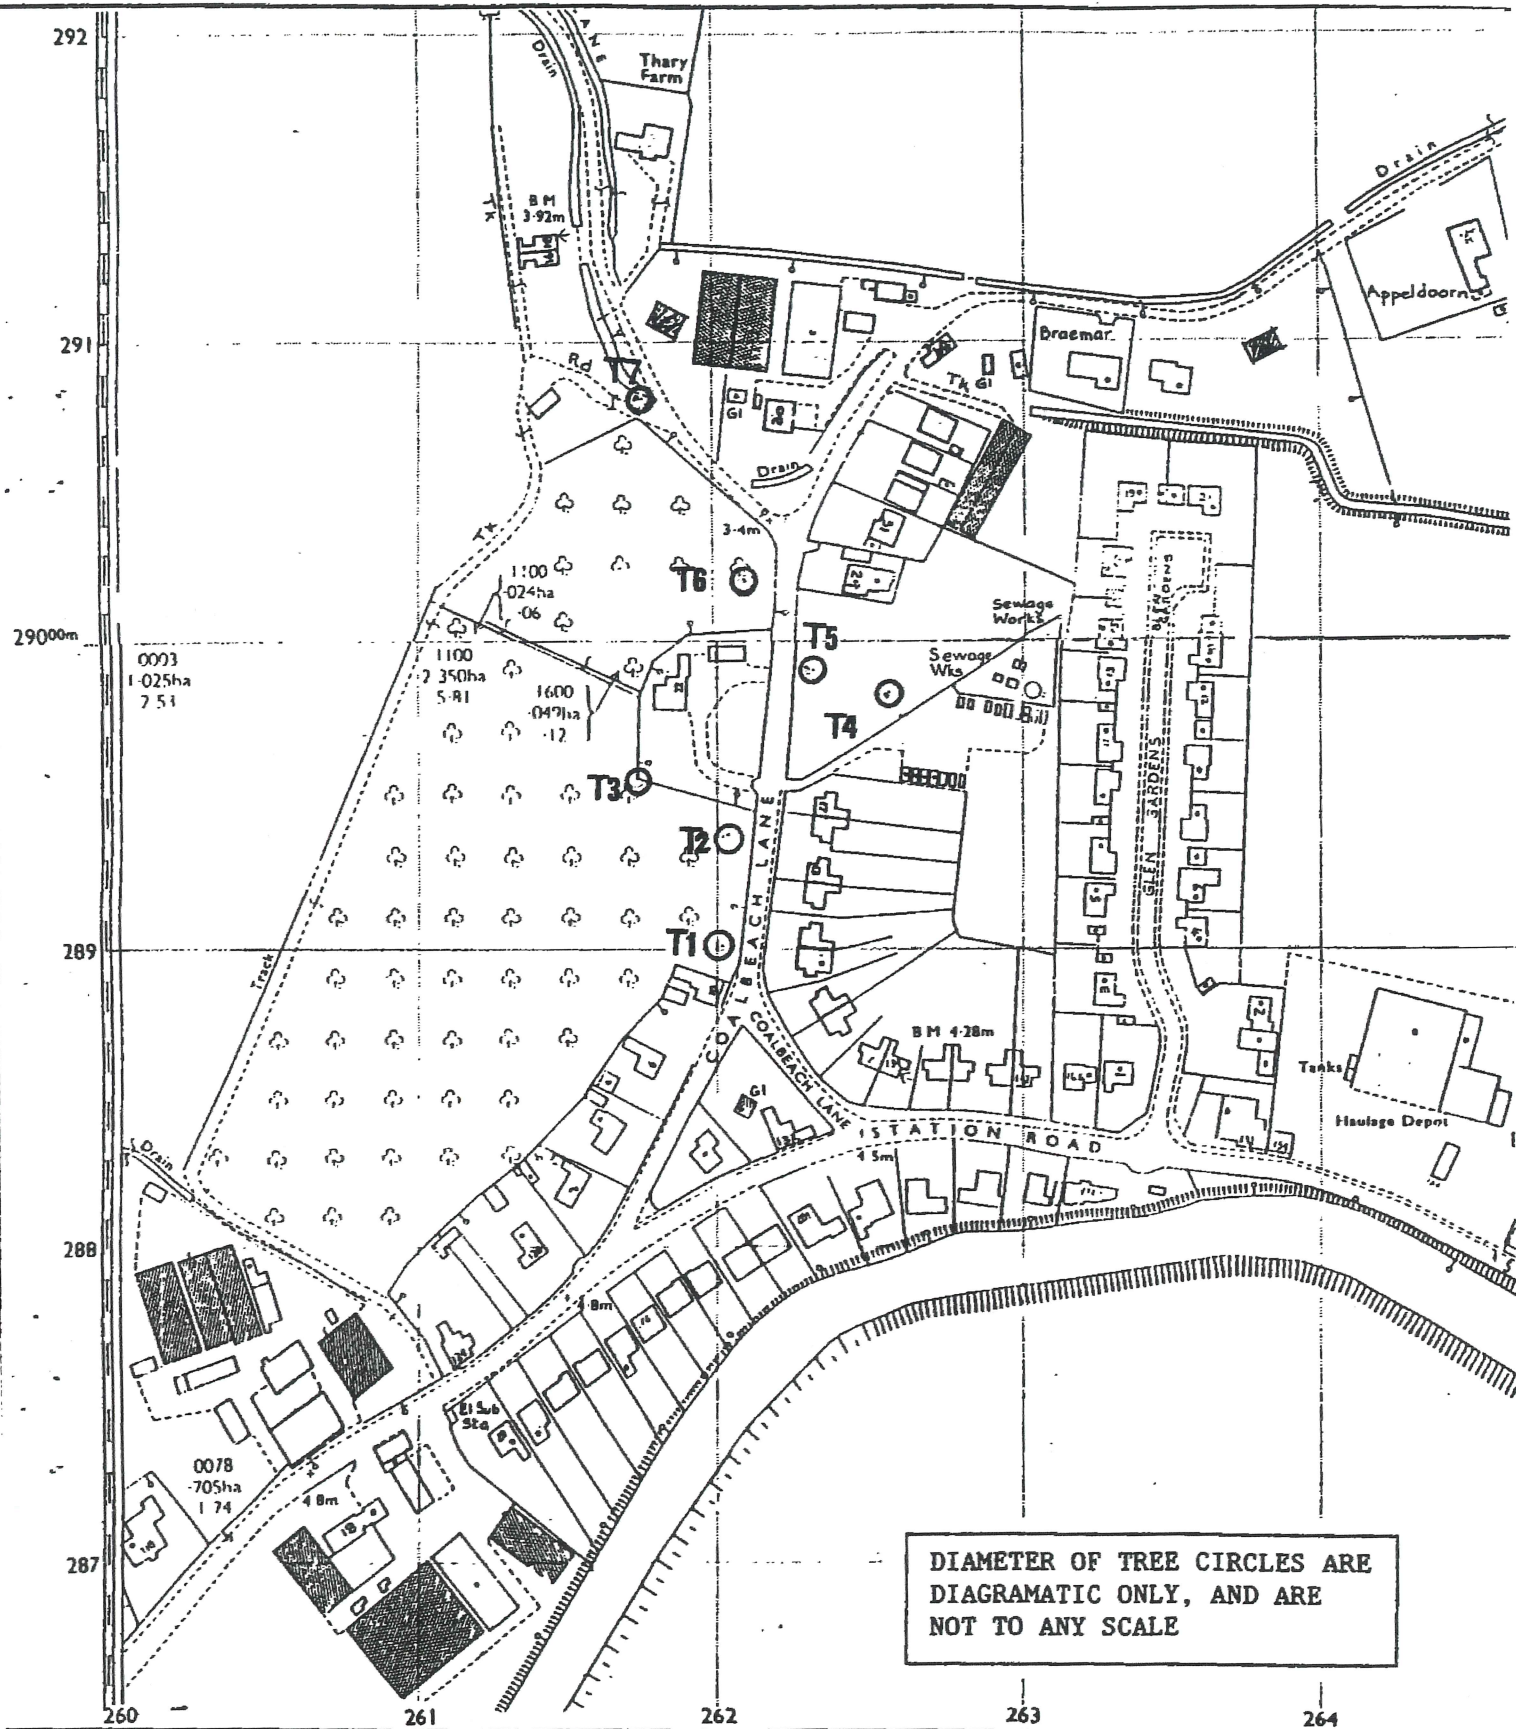

SURFLEET

TREE PRESERVATION ORDER No.10 1998

PLAN No.	TF2628-2629	MRS SALLY WALTHAM BA (Hons) F.C.I.H. Director of Housing & Planning Services
SCALE	1:2500	
DATE	December '95	
BASE		