
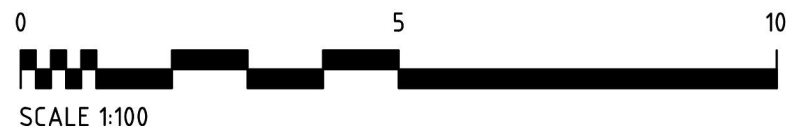
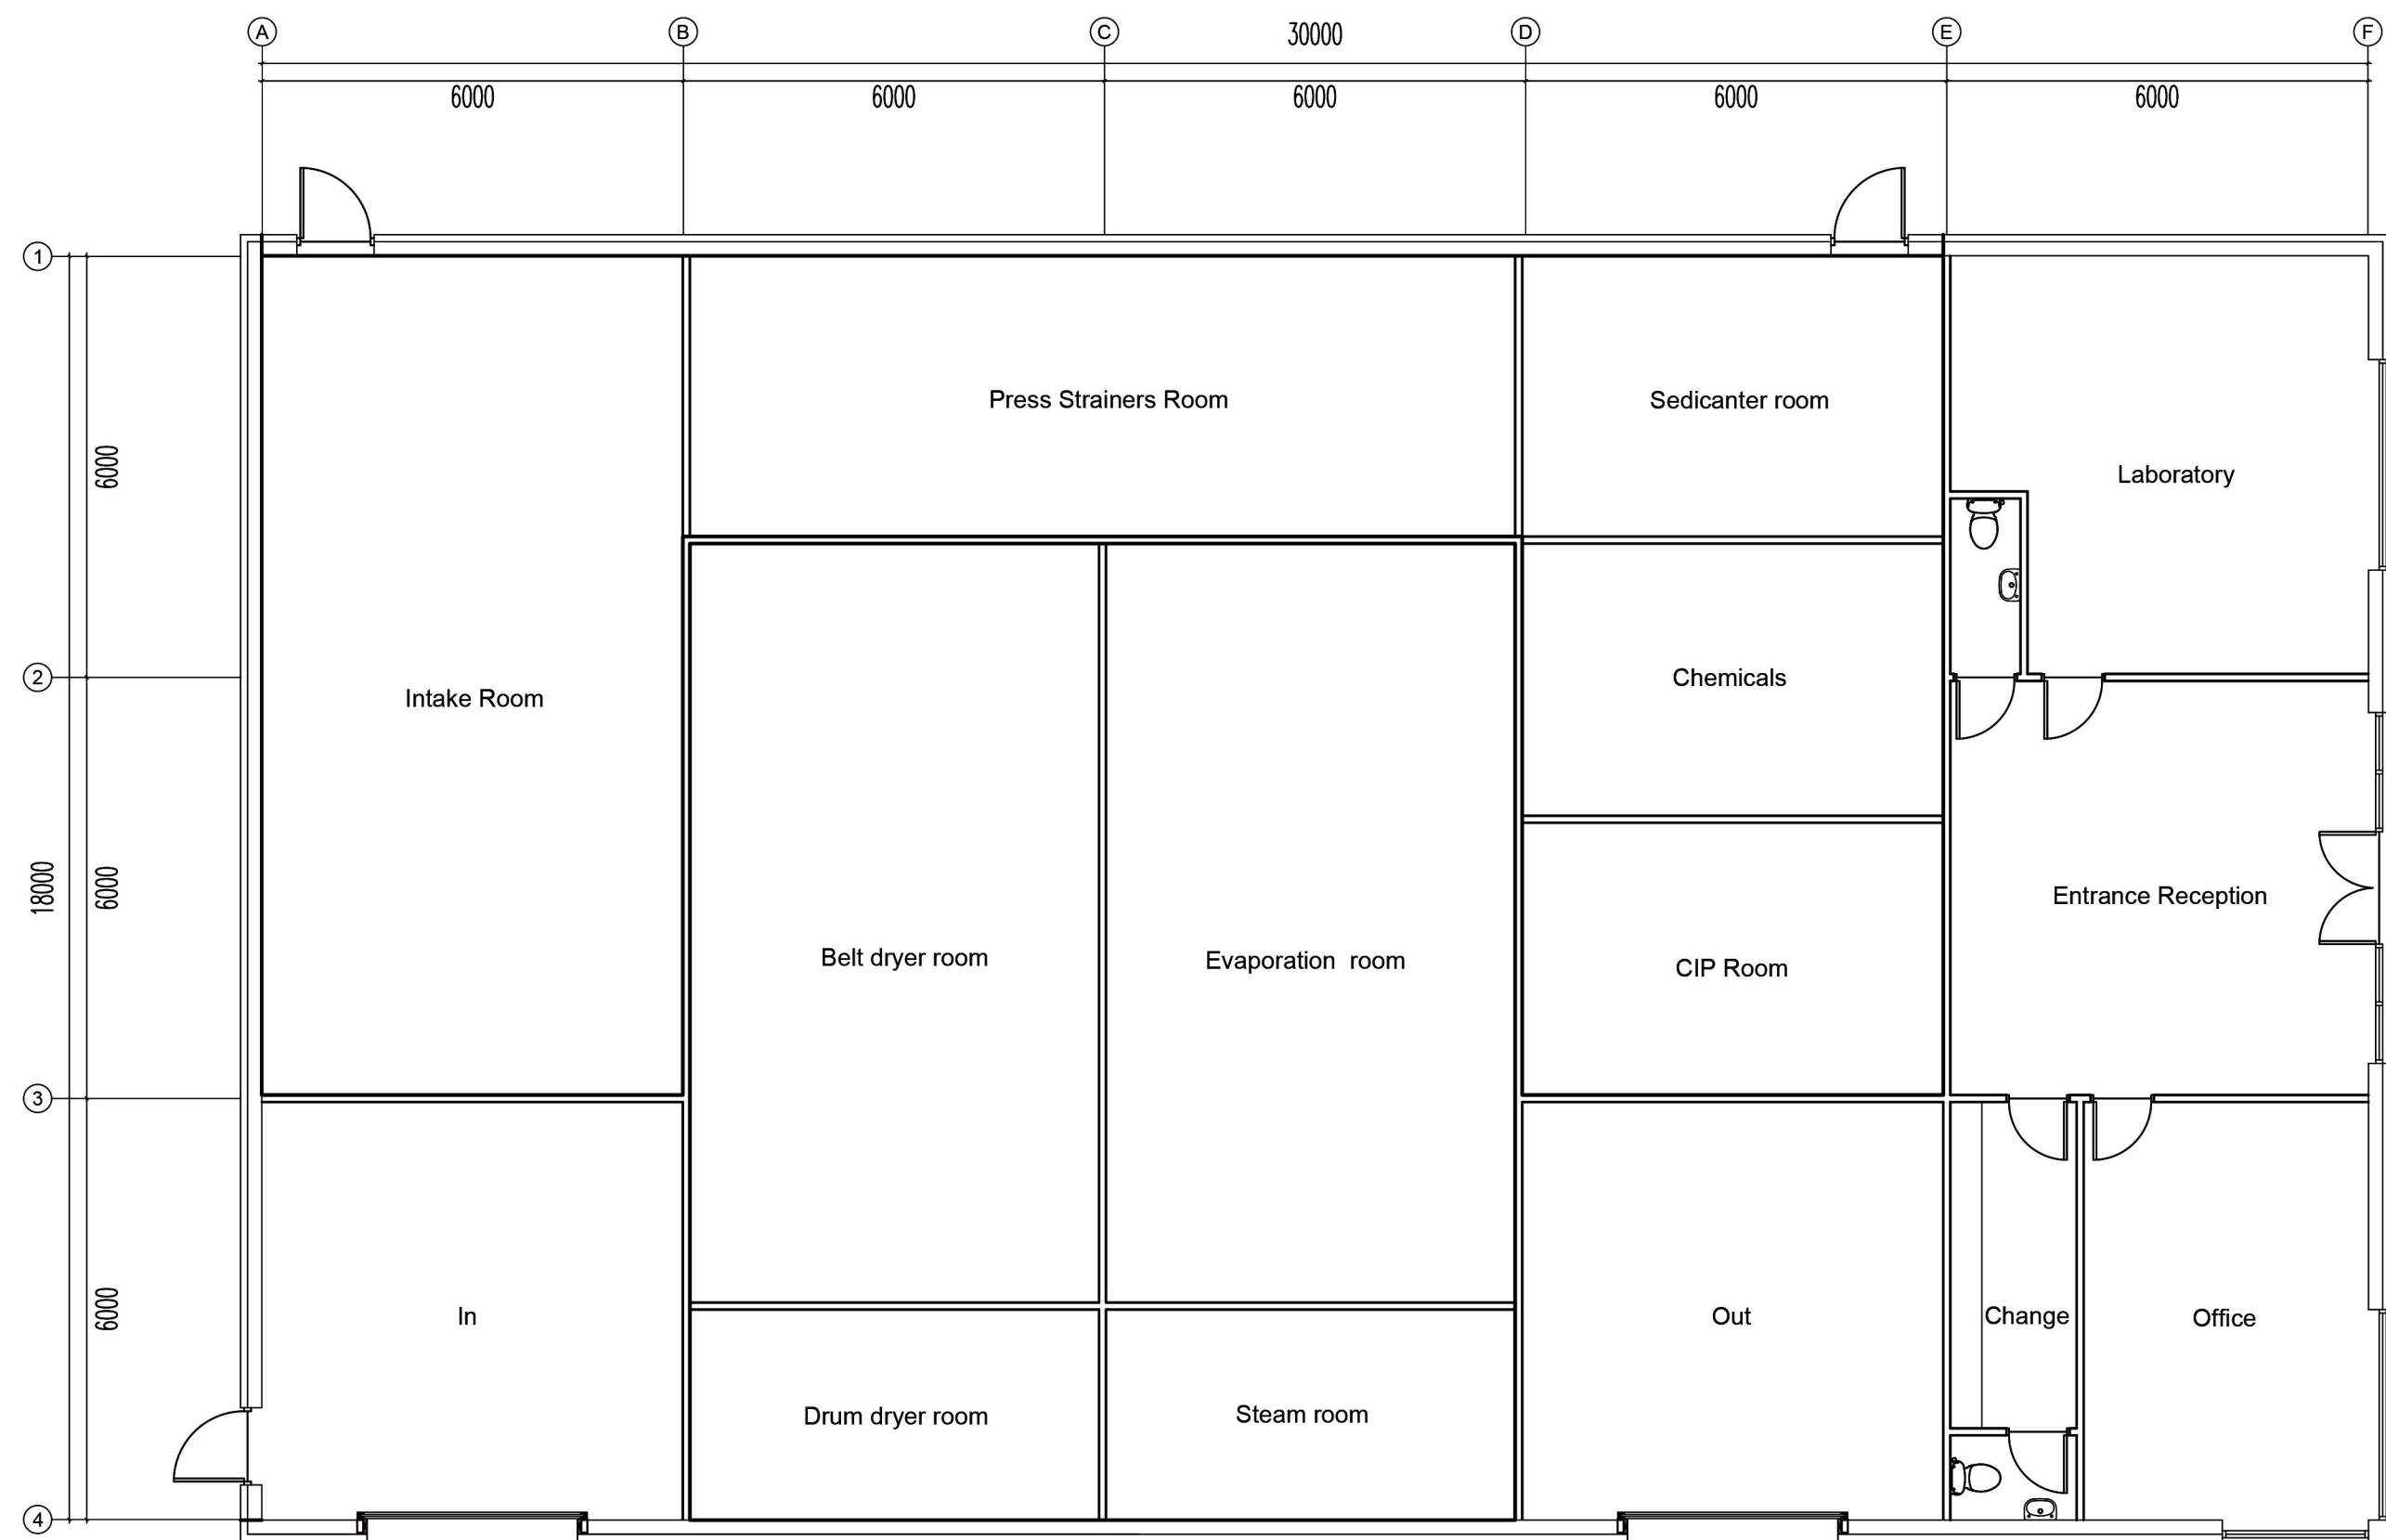


NOTES
This drawing has been issued in support of a planning application and must NOT be used for construction purposes.
This drawing is copyright and may not be altered, traced, copied, photographed or used for any purpose other than that for which it is issued without written permission from the copyright holder.

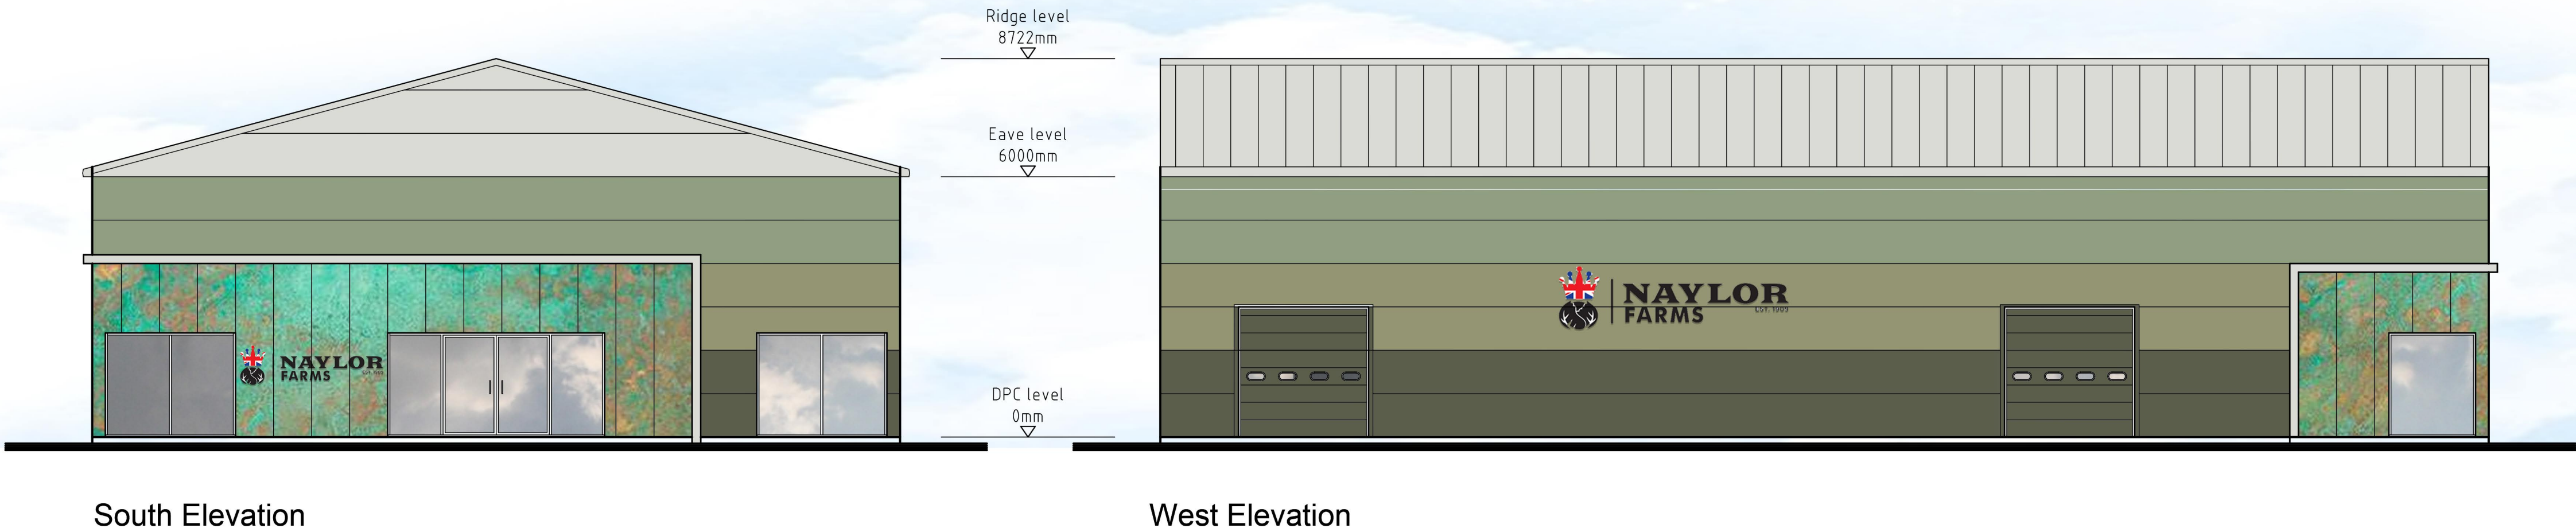

Project
PROPOSED FACTORY AND AD PLANT

Address
LAND ADJACENT A16
SURFLEET

Client
NAYLOR FARMS
Drawing
PROPOSED RESEARCH FACILITY
PLAN & ELEVATIONS

Date
NOV 2023

Scale
1:100 @ A1 - 1: 200 @ A3

Project No.
3953

Drawing No.
P06

Revision

P&R
ARCHITECTS

Portless and Richardson Limited
193 Lincoln Road, Peterborough PE1 2PL
T. 01733 568116 E. p-r@portlessarchitect.com
www.portlessarchitect.com