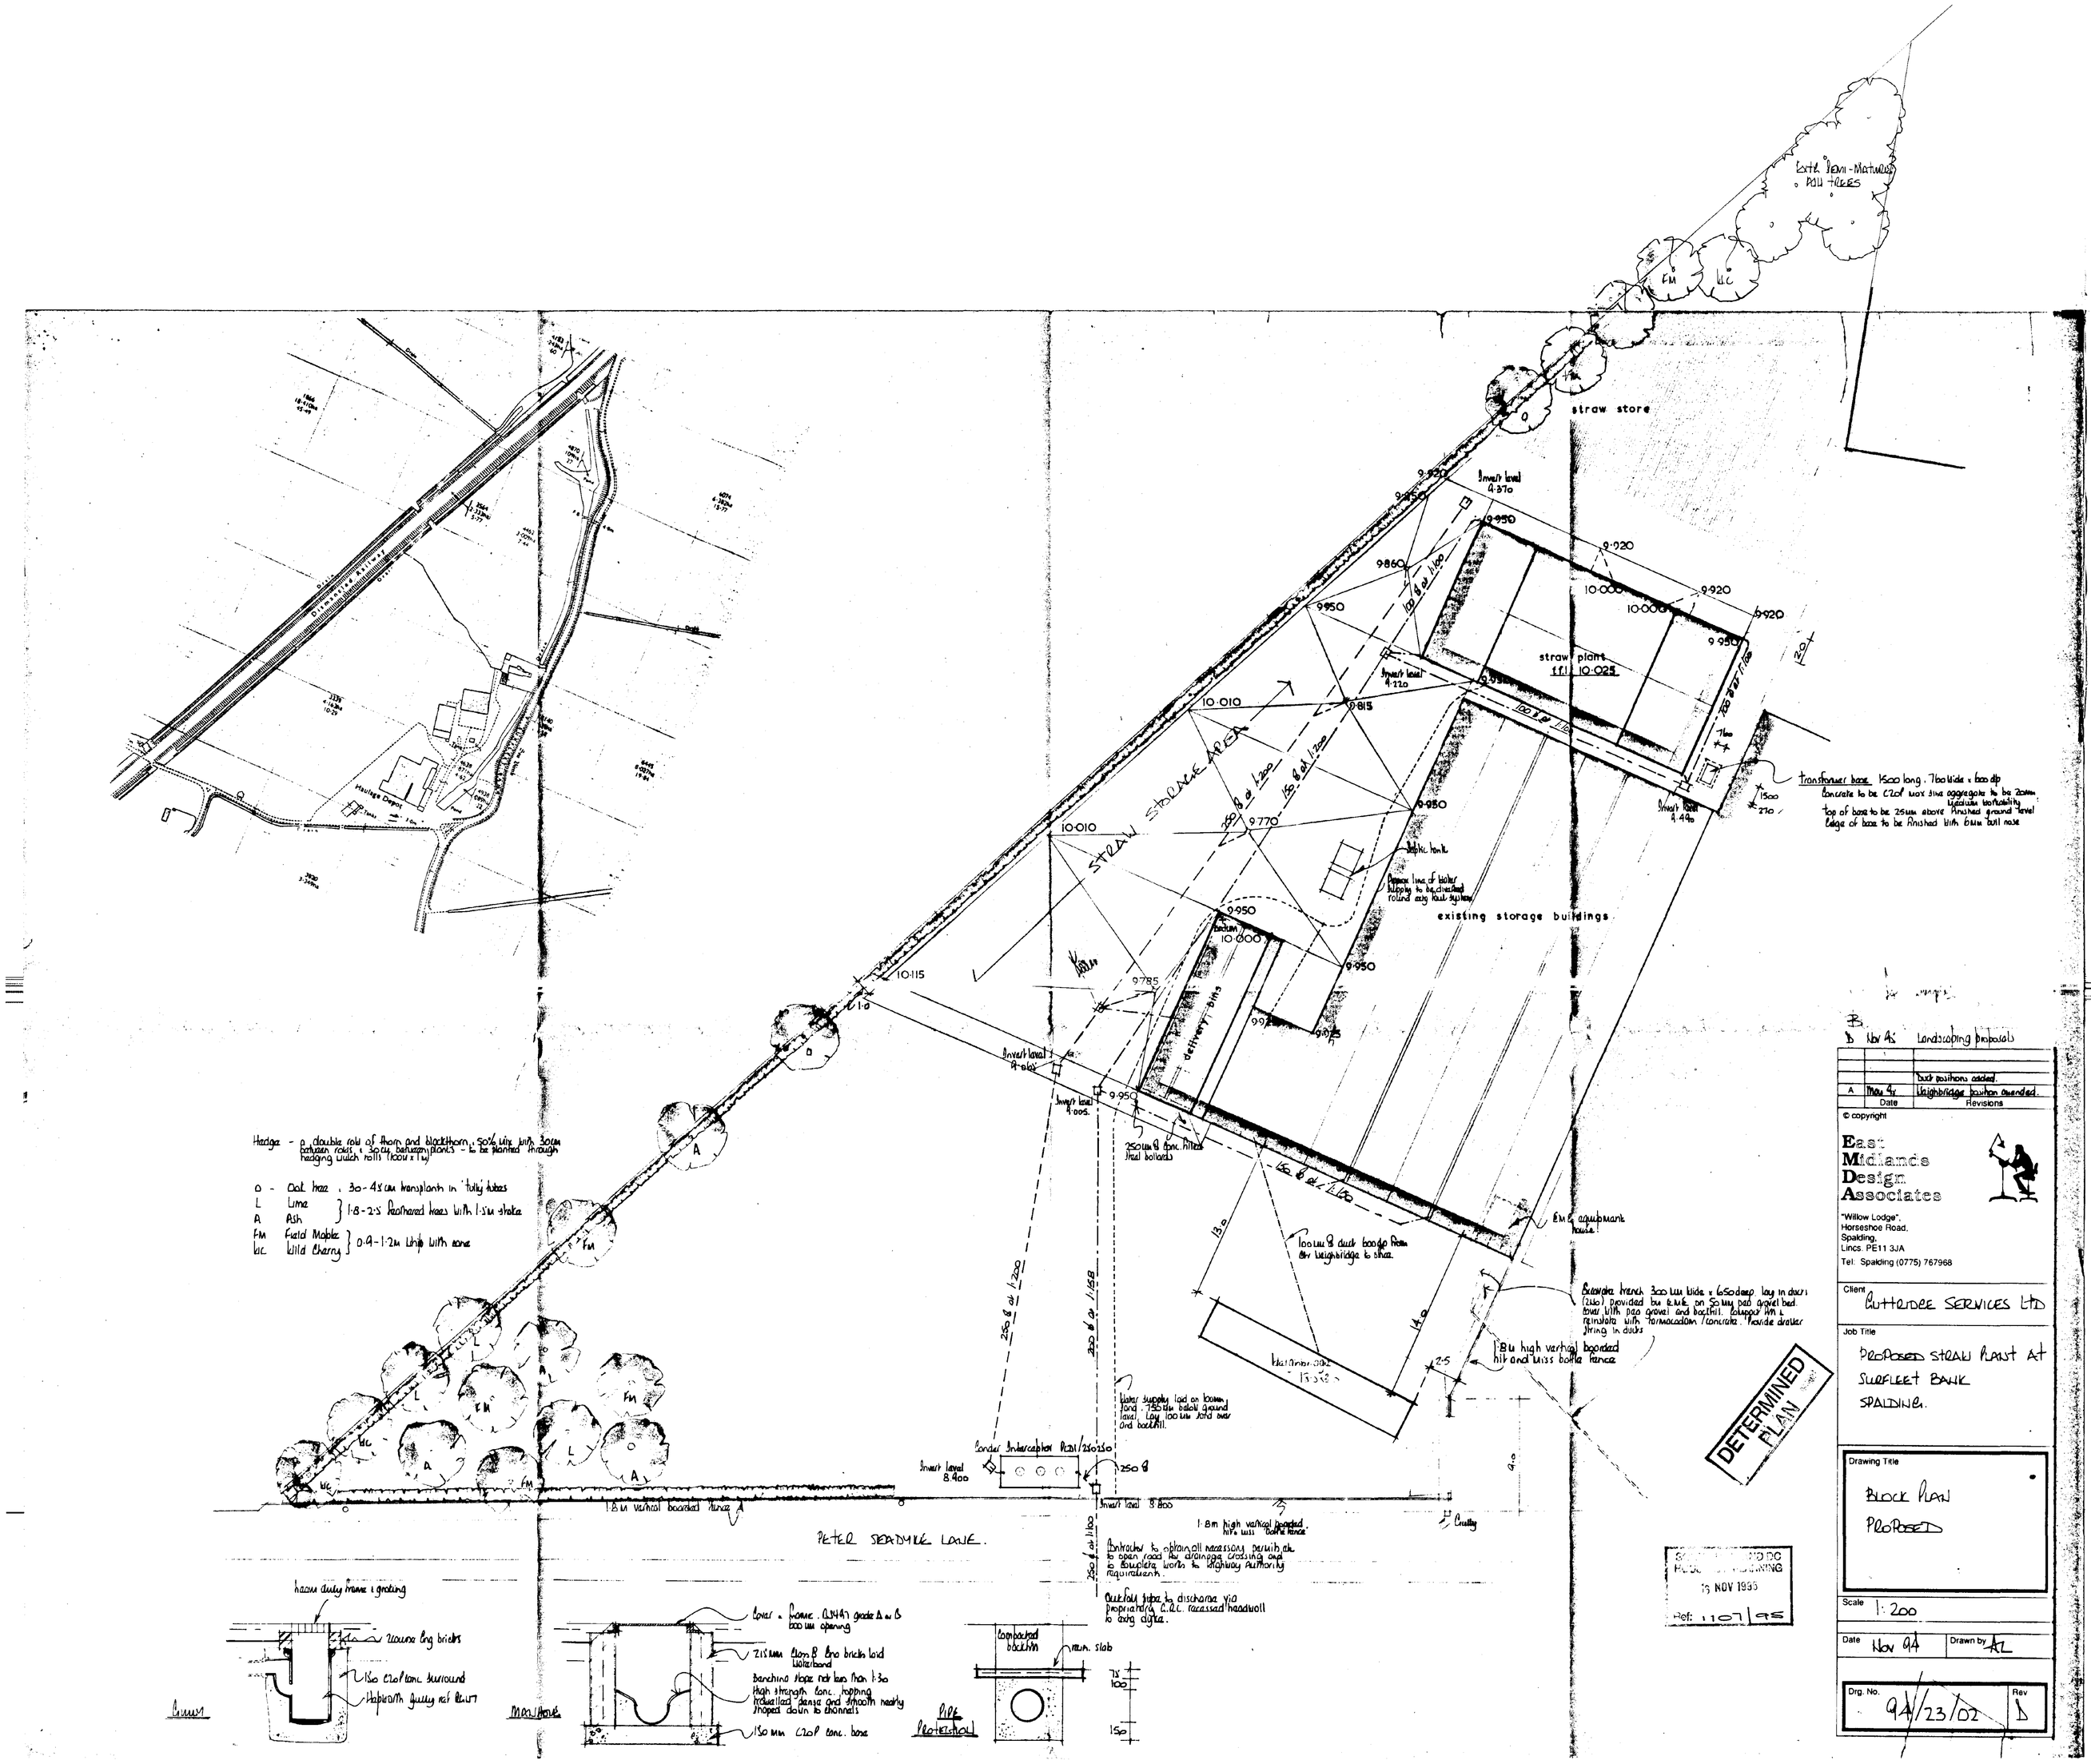


D Nov 95 Landscaping proposals

		Tank positions added
A	Mar 95	Weighbridge position amended
	Date	Revisions

© copyright

East Midlands Design Associates
"Willow Lodge"
Horseshoe Road,
Spalding,
Lincs. PE11 3JA
Tel. Spalding (0775) 767968

Client: Rutterdee Services Ltd

Job Title: Proposed Straw Plant at Surfleet Bank Spalding.

Drawing Title: Block Plan Proposed

Scale: 1:200

Date: Nov 94 Drawn by: AL

Drg. No. 94/23/02 Rev D