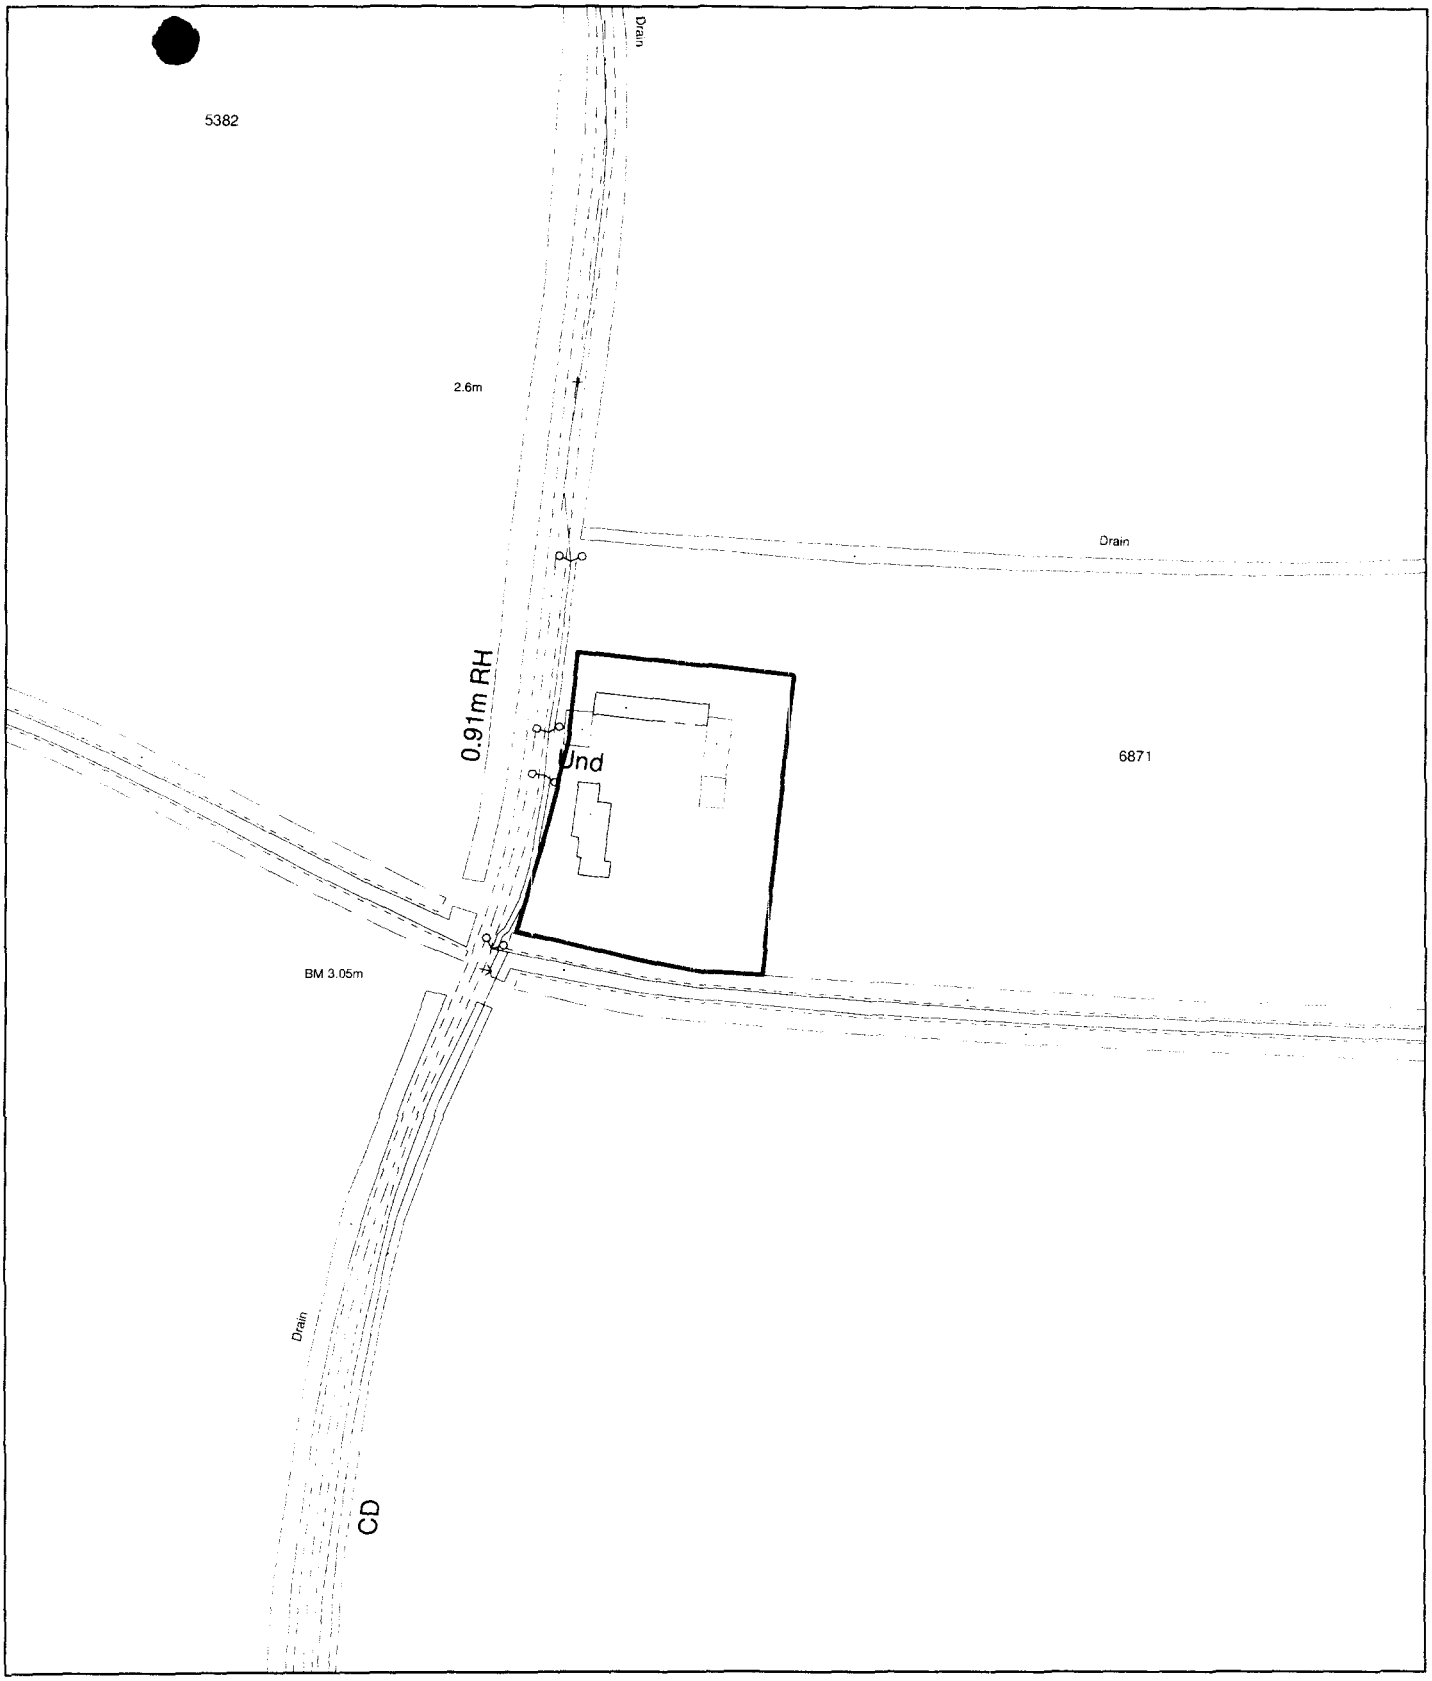


Planning Application Location Plan
Ward Member Notification

H17/1122/01

Scale: 1:1250

Housing and Planning Services Department


Council Offices, Priory Road, Spalding, Lincolnshire

PLEASE DO NOT COPY THIS PLAN
This map is reproduced from Ordnance Survey material with permission of Ordnance Survey on behalf of Her Majesty's Stationery Office (c) Crown copyright. Unauthorised reproduction infringes Crown copyright and may lead to prosecution or civil

Land at Saltfleet Lane, Surfleet, Spalding

SOUTH HOLLAND DC
HOUSING & PLANNING
18 SEP 2001
Ref: 1122/C1

DETERMINED
PLAN

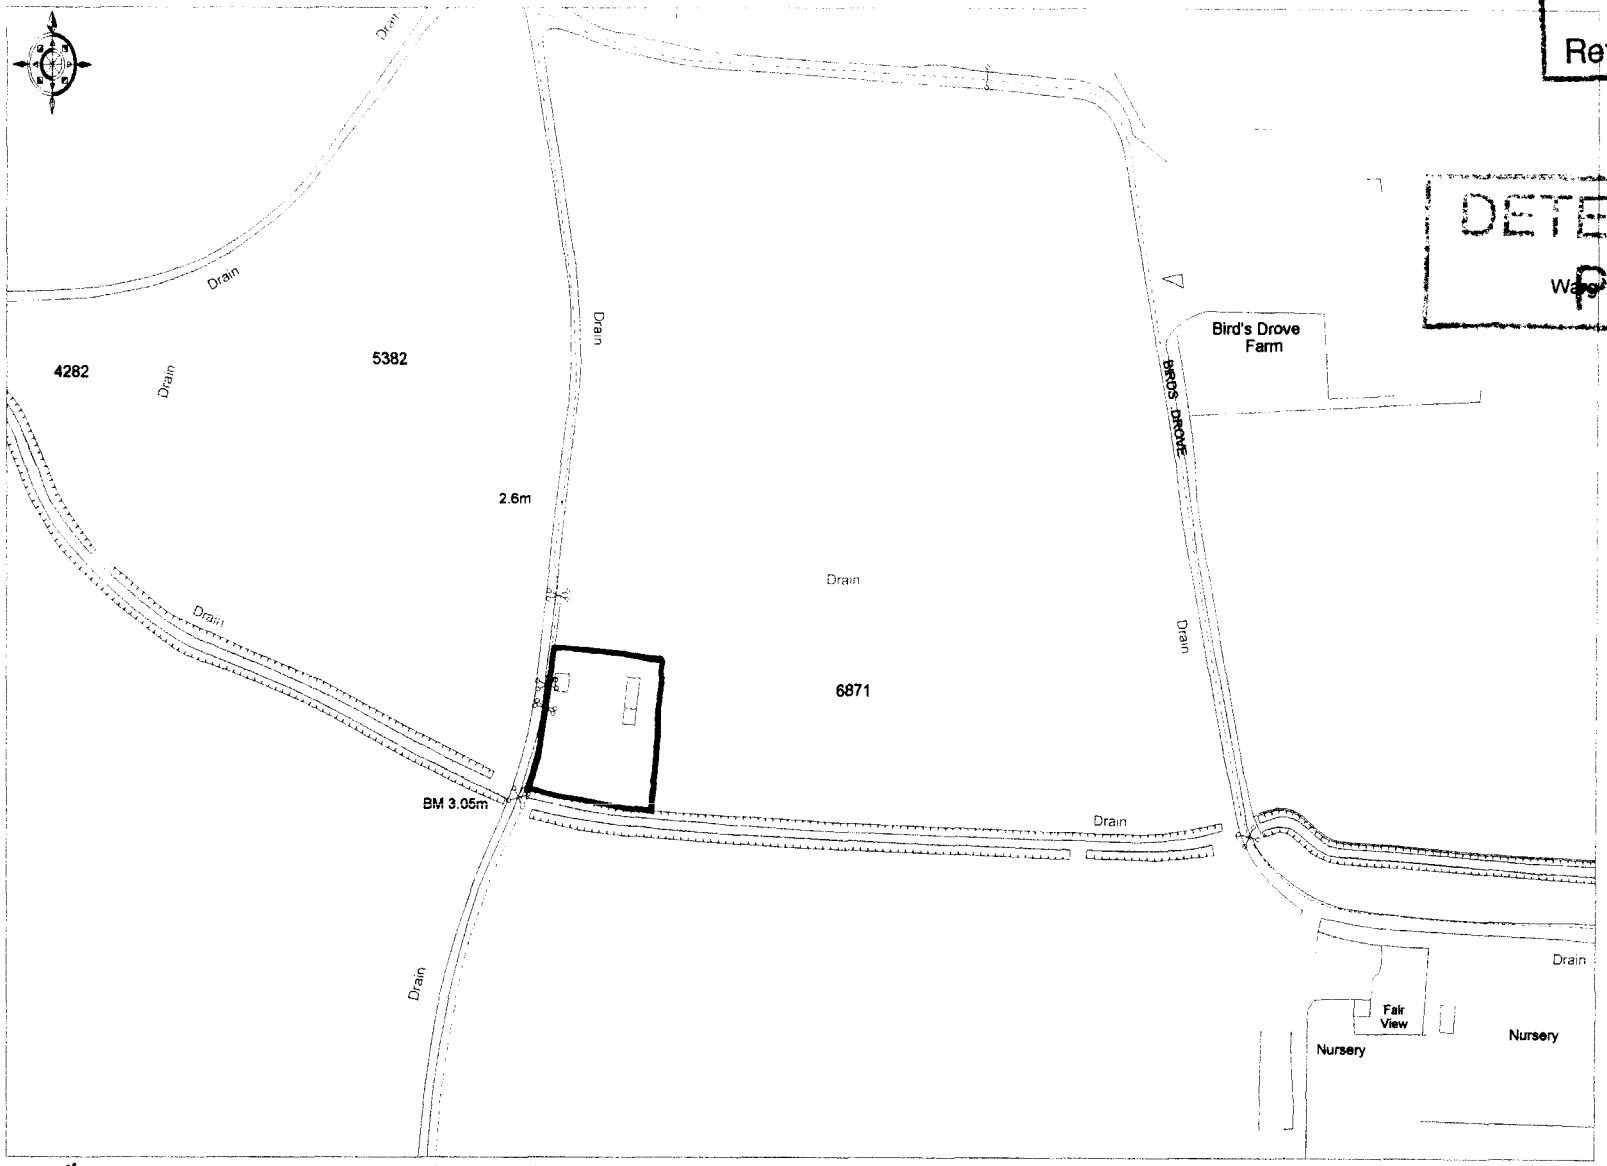

Ordnance Survey
© Crown copyright 2001. All rights reserved. Licence Number 100020449. Survey Scale - 1:2500 Plotted Scale - 1:2500

For identification only