
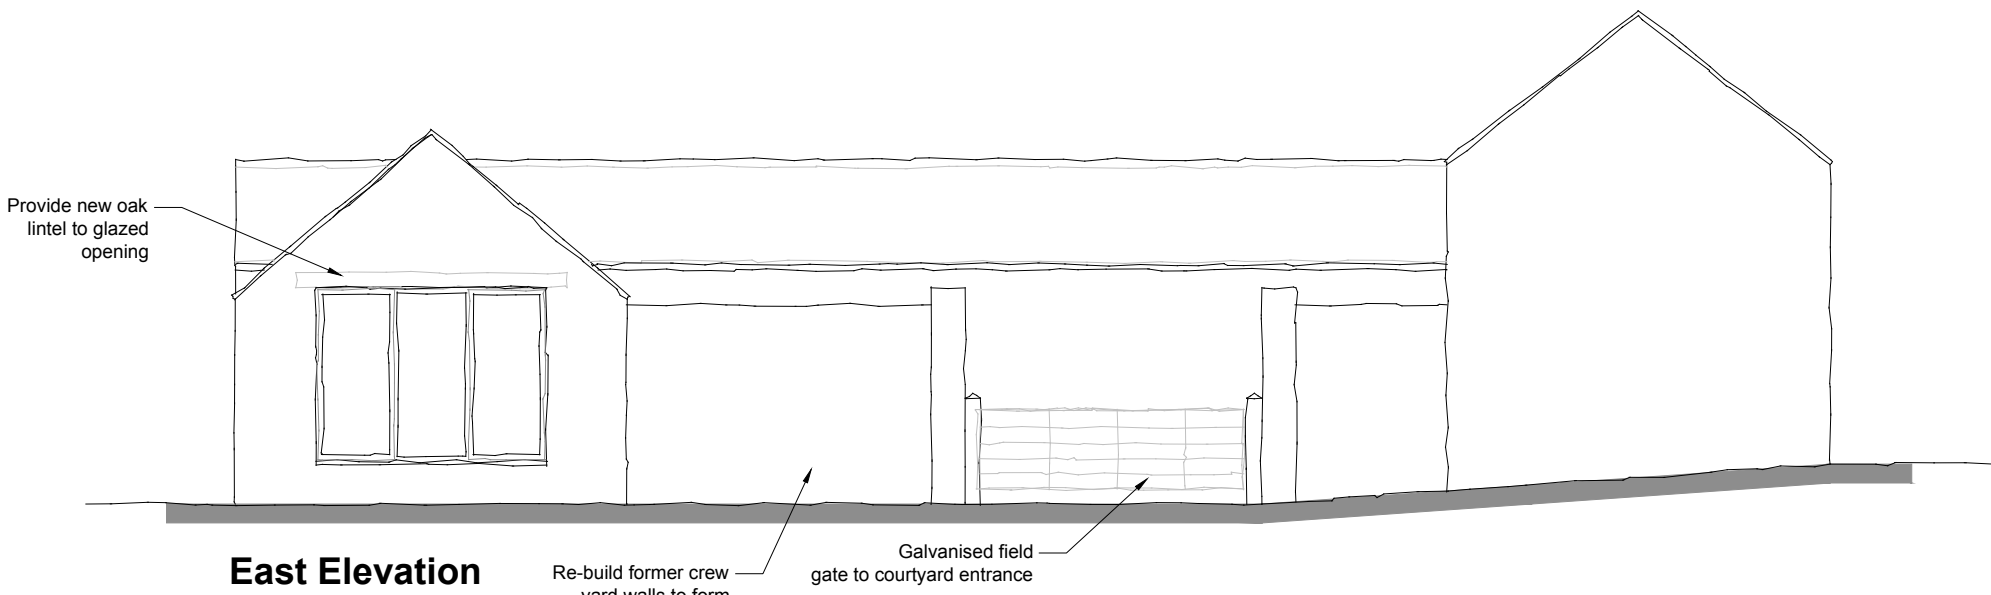
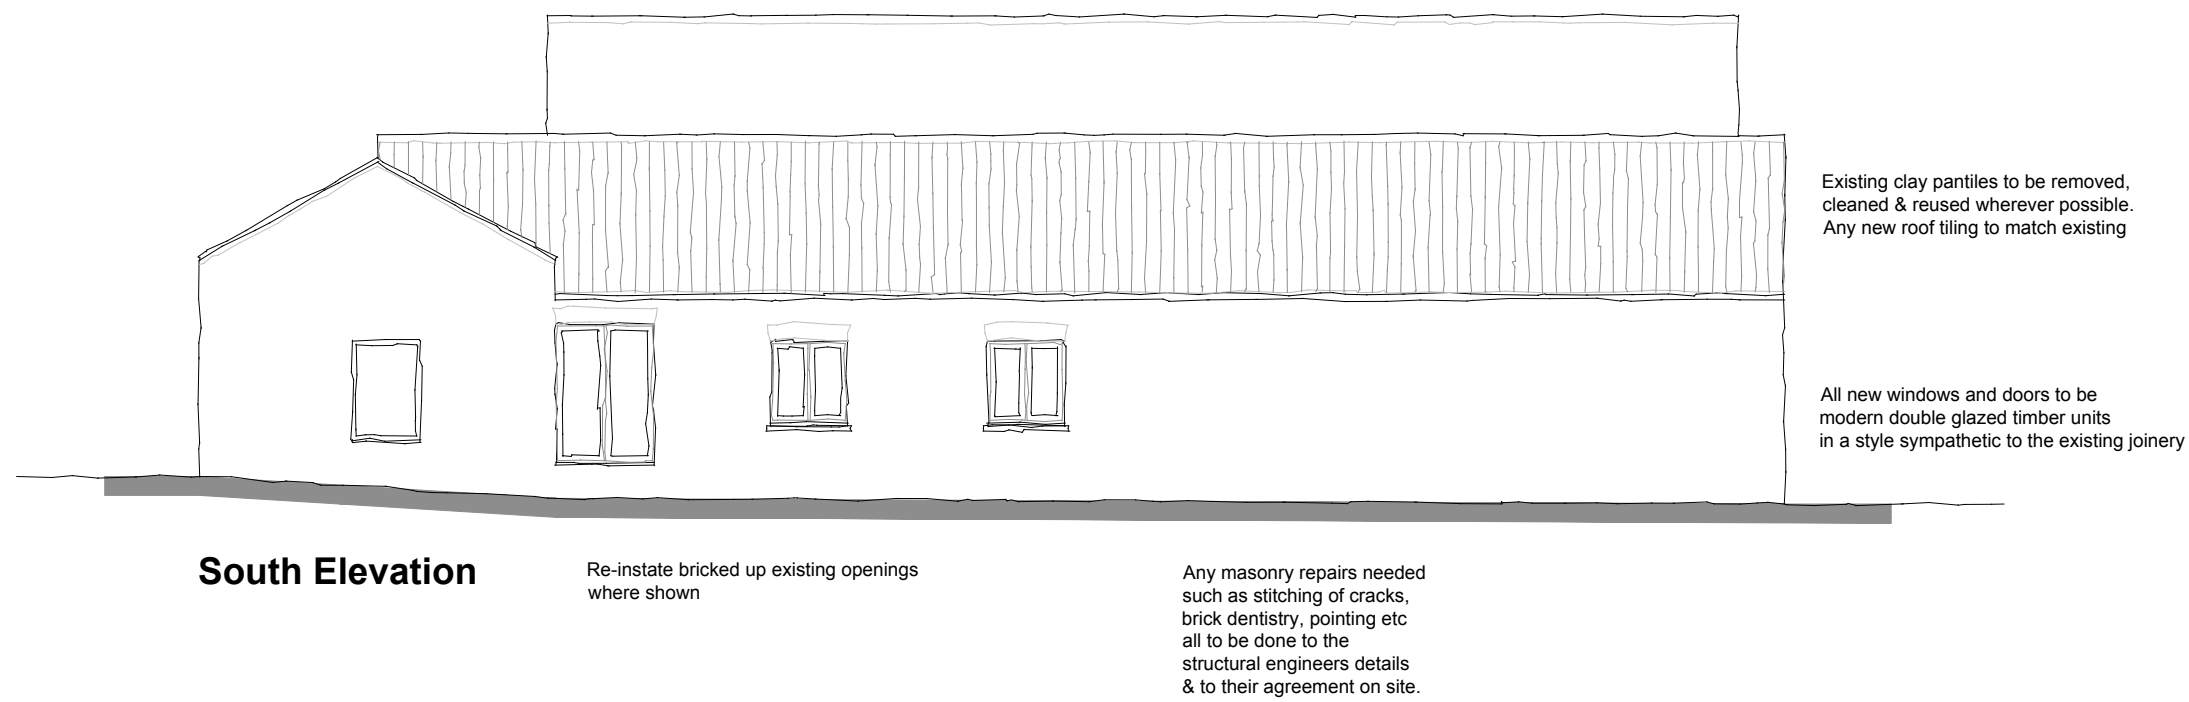
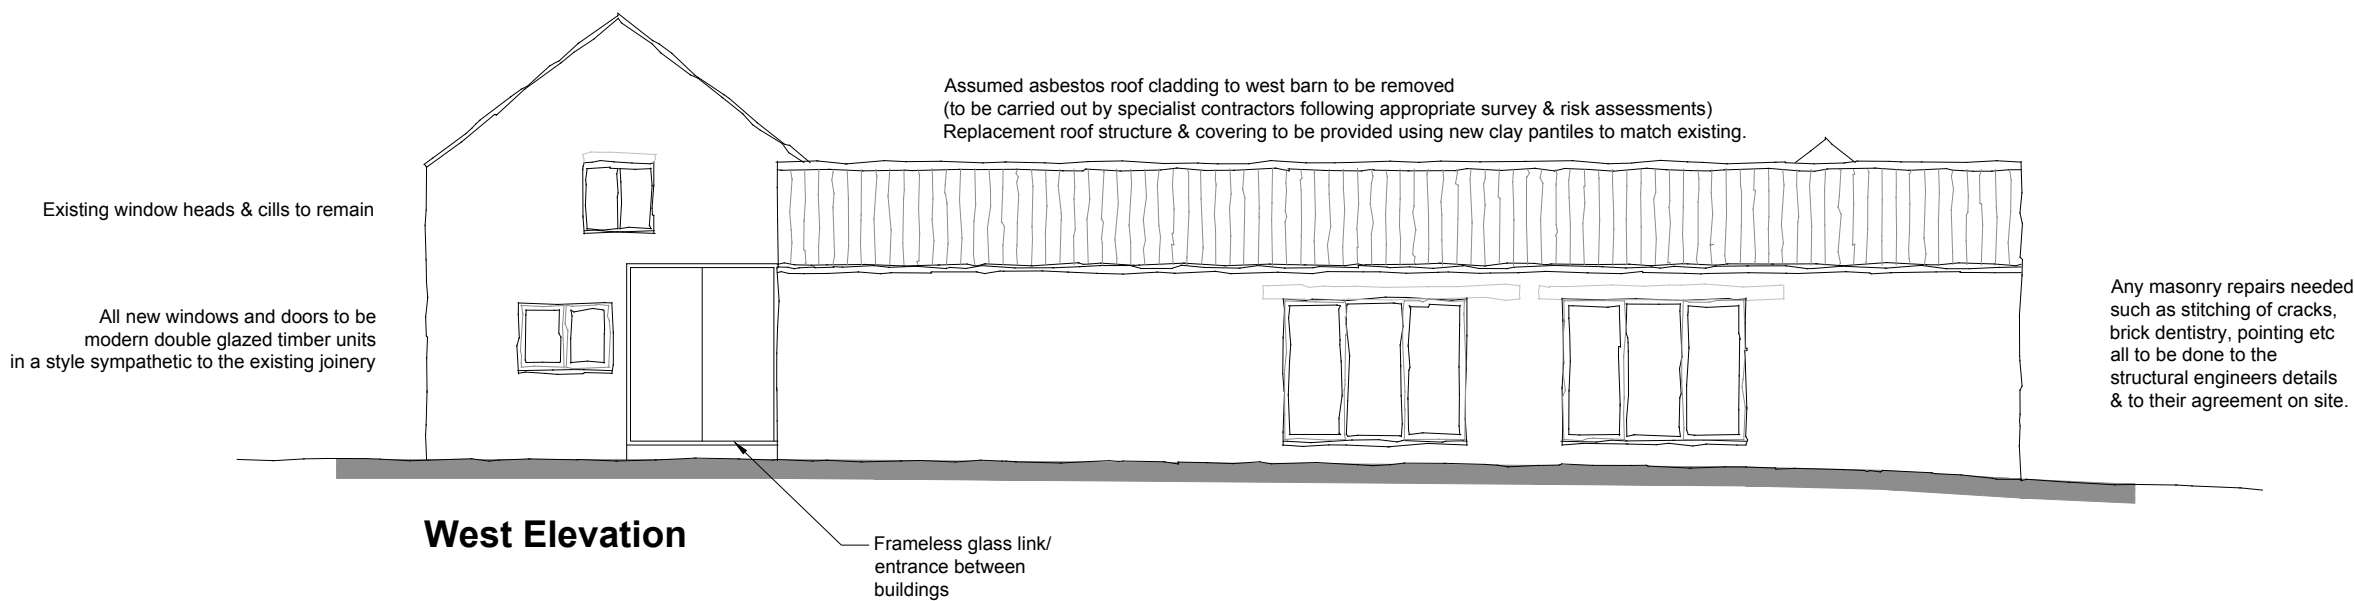


CDM NOTE:
The design has been undertaken as far as possible to avoid risks to health and safety or to reduce and control the effects of any unavoidable risks.
Any relevant information identifying risks which are not able to be eliminated will be included within the project Health and Safety file.

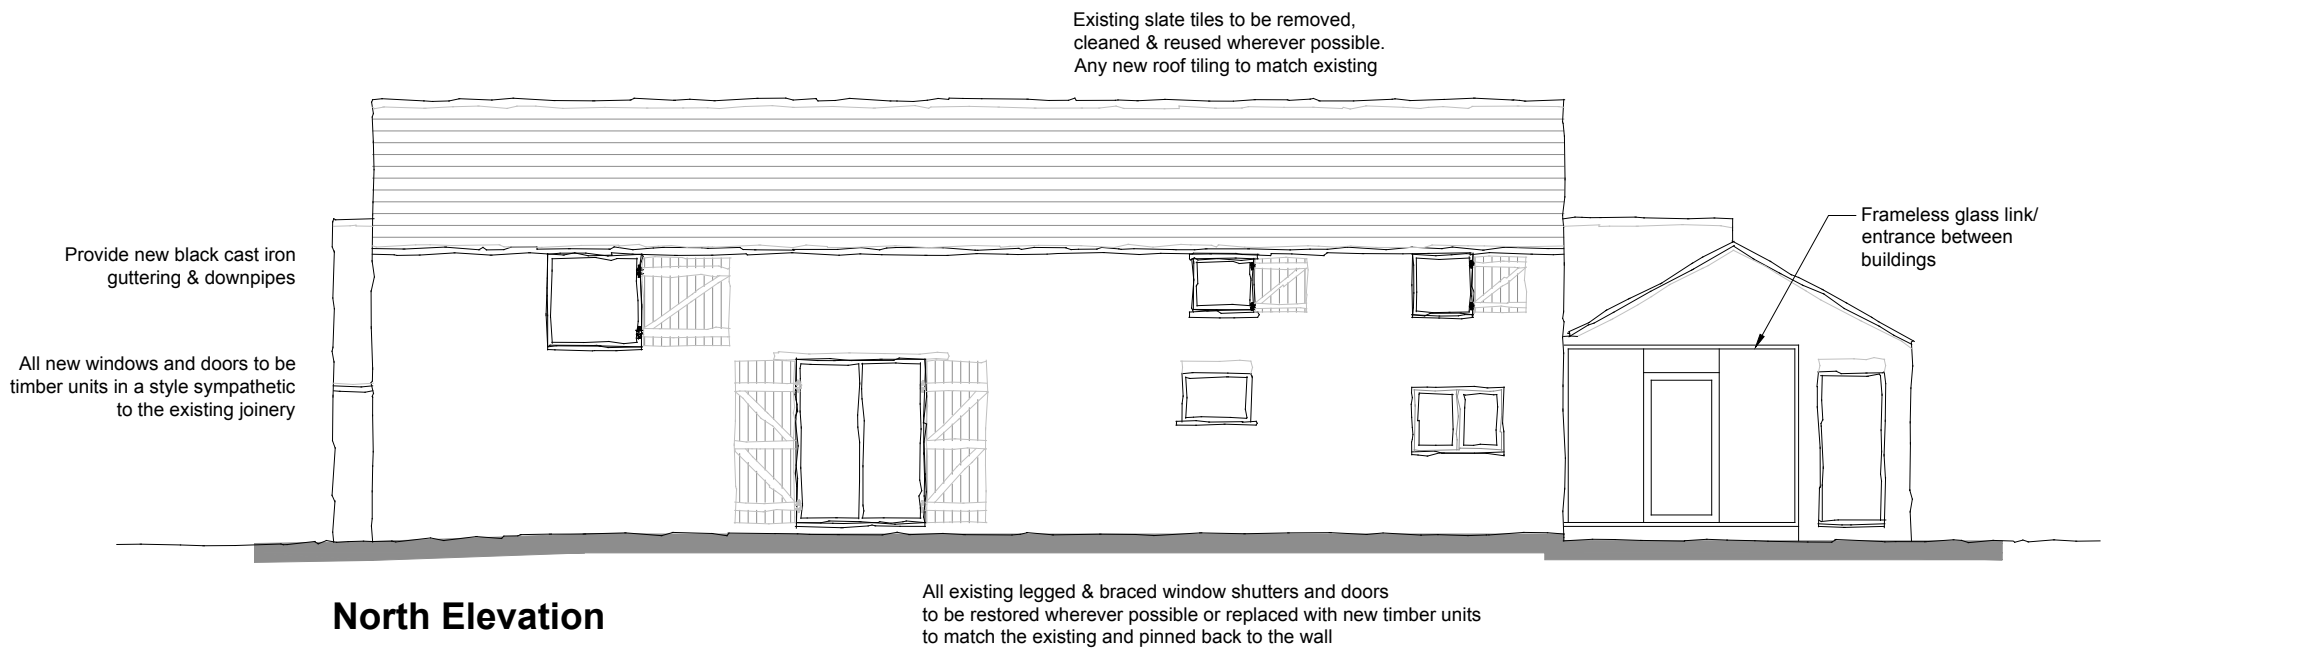

1:50	0.5m	1m	1.5m
1:100	0.2m	0.5m	0.75m
1:200	0.1m	0.25m	0.375m
1:300	0.07m	0.17m	0.26m
1:500	0.04m	0.1m	0.15m
1:1250	0.03m	0.075m	0.11m
1:2500	0.015m	0.0375m	0.055m

THIS DRAWING IS FOR THE
PURPOSE OF OBTAINING
PLANNING PERMISSION ONLY

6 November 2018
JB Architectural Design Services
DRAFT

Revisions:

JB Architectural Design Services

24 Riseagate Road, Gosberton
Spalding, Lincs. PE11 4EZ

M: 07837 735718
E: info@brammadeesign.co.uk
W: www.brammadeesign.co.uk

Client: Mr M Garner

Project: The Chestnuts, Cheal Road
Surfleet, Spalding

Drawing: Conversion of barns to residential
Proposed Elevations

Scale: 1:100 Paper Size: A1 Date: 06/11/18 Drawn: JRB

Drawing Number: 129-02-DD-02

Do not scale or measure from this drawing. All dimensions to be checked on site or in the working plans and confirmed. All dimensions should be reported to the client. This drawing should be used in conjunction with any associated specifications, standard details, schedules &/or Engineering drawings/tables along with any other relevant information. The copyright in this drawing is owned by JB Architectural Design Services