

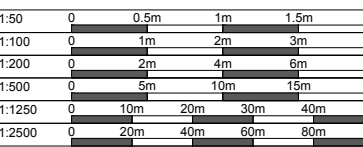
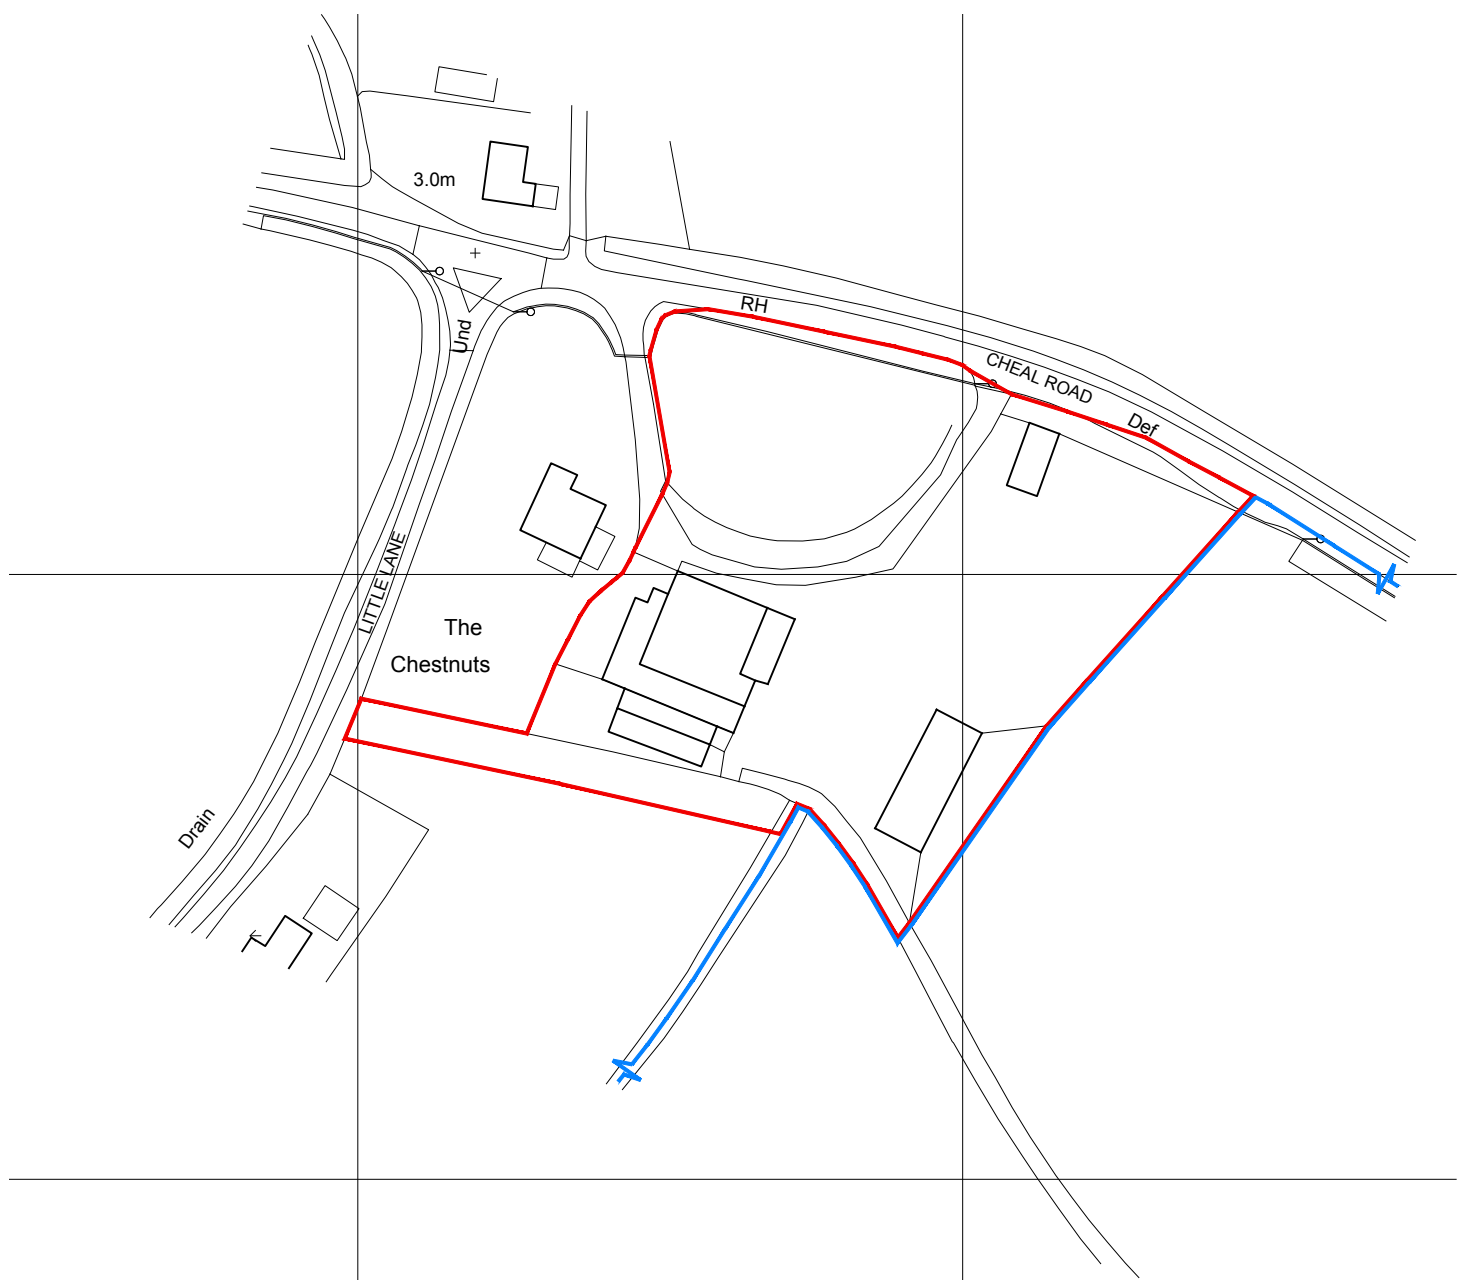
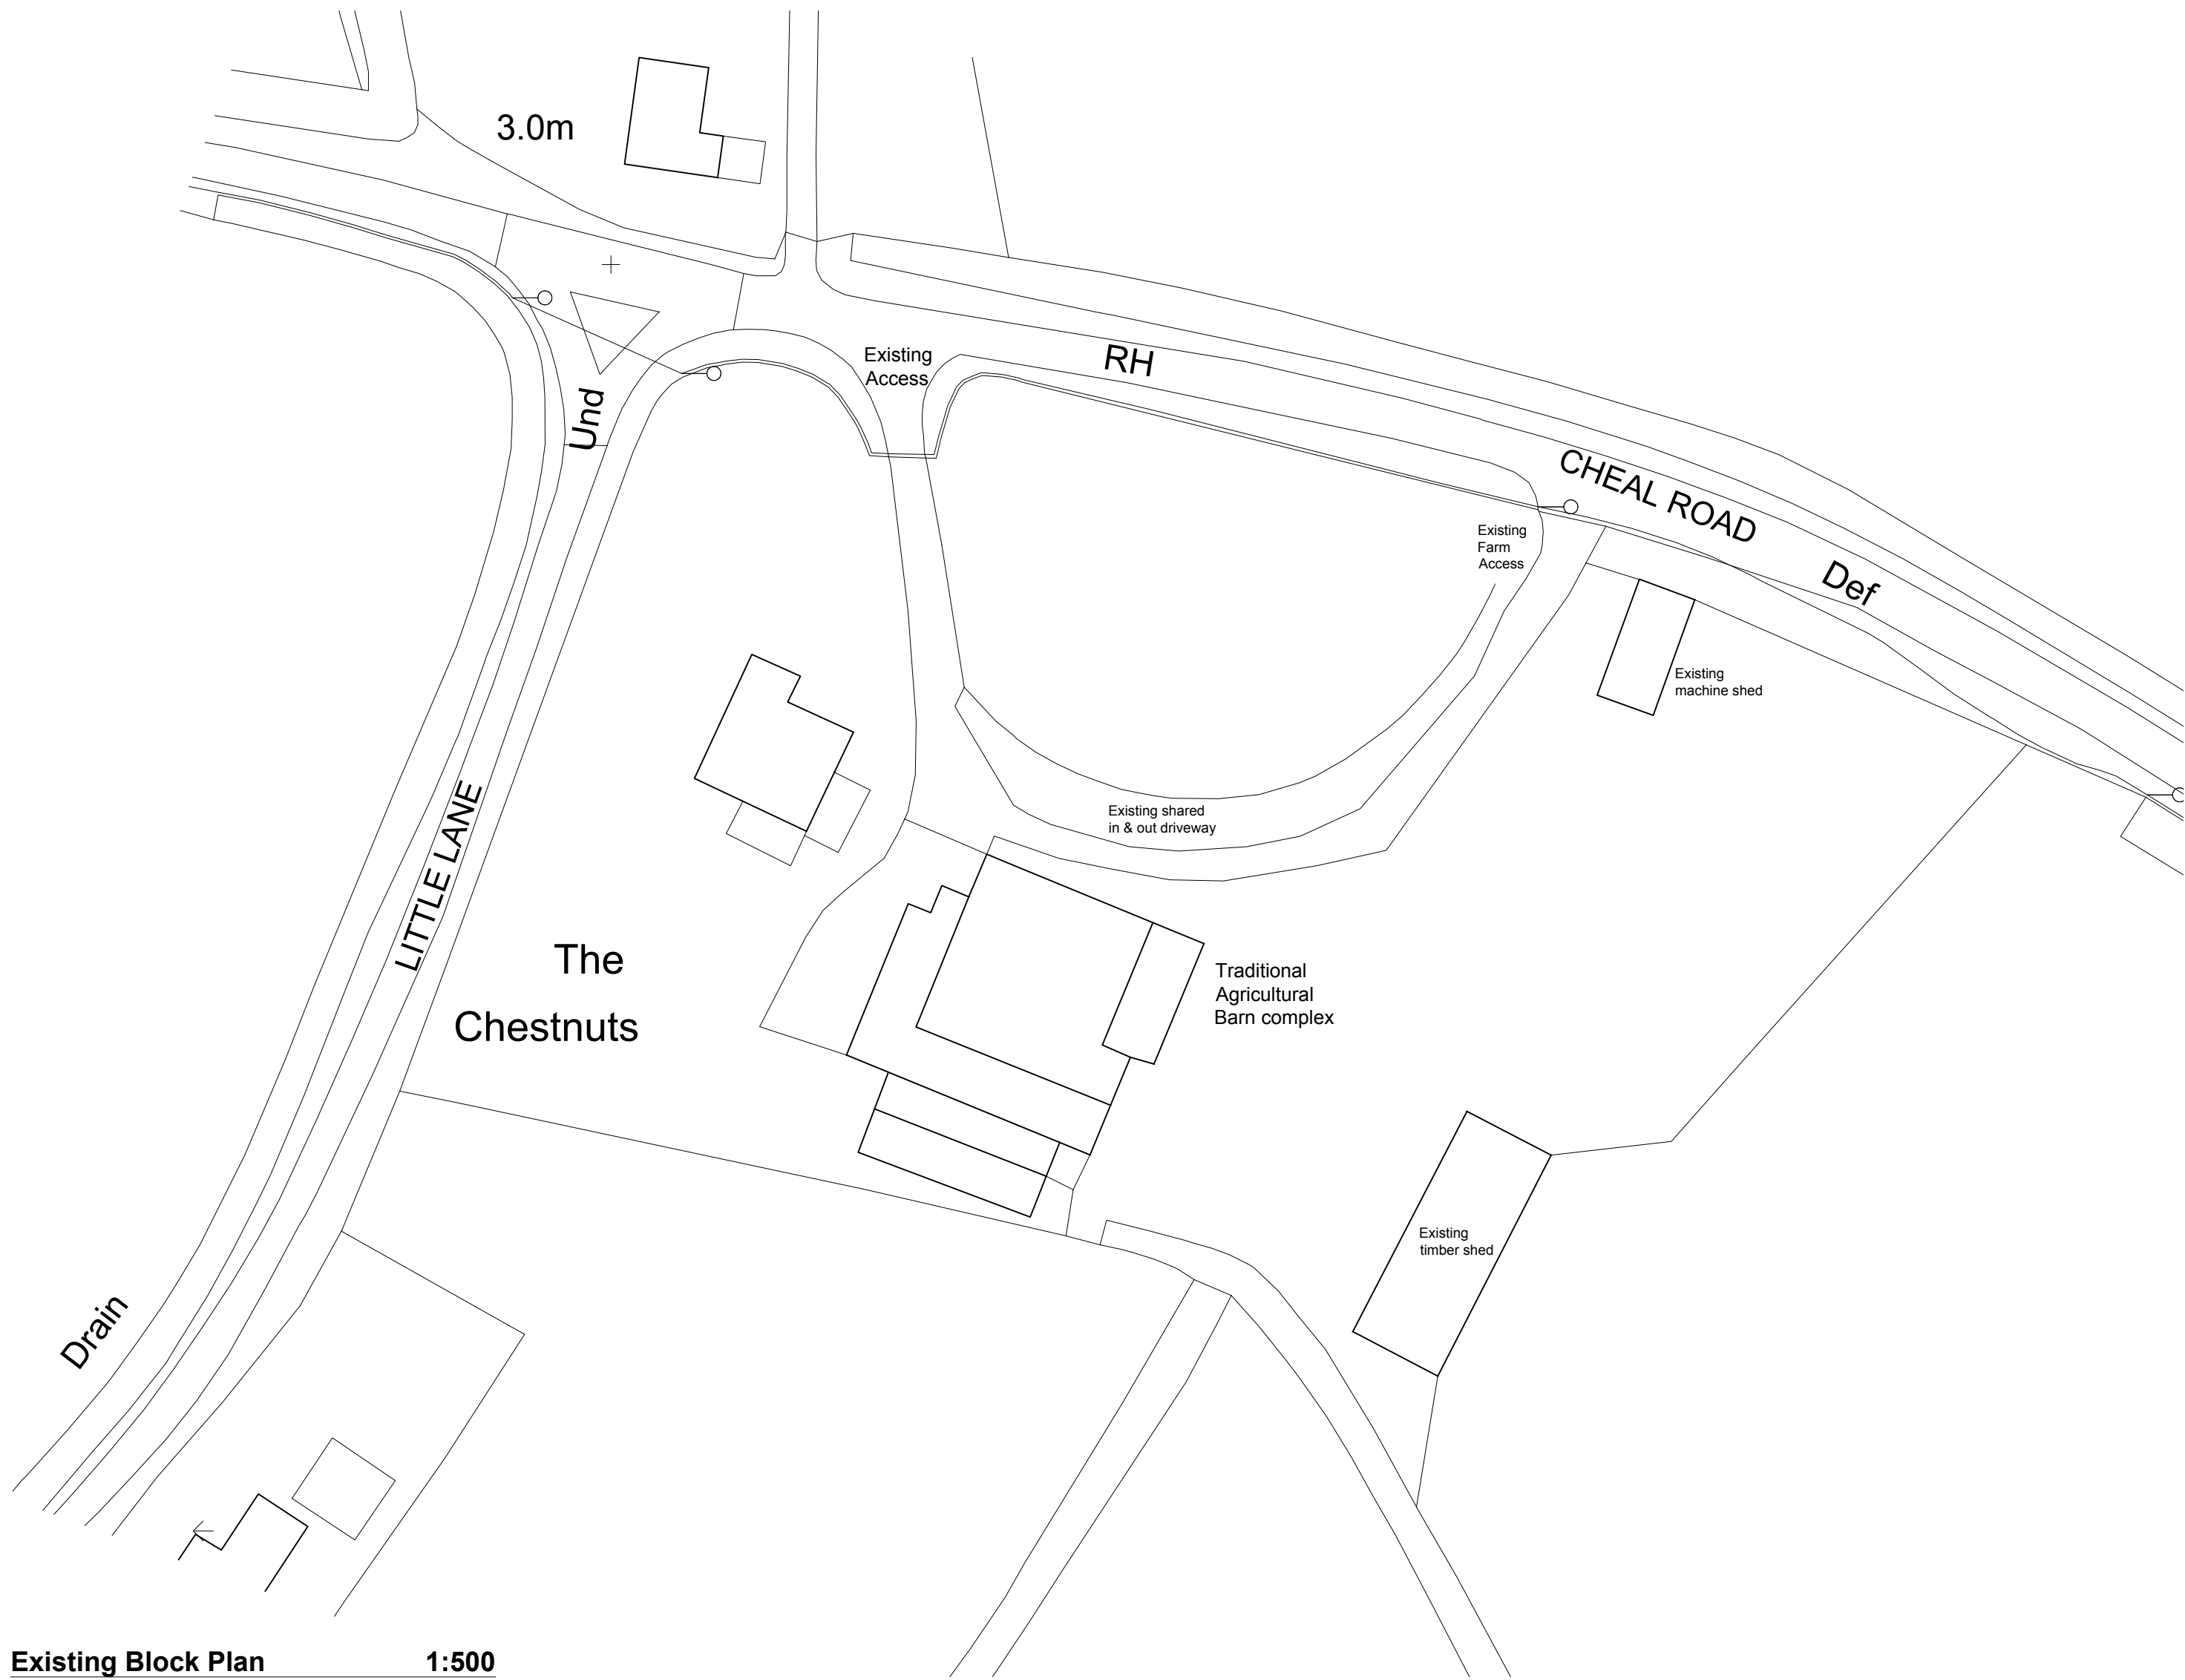


**CDM NOTE:**  
The design has been undertaken as far as possible to avoid risks to health and safety or to reduce and control the effects of any unavoidable risks. Any relevant information identifying risks which are not able to be eliminated will be included within the project Health and Safety file.

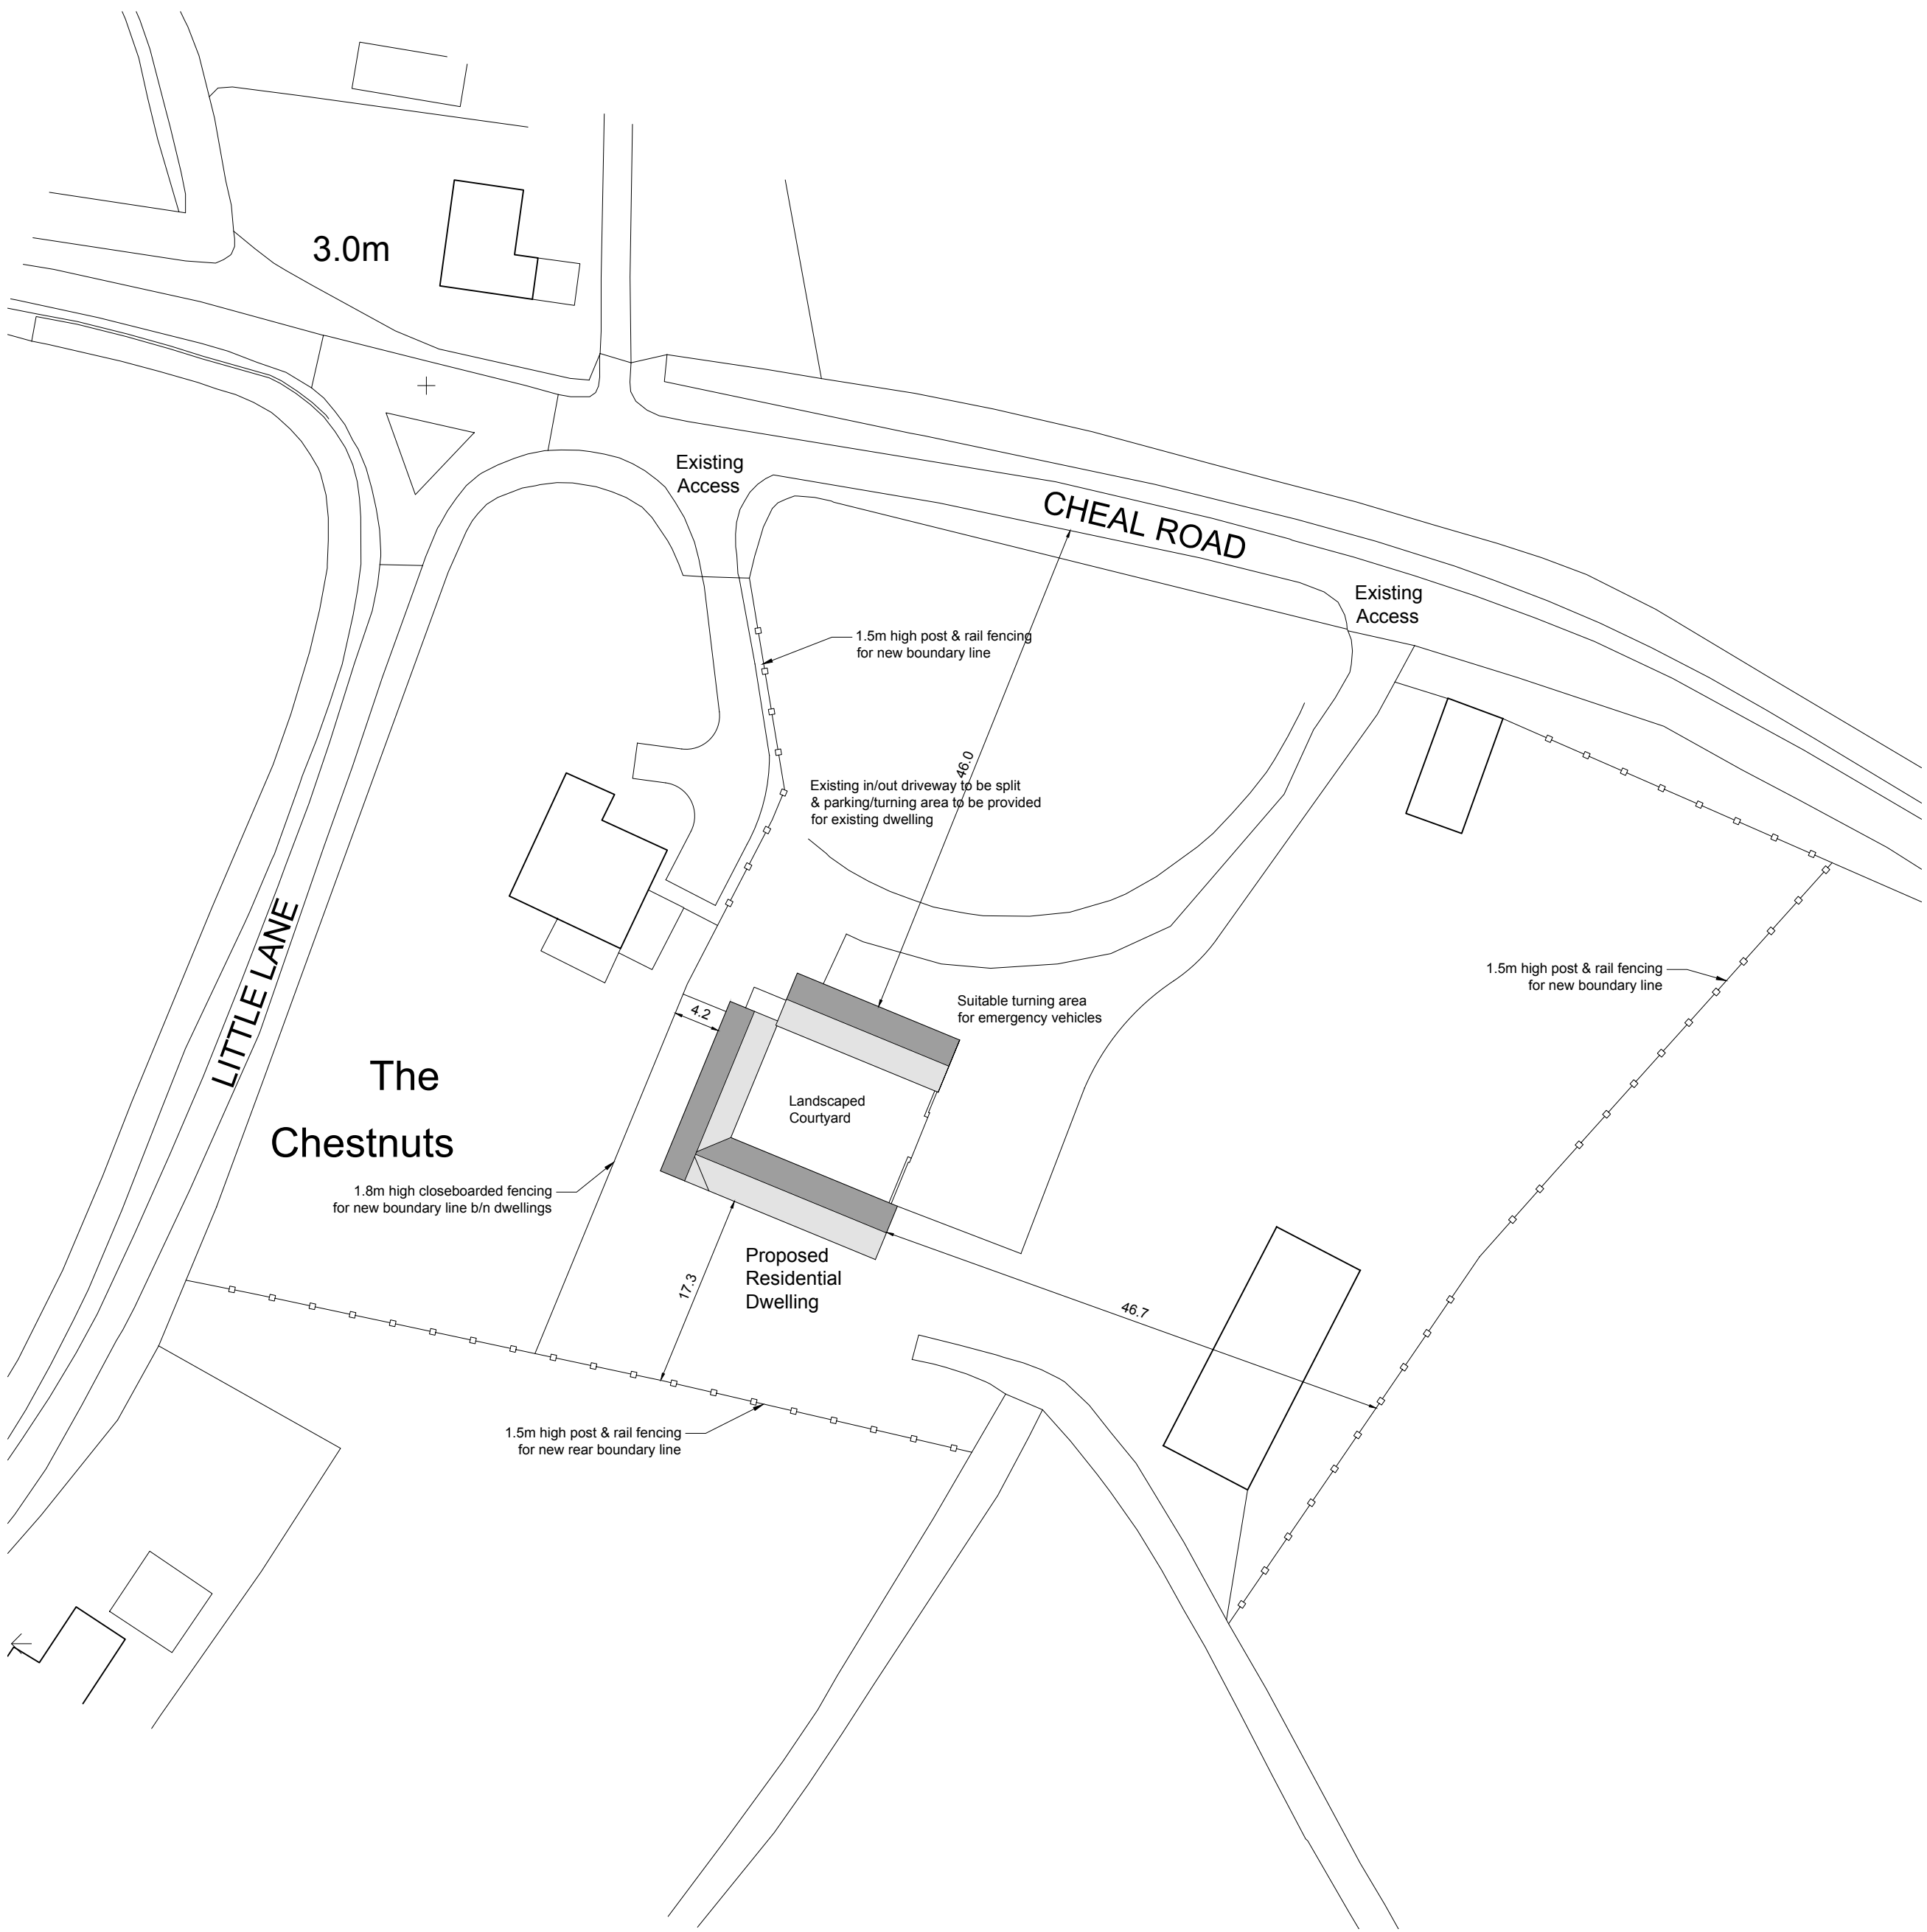

Serial number: 150431  
© Crown copyright and database right 2018  
Ordnance Survey licence 100049557  
Reproduction in whole or in part is prohibited without the prior permission of Ordnance Survey

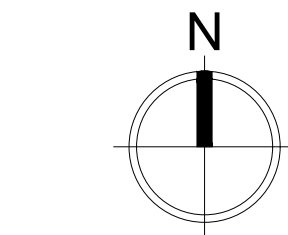

**THIS DRAWING IS FOR THE PURPOSE OF OBTAINING PLANNING PERMISSION ONLY**

8 November 2018  
JB Architectural Design Services  
**DRAFT**

Revisions:  
**JB** Architectural Design Services  
24 Riseigate Road, Gosberton  
Spalding, Lincs. PE11 4EZ  
M: 07837 735718  
E: info@brammadesign.co.uk  
W: www.brammadesign.co.uk

Client: Mr M Garner  
Project: The Chestnuts, Cheal Road  
Surfleet, Spalding

Drawing:  
Conversion of barns to residential  
Location & Block Plans

Scale: 1:500, 1:1250  
Paper Size: A1  
Date: 08/11/18  
Drawn: JRB  
Rev:

Drawing Number:  
129-02-LBP-01

Do not scale or measure from this drawing. All dimensions to be checked on site or in the planning office. All dimensions shall be reported to the client. This drawing should be used in conjunction with any associated specifications, standard details, schedules and drawings. It is the responsibility of the client to ensure that the drawing is used in accordance with the intended purpose. The copyright in this drawing is owned by JB Architectural Design Services.