

Important Note : These works have been designed in accordance with current CDM regulations in that consideration has been given to safety issues for both the construction and subsequent use of the buildings concerned.


In the role of 'Principal Designer' 'Norfolk Architectural Design Services Ltd' charge the Owner / Client with satisfying themselves that they either have their own 'Risk Assessment' in place to satisfy current Health and Safety requirements or to ensure that their Main Contractor has considered this issue and provided them with documentation (specific to this project) of the same.

It is the vital responsibility of the owner and all contractors involved to both consider and implement any and all possible safe working practices during the construction process and any future maintenance.


Please Note : This drawing & its copyright remain the property of Norfolk Architectural Design Services Ltd
No Unauthorised Copying

Important Note : It is the responsibility of the Owner / Main Contractor to ensure that all relevant Local Authority Permissions are obtained prior to the commencement of these works & that all conditions are subsequently met, both 'up to' and 'post' completion.

Please Note :
That whilst every effort is made to ensure accuracy in the production of this drawing All dimensions must be checked on site.


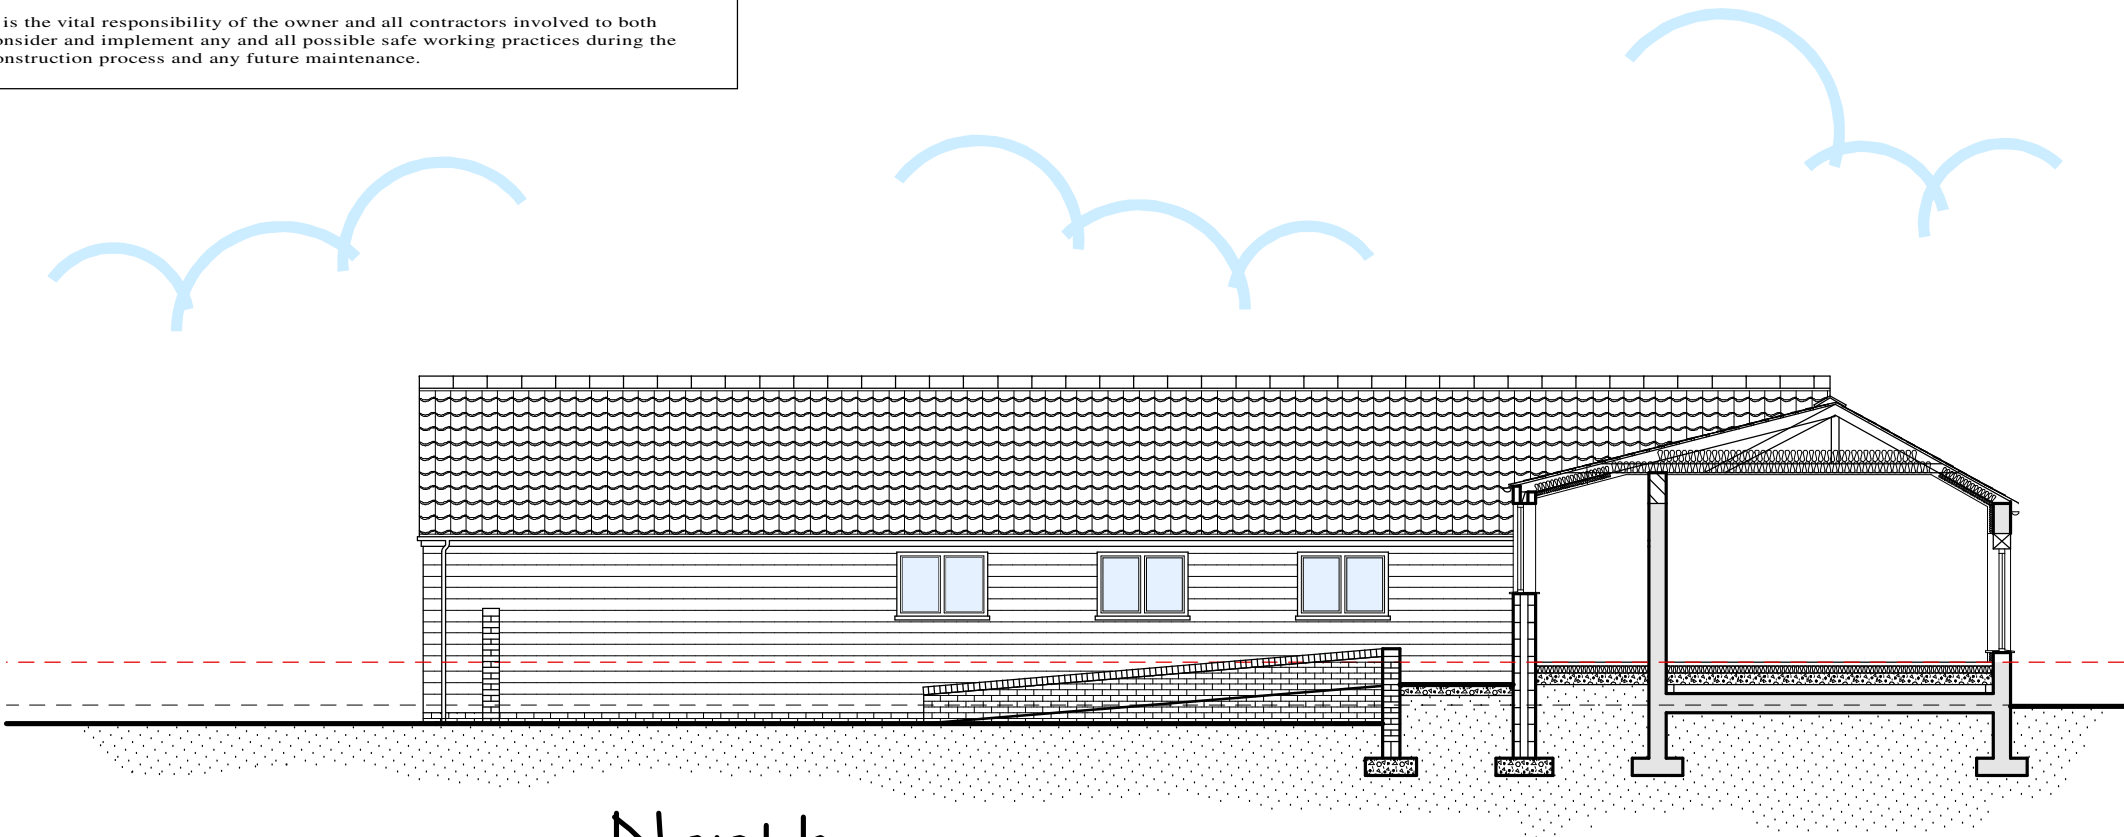


North

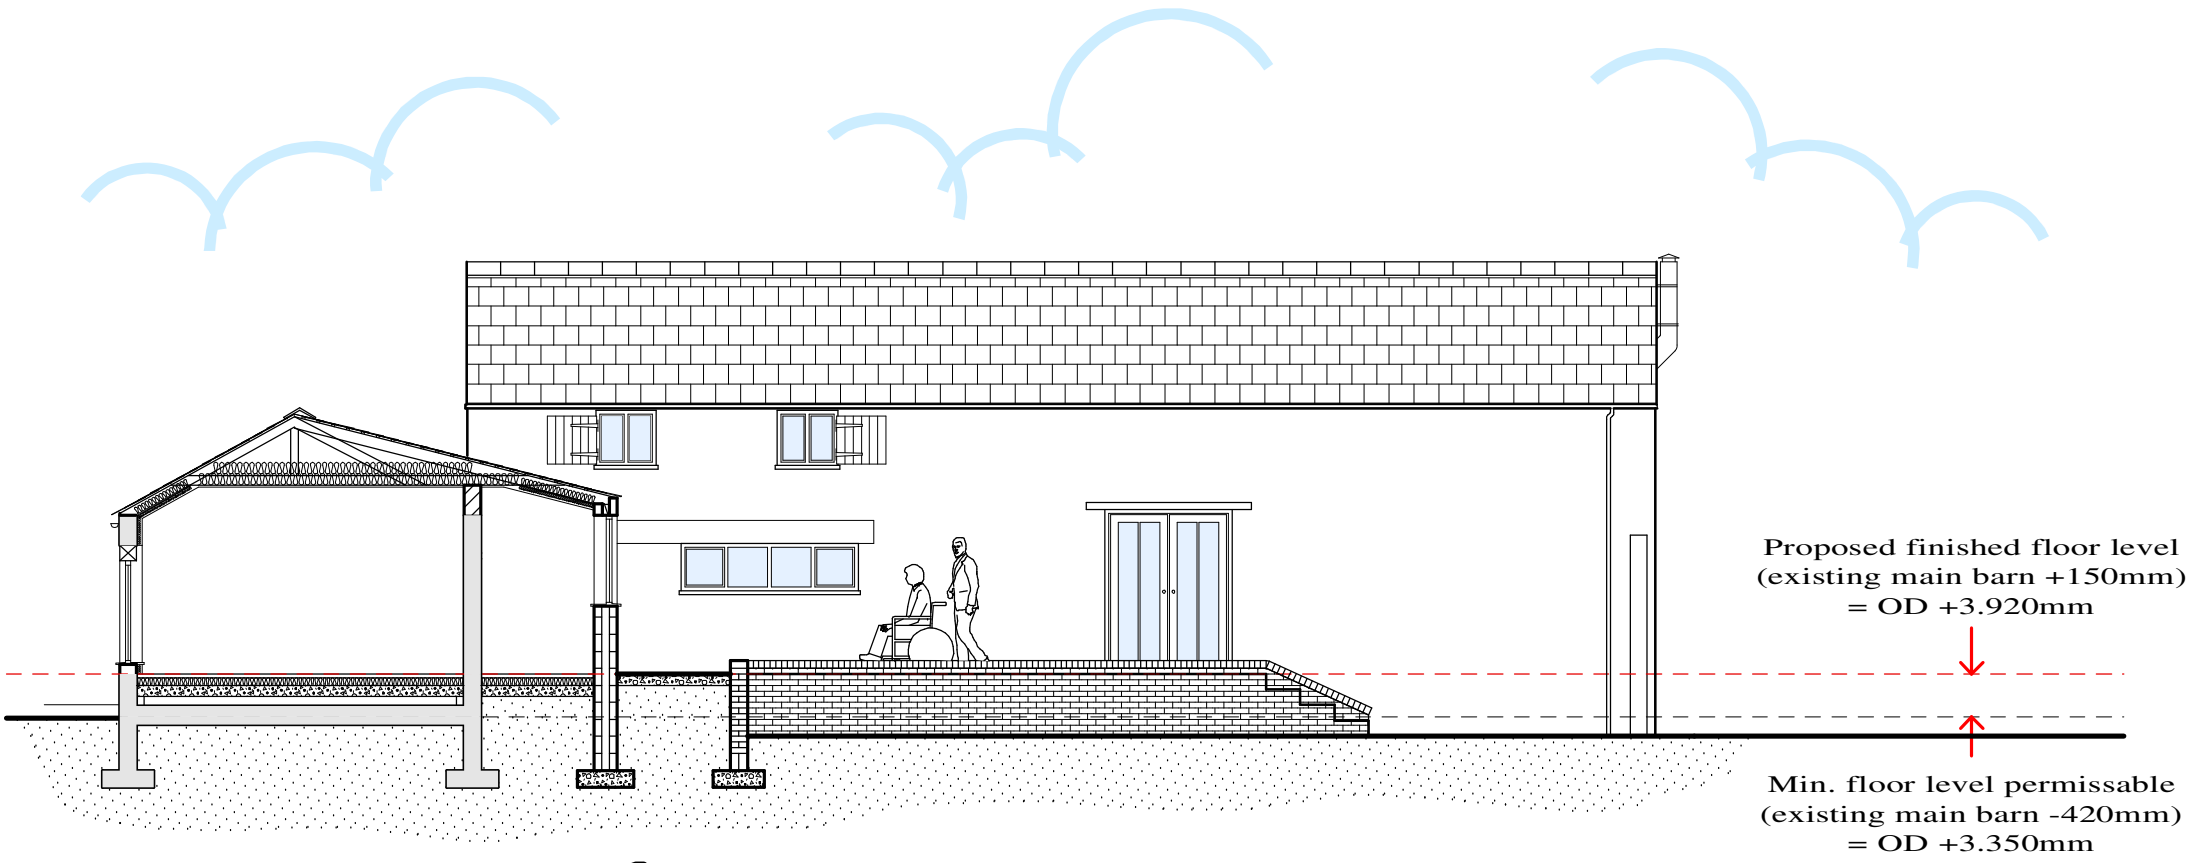

South

COURTYARD SECTIONS / ELEVATIONS 1:100

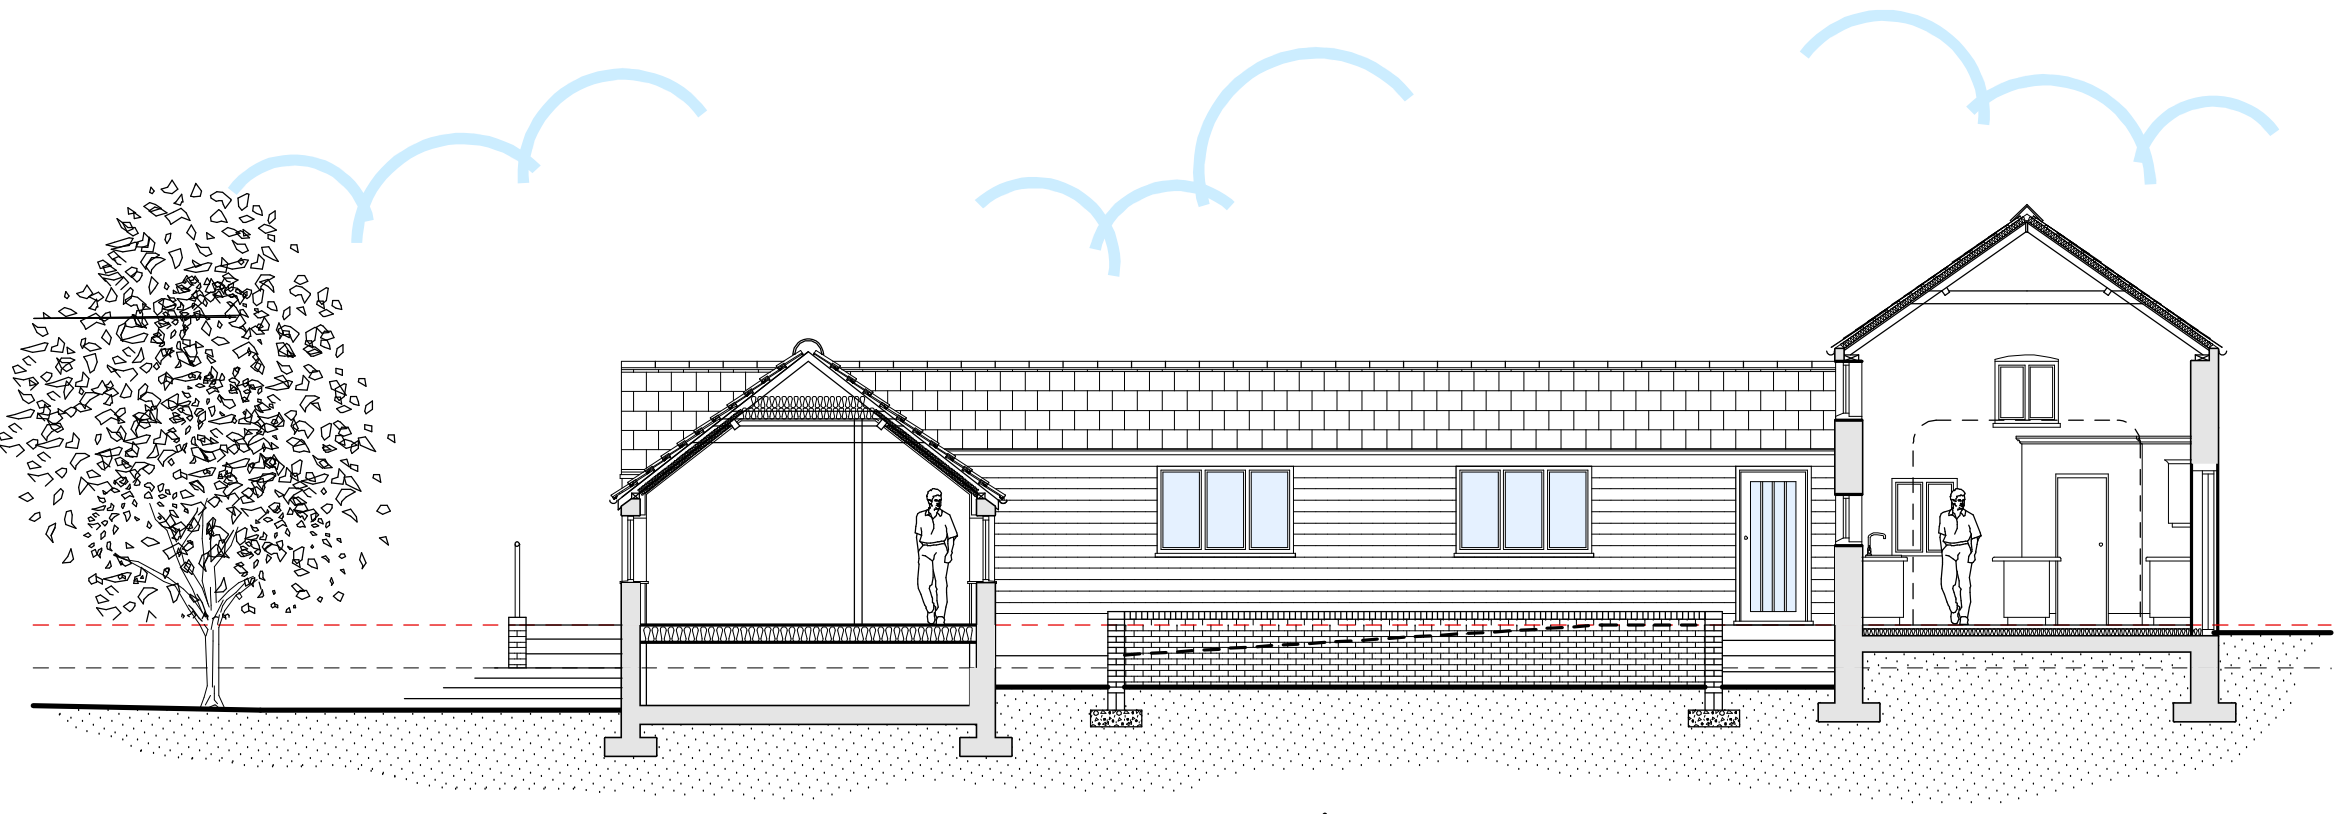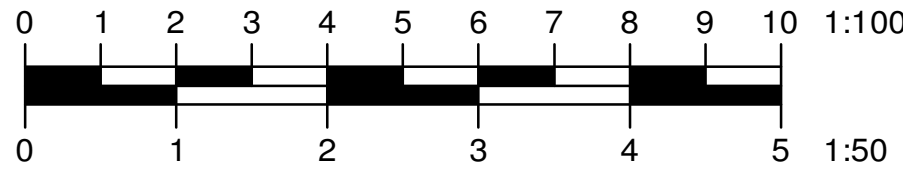

East

PRELIMINARY COPY ONLY
not to be used in
construction

Norfolk Architectural Design Services Ltd	
Quality Construction Drawings for Local Authority Planning & Building Regulations Submission since 1986	
Company Registration No. 9852899	
Francis Marshall	
telephone : 01553 829266 mobile : 07769 675956 email : flmfgm@aol.com	
No.50 Popes Lane Terrington St. Clement King's Lynn Norfolk PE34 4NT	
Project Conversion of Barns to Dwelling at 'La Castagna' Cheal Road, Surfleet' Salding Lincolnshire PE11 4BA	
Client Mr & Mrs Ward	
Drawing SECTIONS & DETAILS AS PROPOSED	
Drawing No. 1001 - 04	Date November 2019
Scale 1:100	Drawn By Francis Marshall
Amendments	