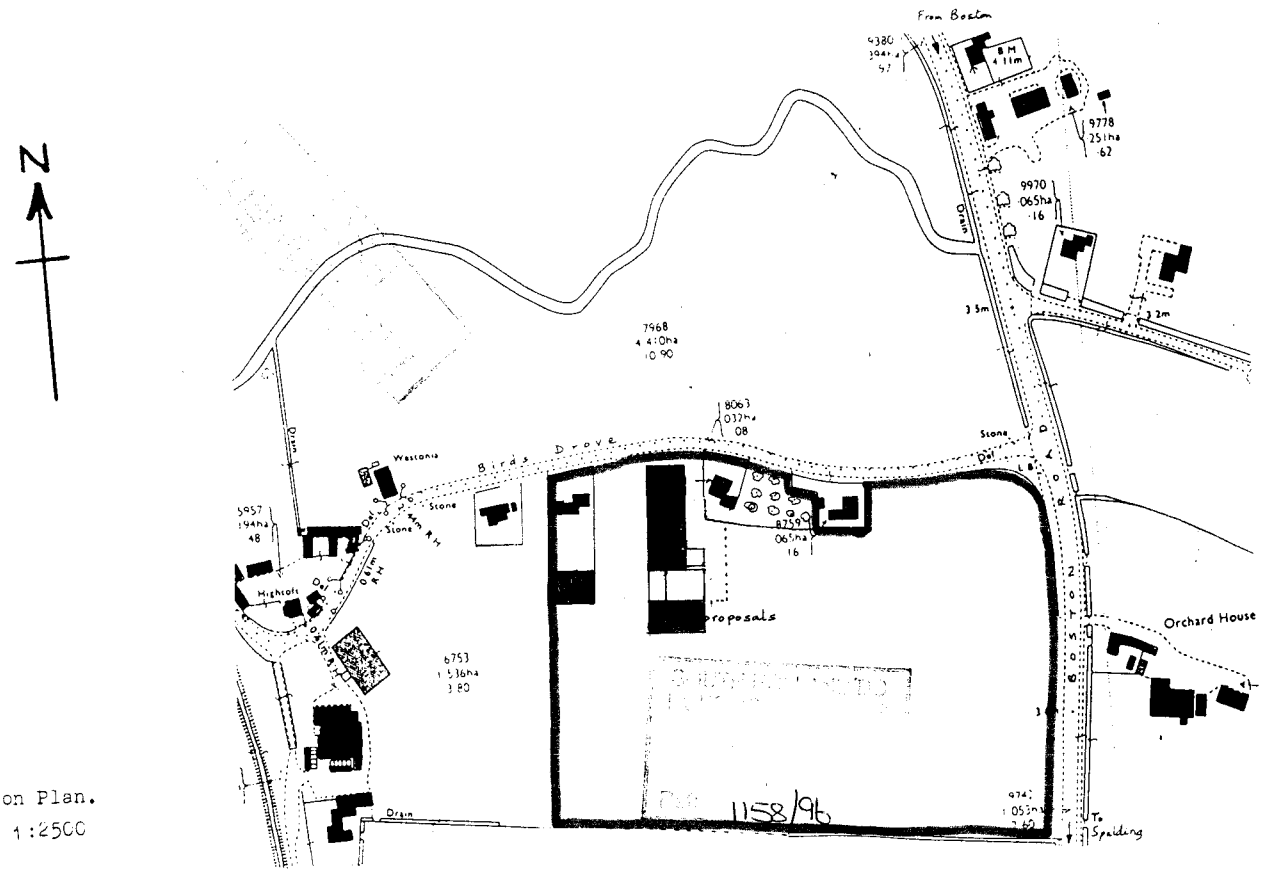

Location Plan.
Scale 1:2500

O.S. Map ref. TF 2429 - Crown Copyright Reserved

Extension to Agricultural Shed
for D.E. Brand and Sons,
Birds Drove, SURFLEET, Spalding.

BUILDING DESIGN and PLANS
ALWYN ROFFE,
1, Green Lane,
SPALDING, Lincs. PE11 2YB
tel : 01775 - 723 680

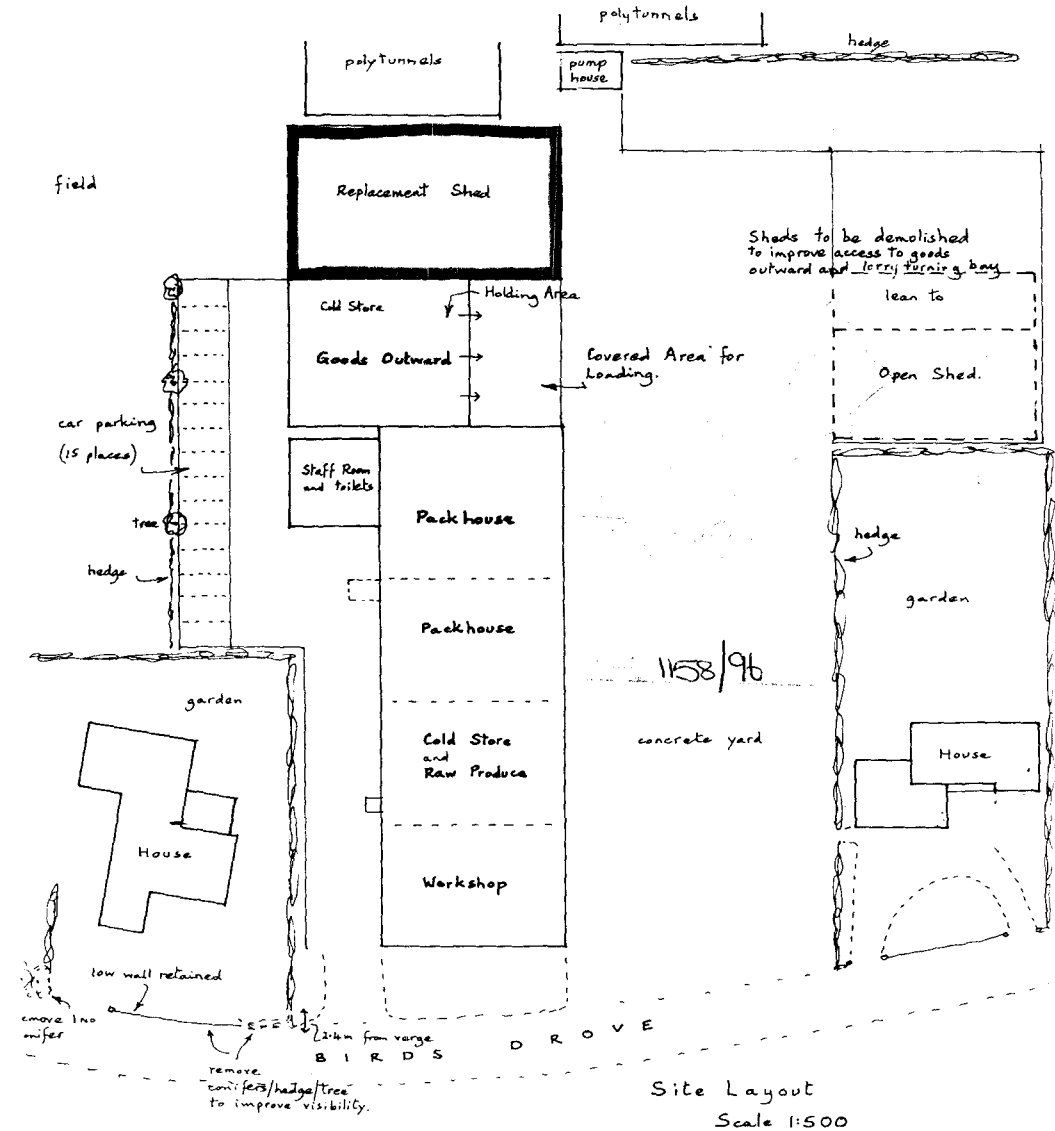

D. E. Brand & Sons,
Birds Drove,
SURFLEET, Spalding

drawing no 961202

BUILDING DESIGN and PLANS
ALWYN ROFFE,
1, Green Lane,
SPALDING, Lincs. PE11 2YB
tel: 01775 723 680