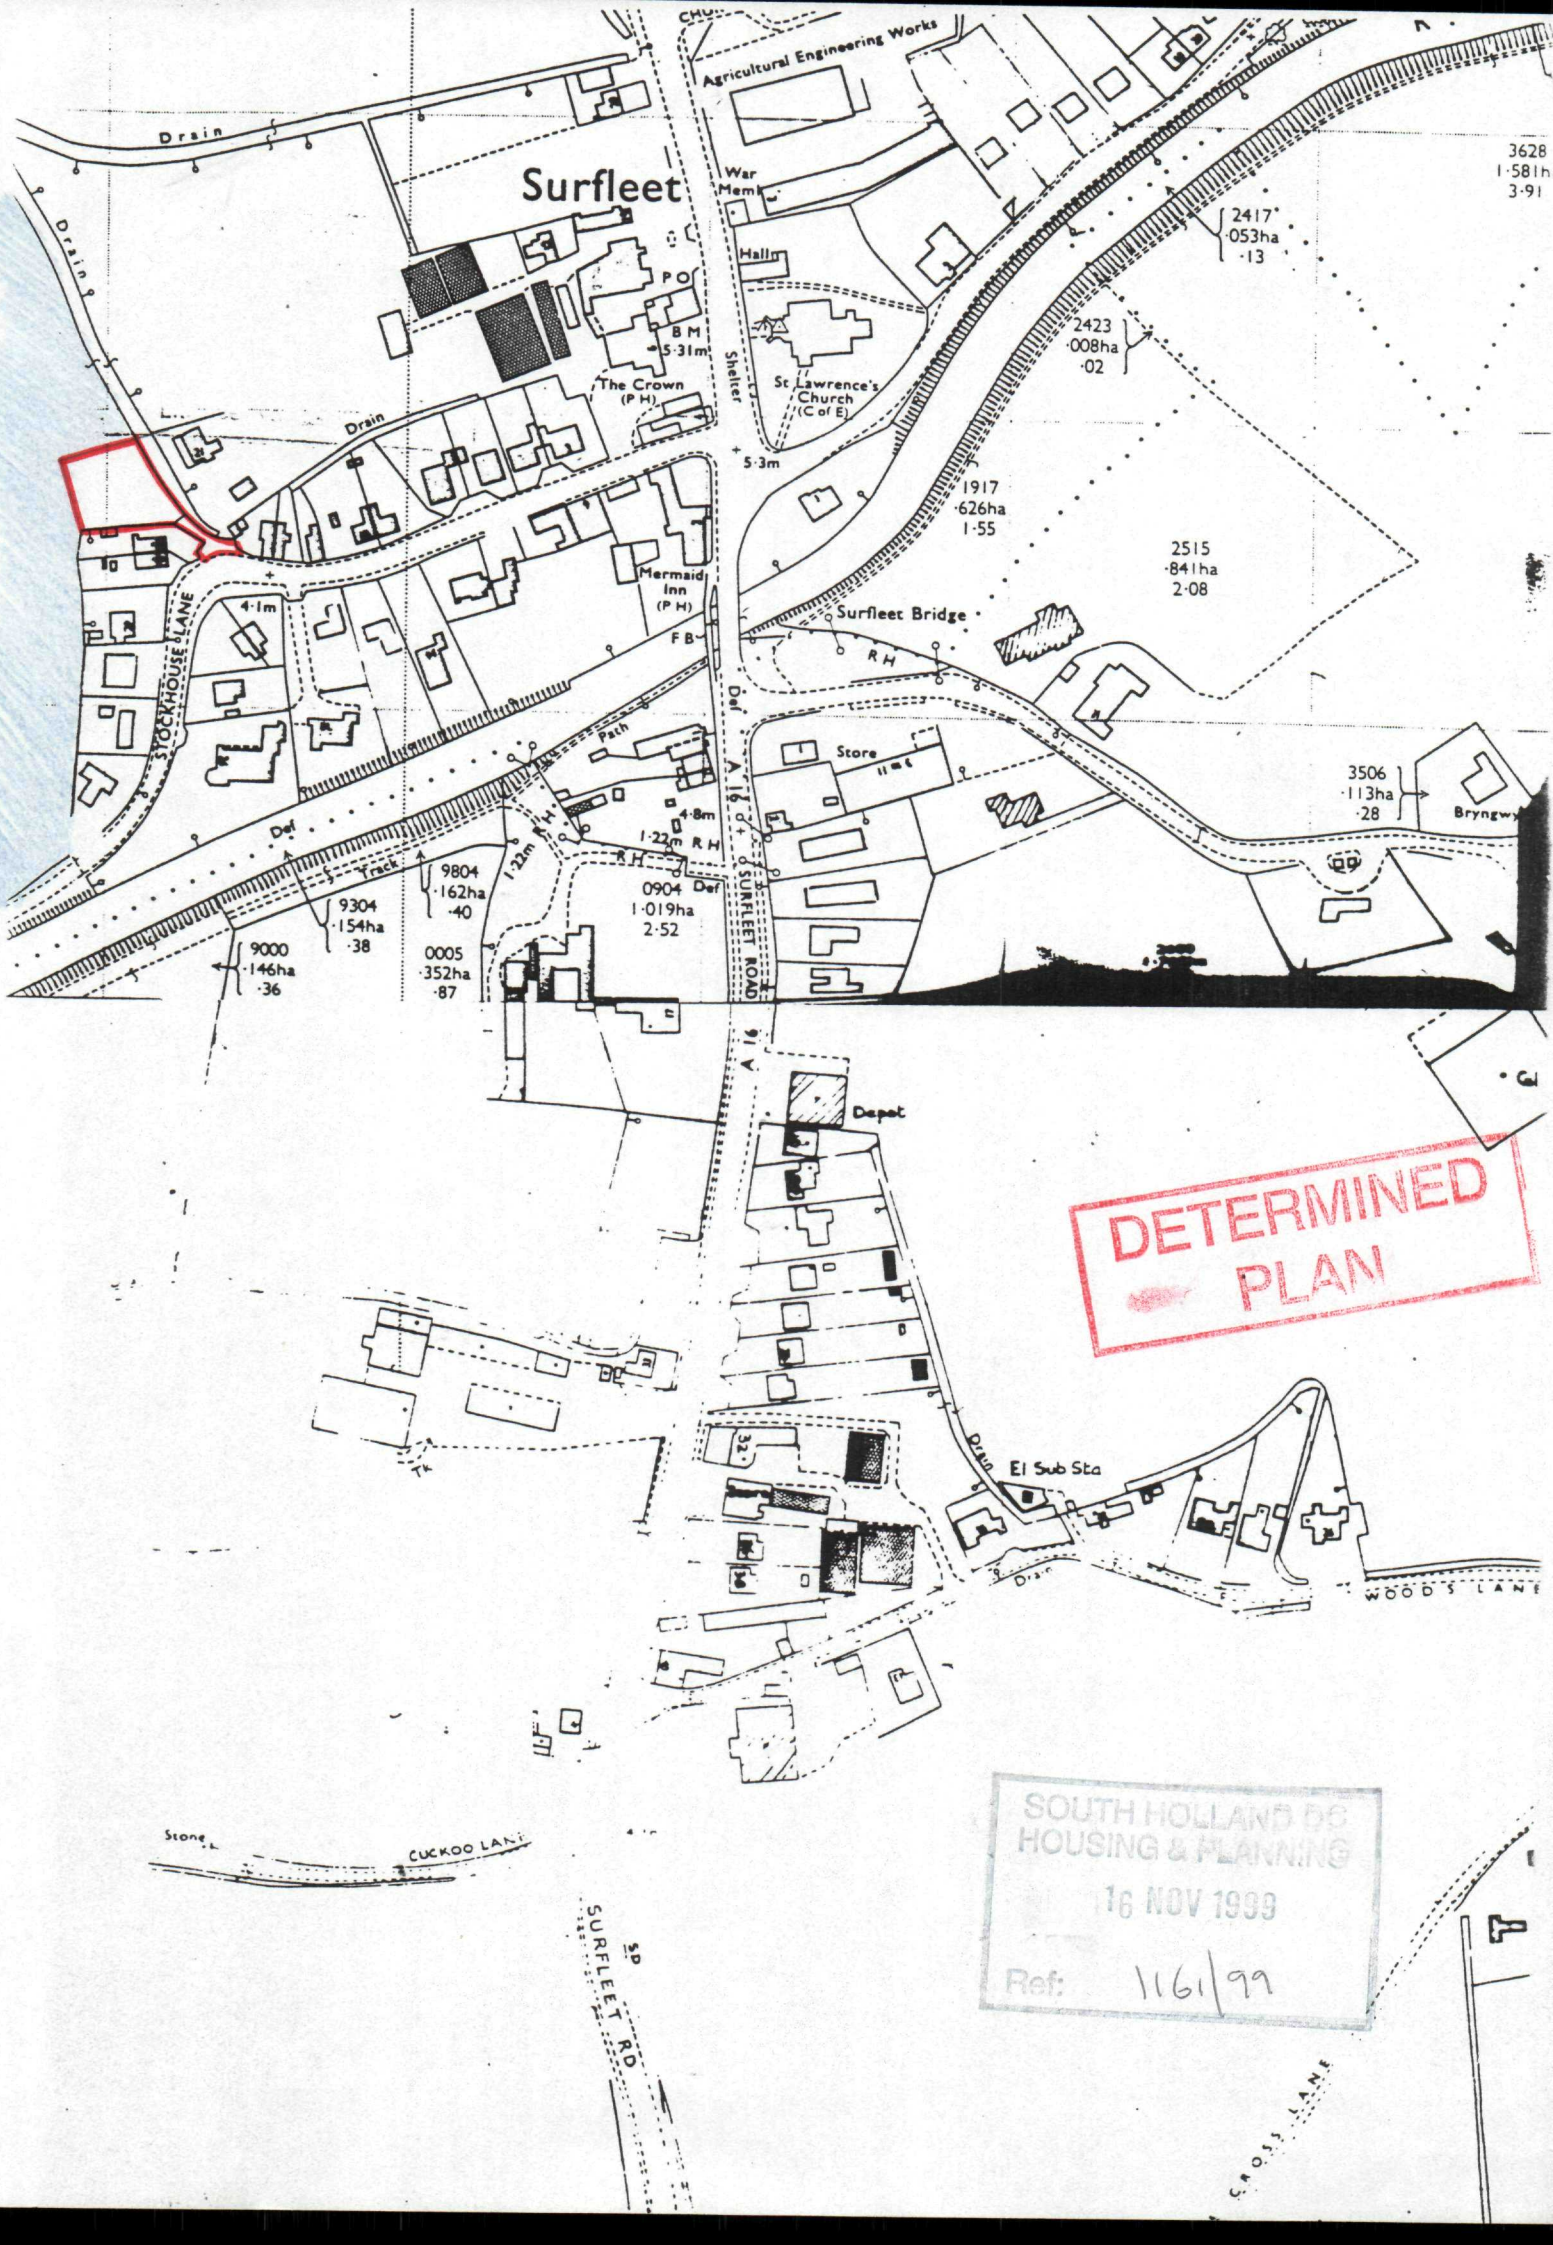


DETERMINED PLAN


SOUTH HOLLAND DC
HOUSING & PLANNING
16 NOV 1999
Ref: 1161/99

Proposed Dwelling at land adj. to 21 Stockhouse Lane Surfleet, Spalding, Lincs.

for : Mr R J Scotney.

Indicative Site Layout

1:500 approx	99004/002	MD

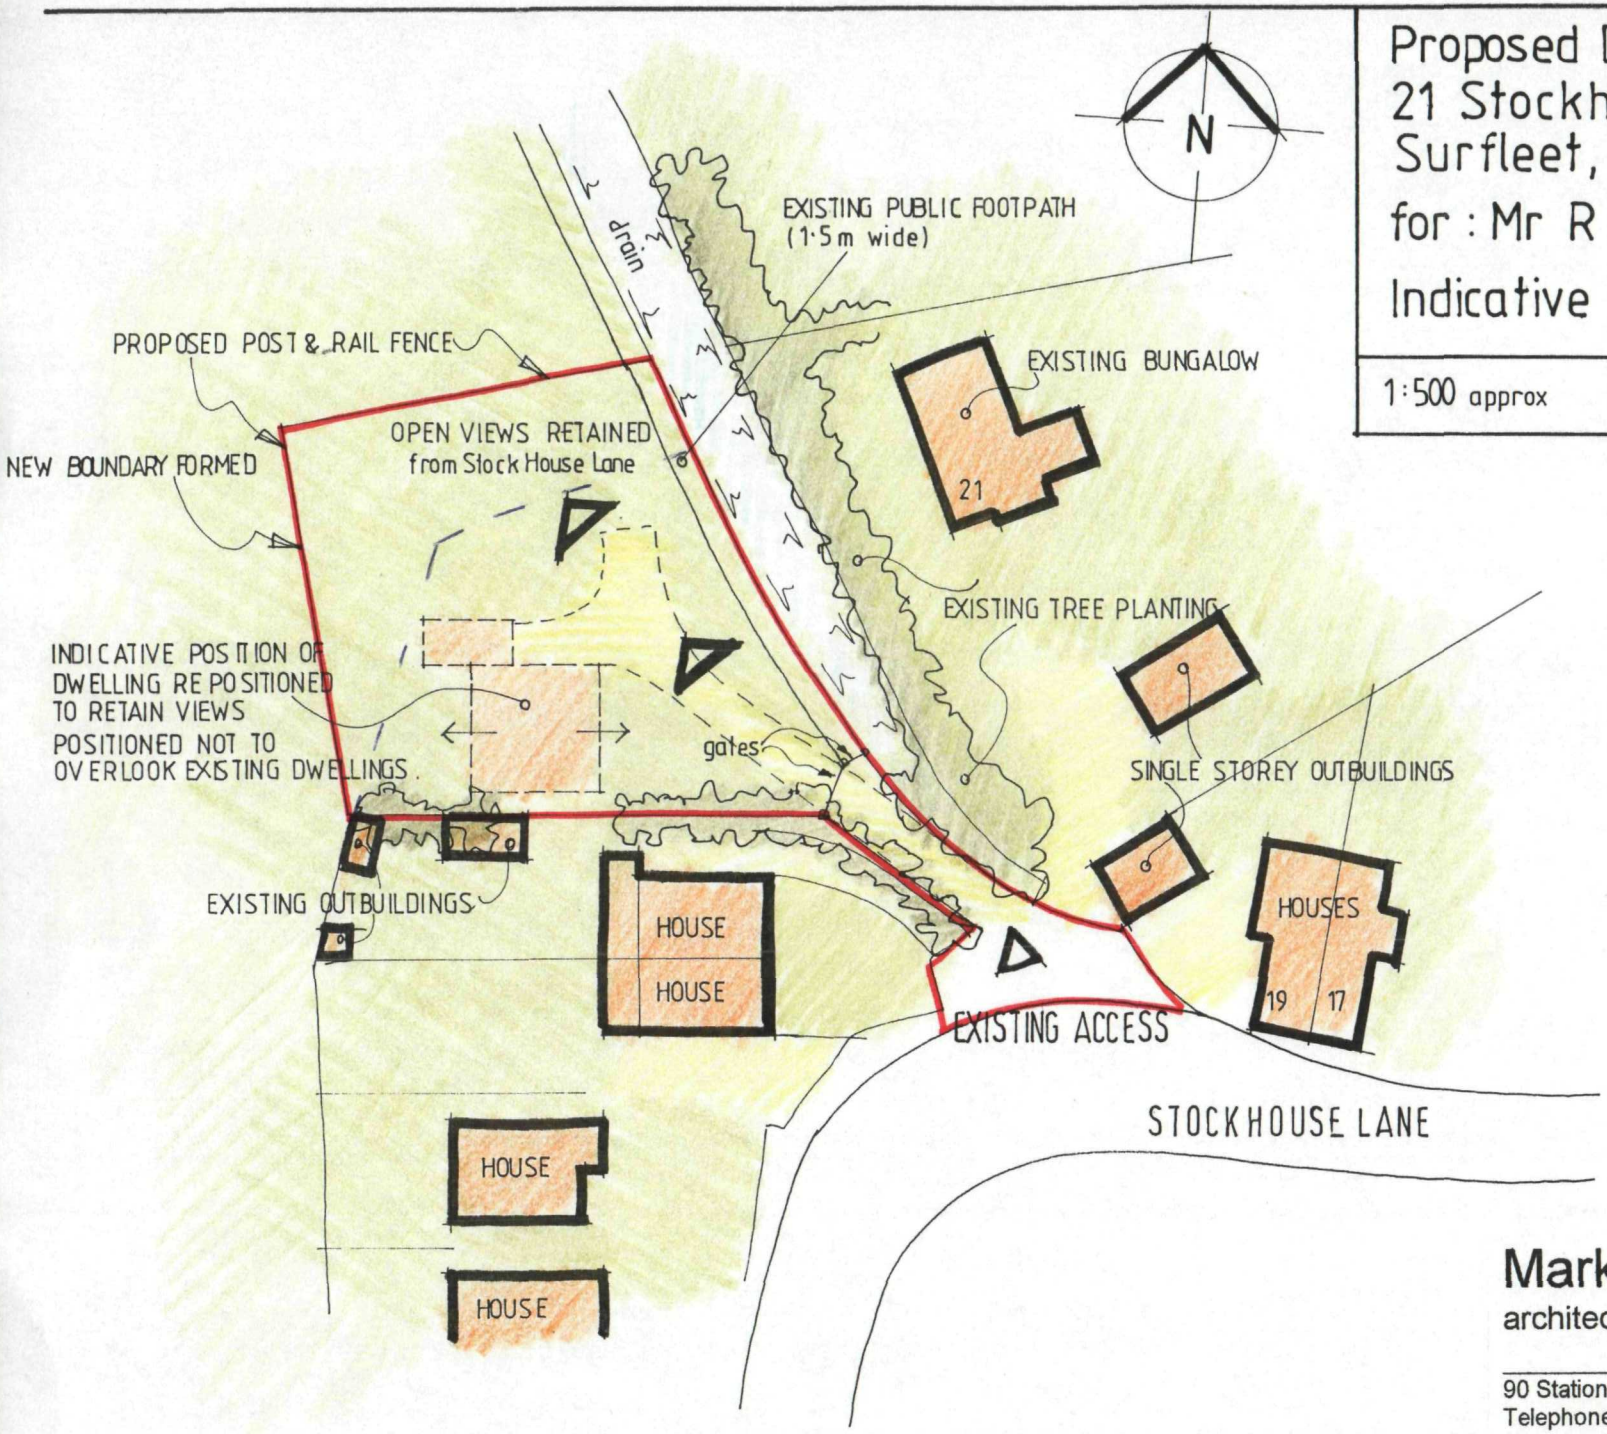

SOUTH HOLLAND DC
HOUSING & PLANNING
16 NOV 1999
Ref: 1161/99

DETERMINED
PLAN

Mark Dennis
architectural services

90 Station Road - Surfleet - Spalding - Lincs - PE11 4DB
Telephone: 01775 680417 Mobile: 07788 834568