


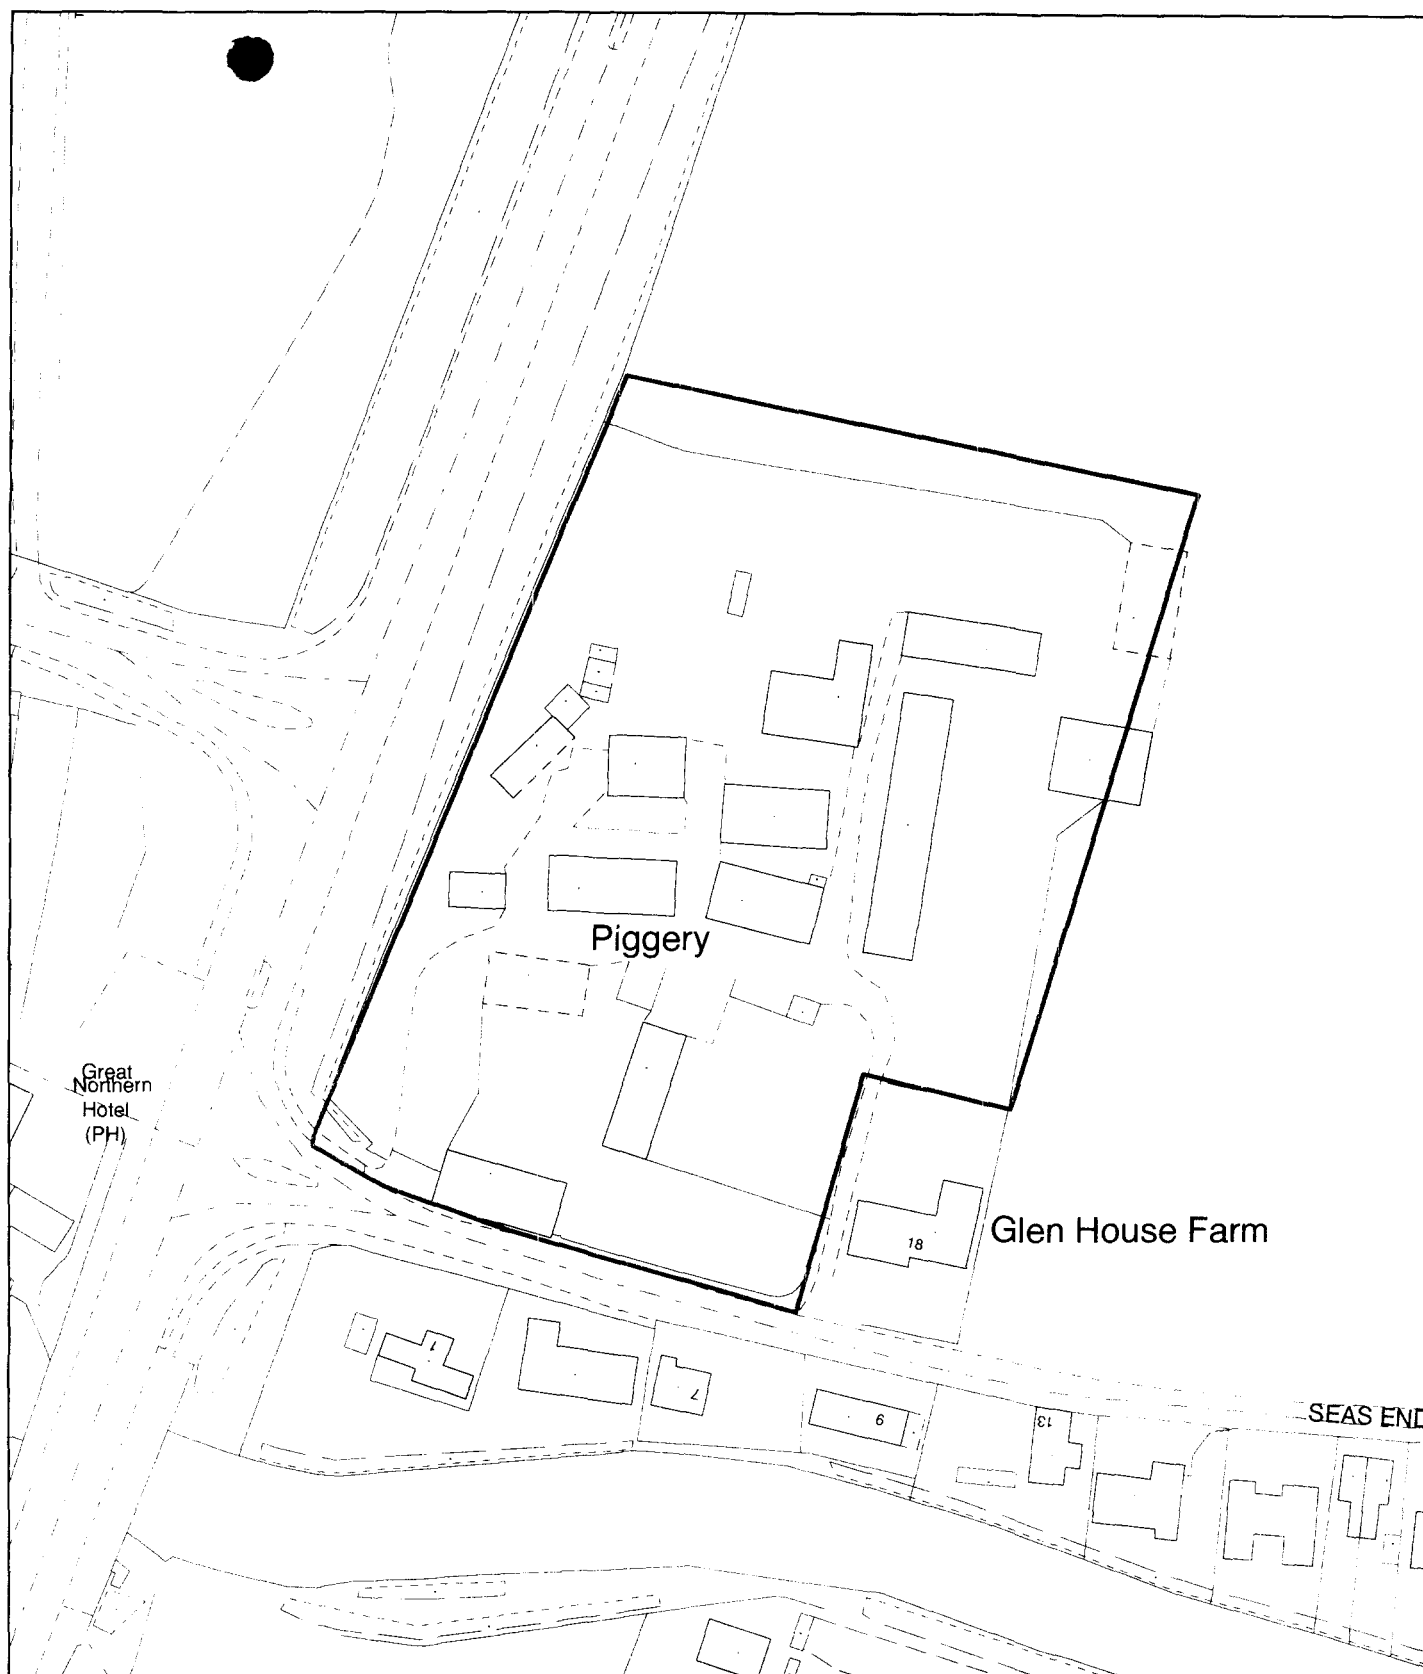

**Planning Application Location Plan
Ward Member Notification**

H17/1162/01

Scale: 1:1250


Housing and Planning Services Department

Council Offices, Priory Road, Spalding, Lincolnshire

PLEASE DO NOT COPY THIS PLAN

This map is reproduced from Ordnance Survey material with permission of Ordnance Survey on behalf of Her Majesty's Stationery Office (c) Crown copyright. Unauthorised reproduction infringes Crown copyright and may lead to prosecution or civil proceedings. Ordnance Survey, 2011. 1000410000




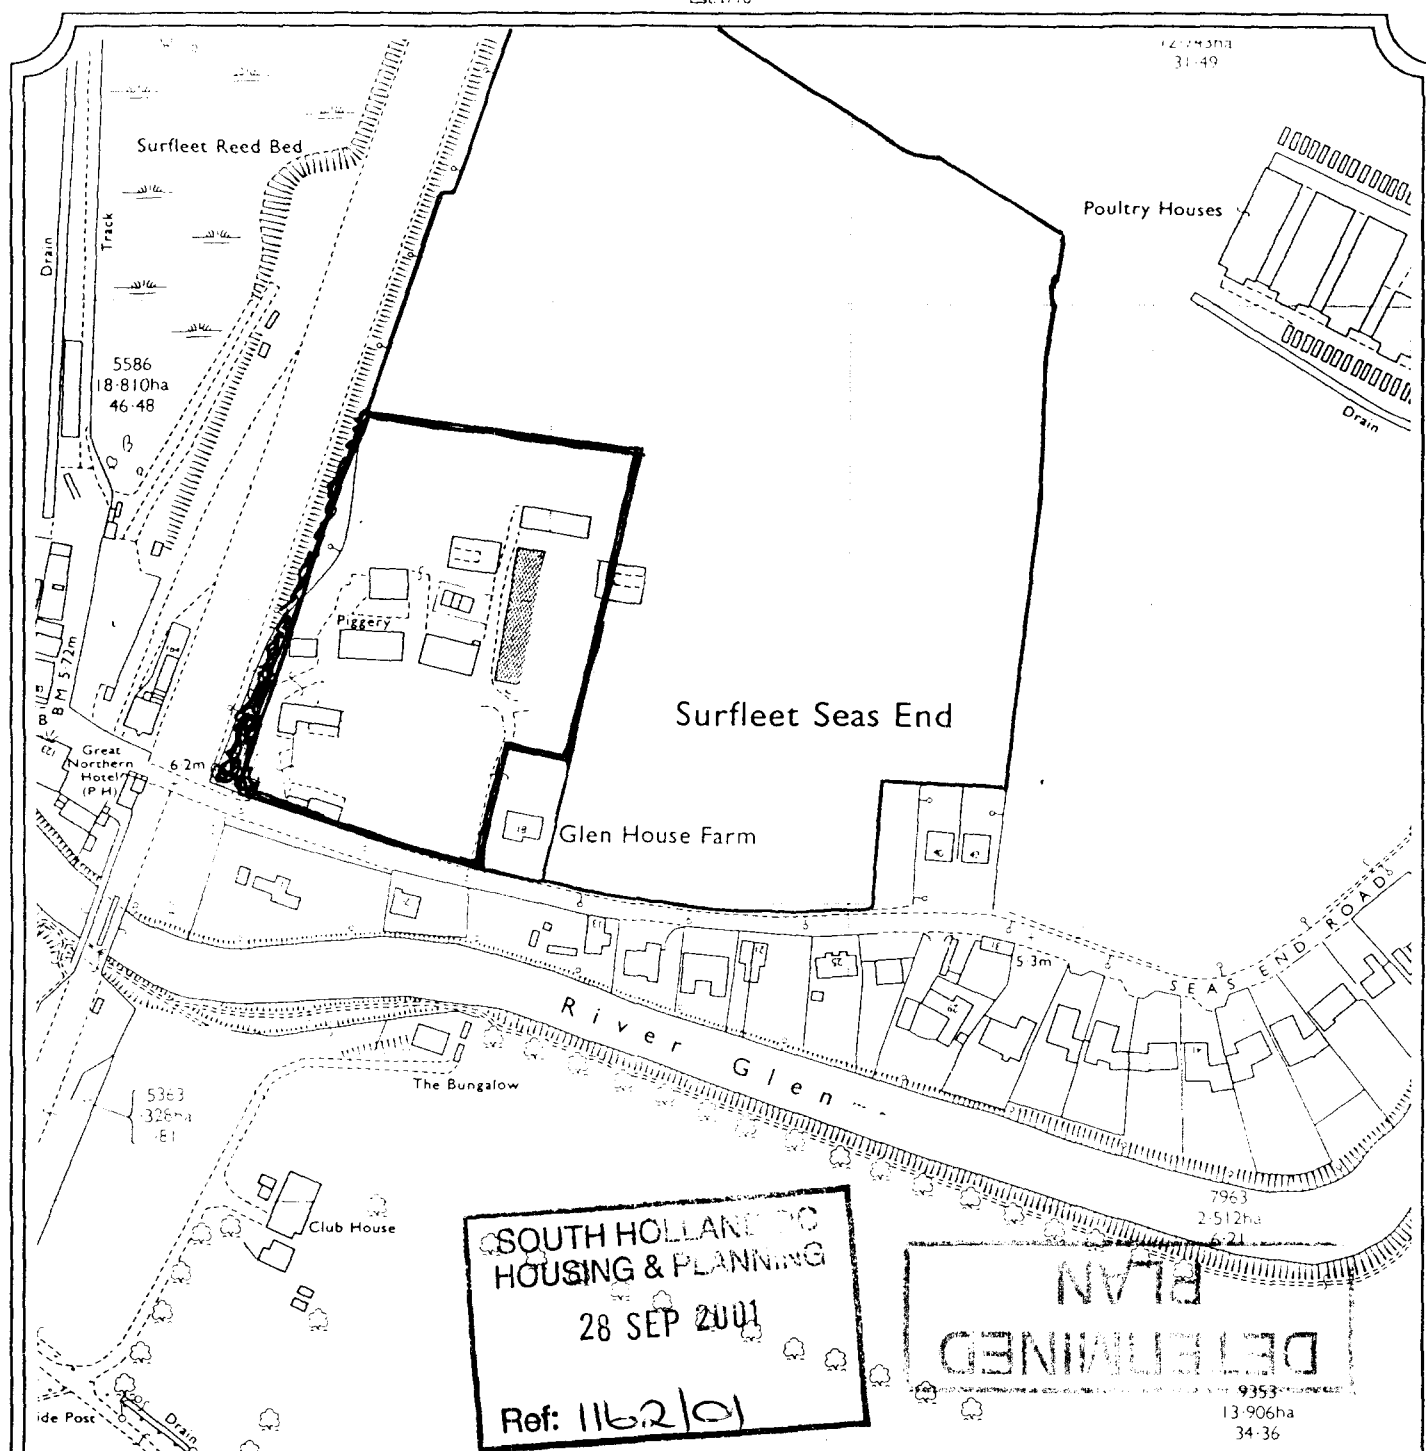

CHANGE OF USE Application ON BEHALF OF J. ROLLBOY

LONGSTAFF

TITLE: GLEN HOUSE FARM
SURFLEET

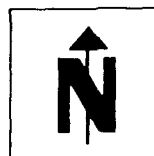

OUR REF: JJA/Rowbottom

DATE: September 2001

This plan is provided for identification purposes only and although based on the Ordnance Survey, its accuracy is not guaranteed. It is reproduced from the Ordnance Survey Map with the permission of the Controller of H.M. Stationery Office.