


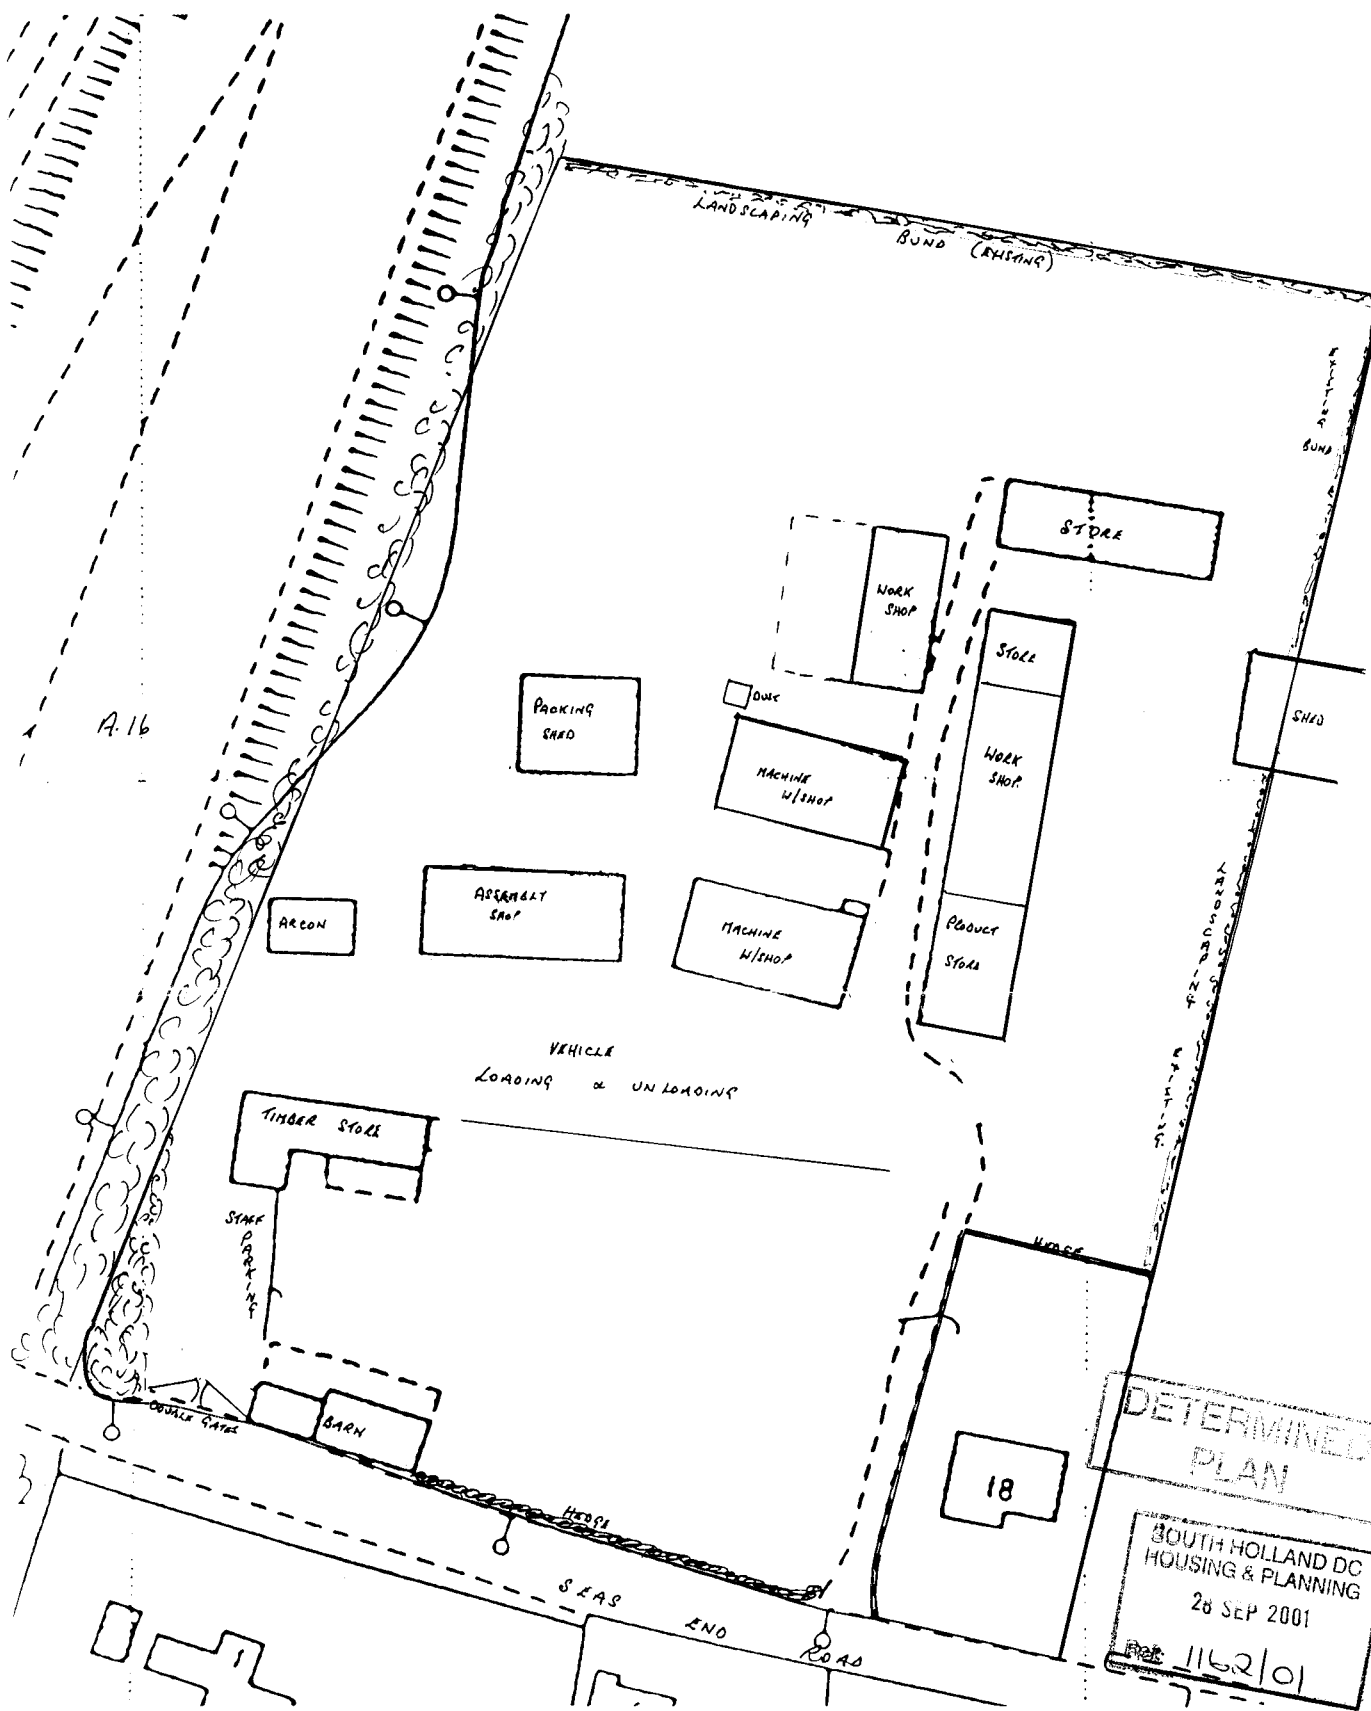


DETERMINED
 PLAN
 SOUTH HOLLAND DC
 HOUSING & PLANNING
 28 SEP 2001
 REF 1162/01

GLEN HOUSE FARM
 SEA END ROAD
 SURFLET.

R. Lovett/16
 SPALING

LAYOUT PLAN.

CHANGE OF USE APPLICATION.
 ON BEHALF OF J. ROWATTON

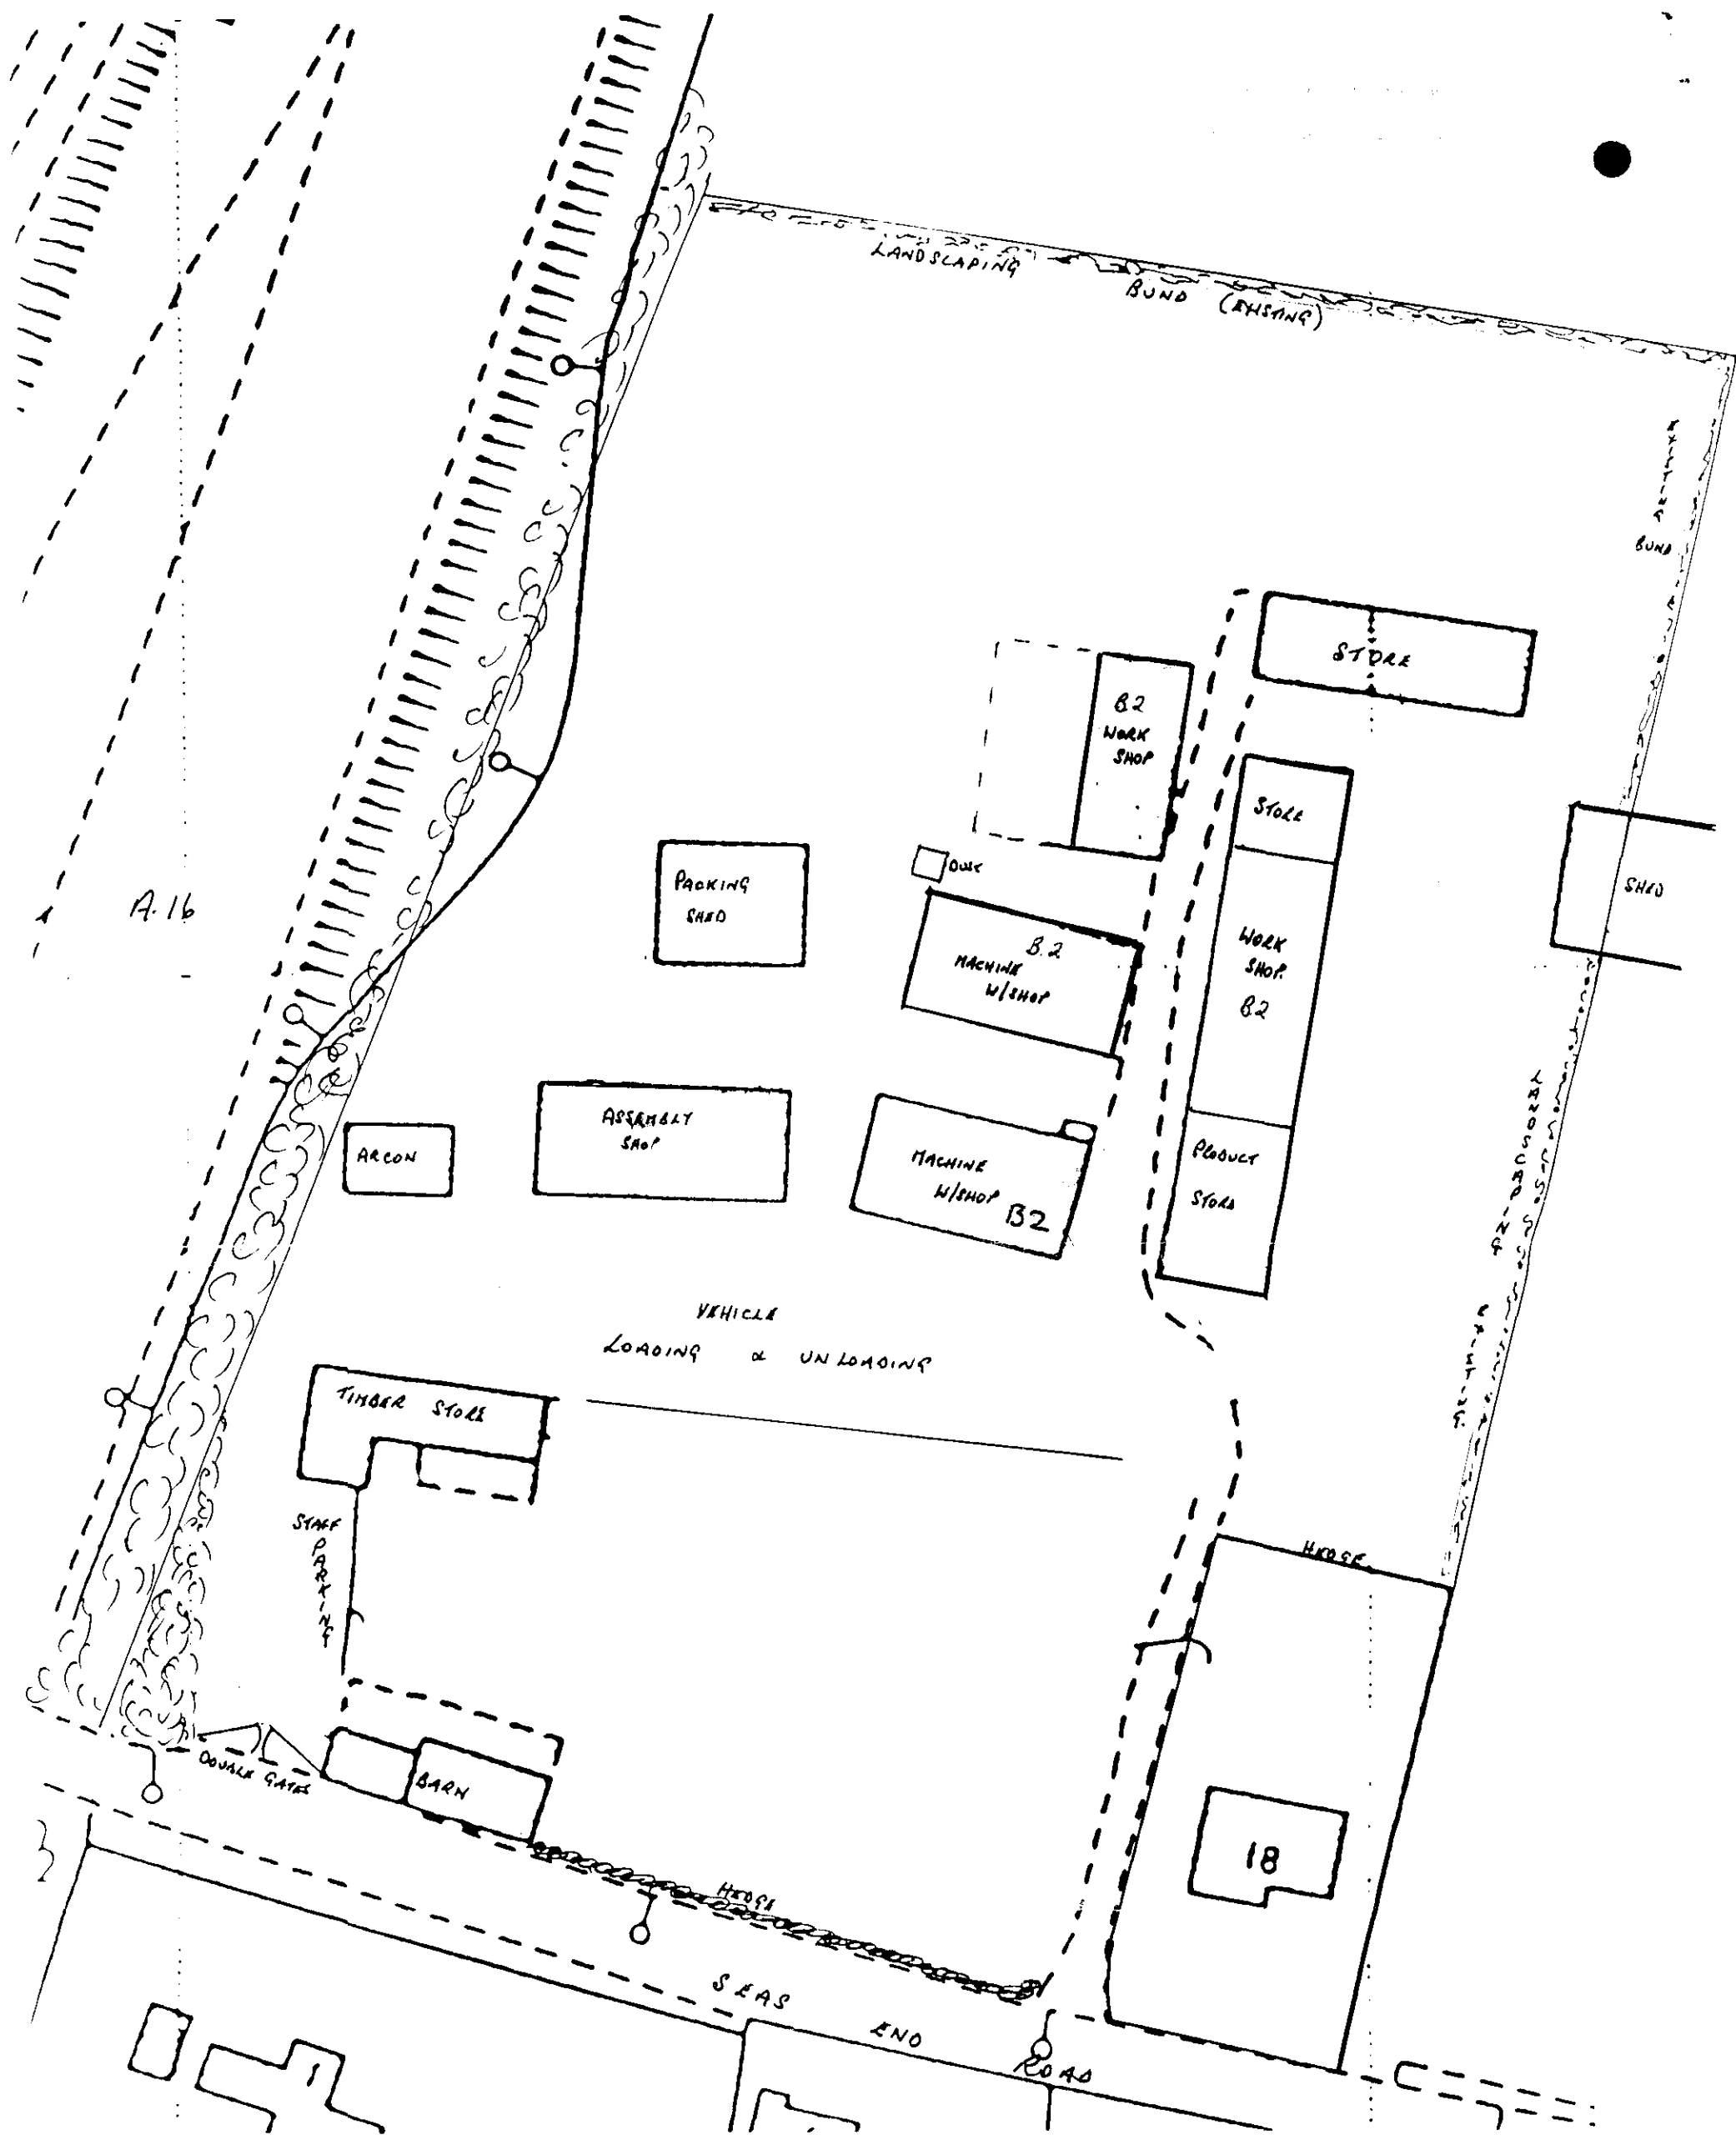

GLEN HOUSE FARM
SEAS END ROAD

SURFLEET

LAYOUT PLAN.

CHANGE OF USE APPLICATION.

R. L. P. 1/6
SHALLOO