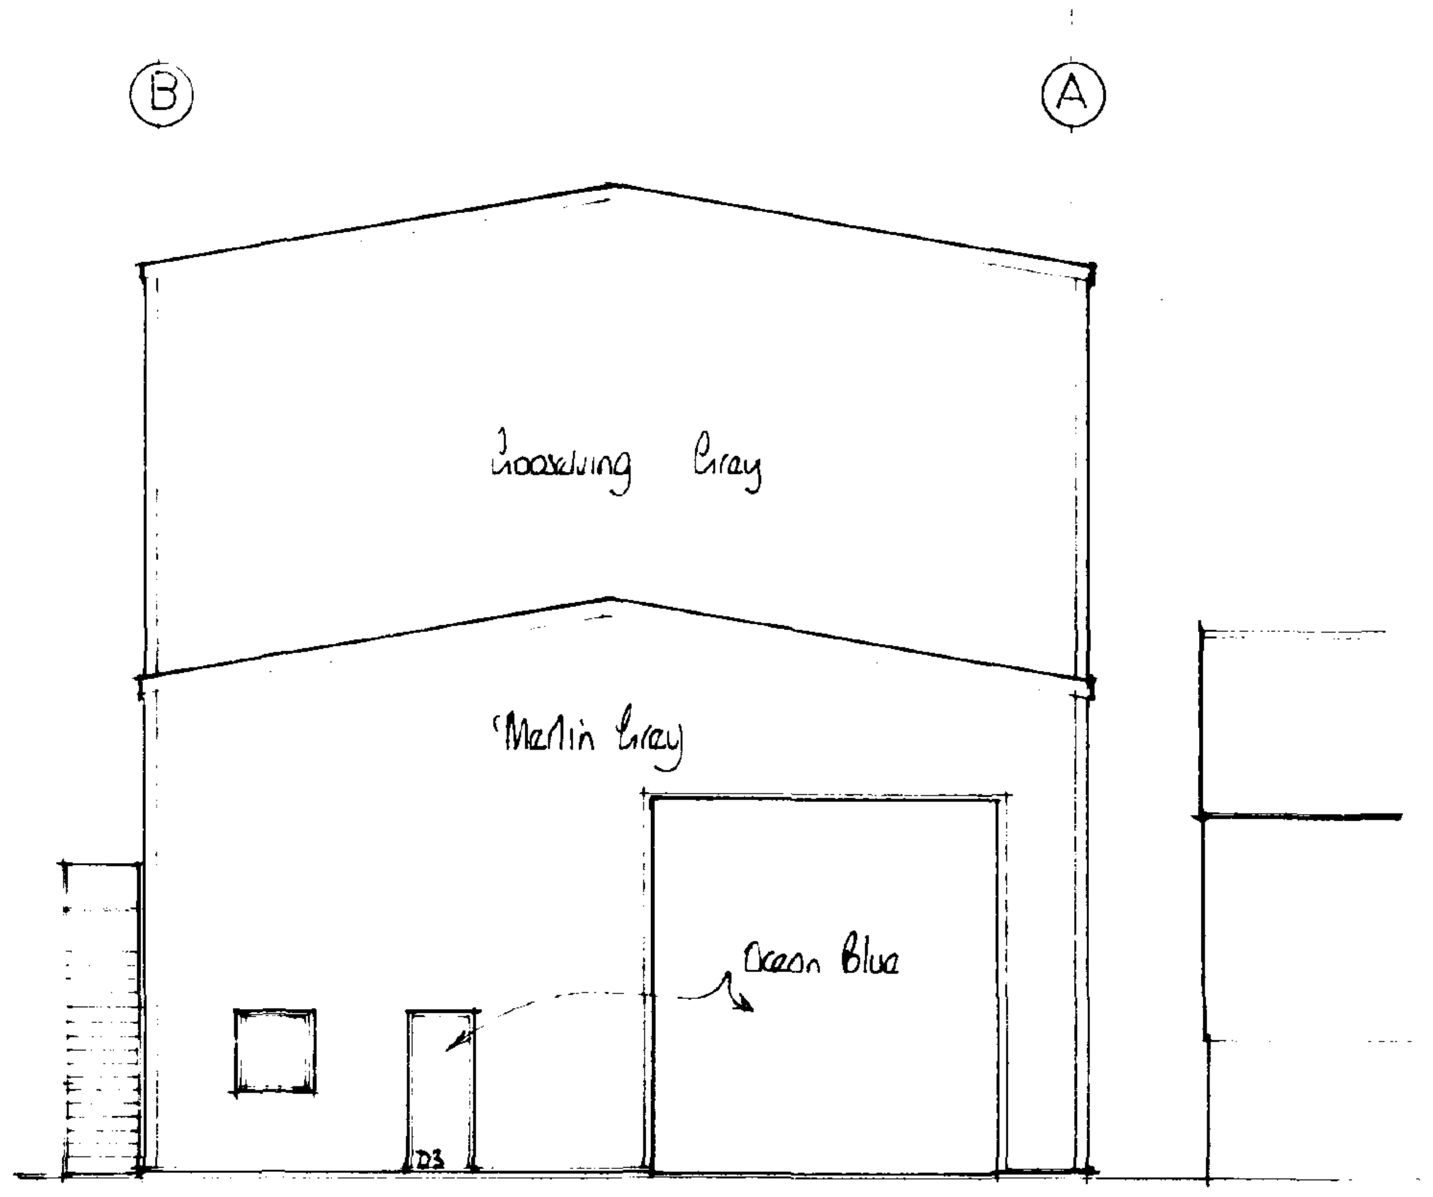

west

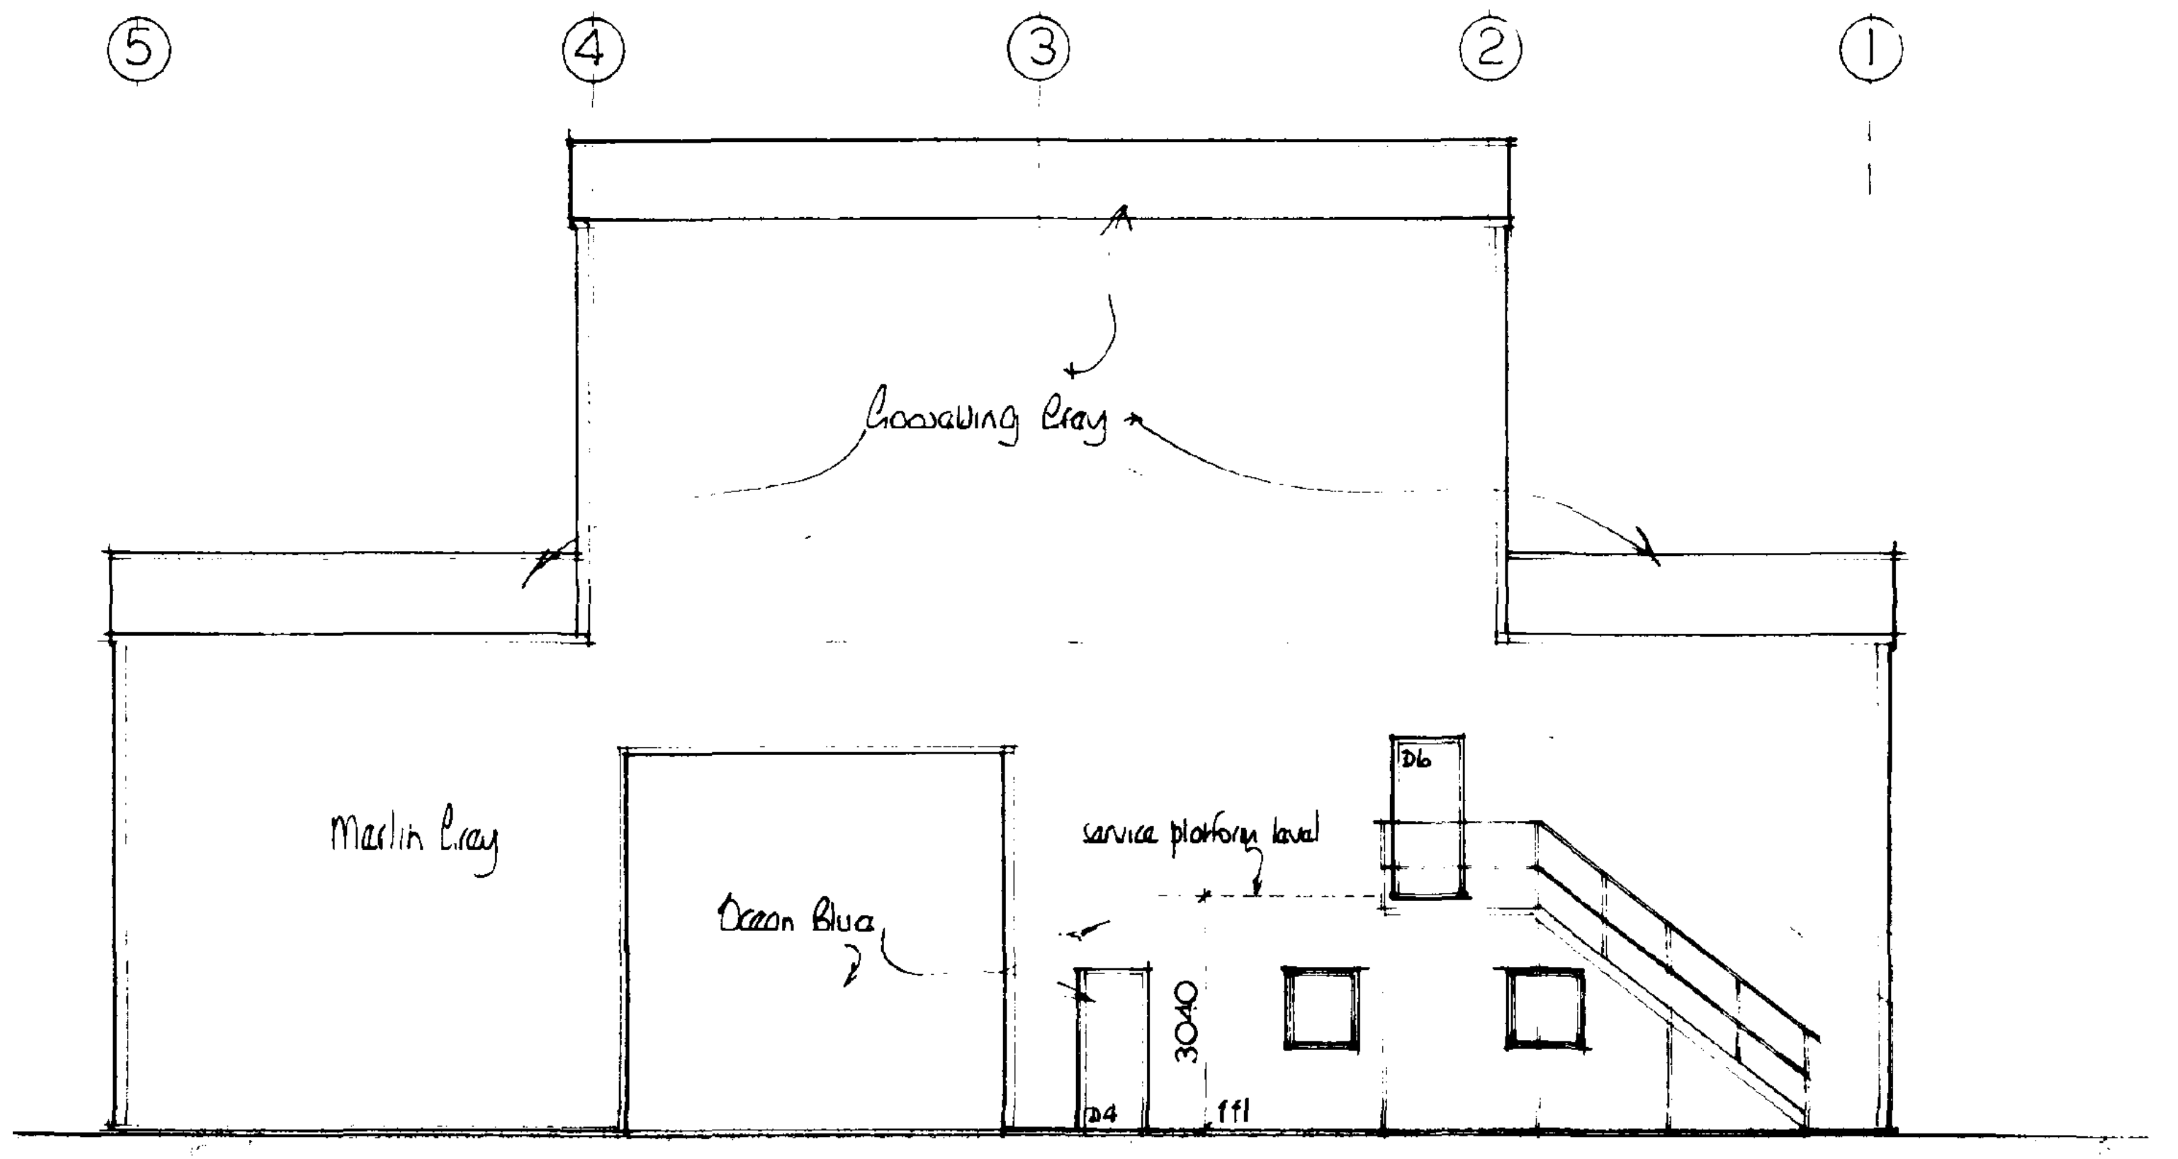

north

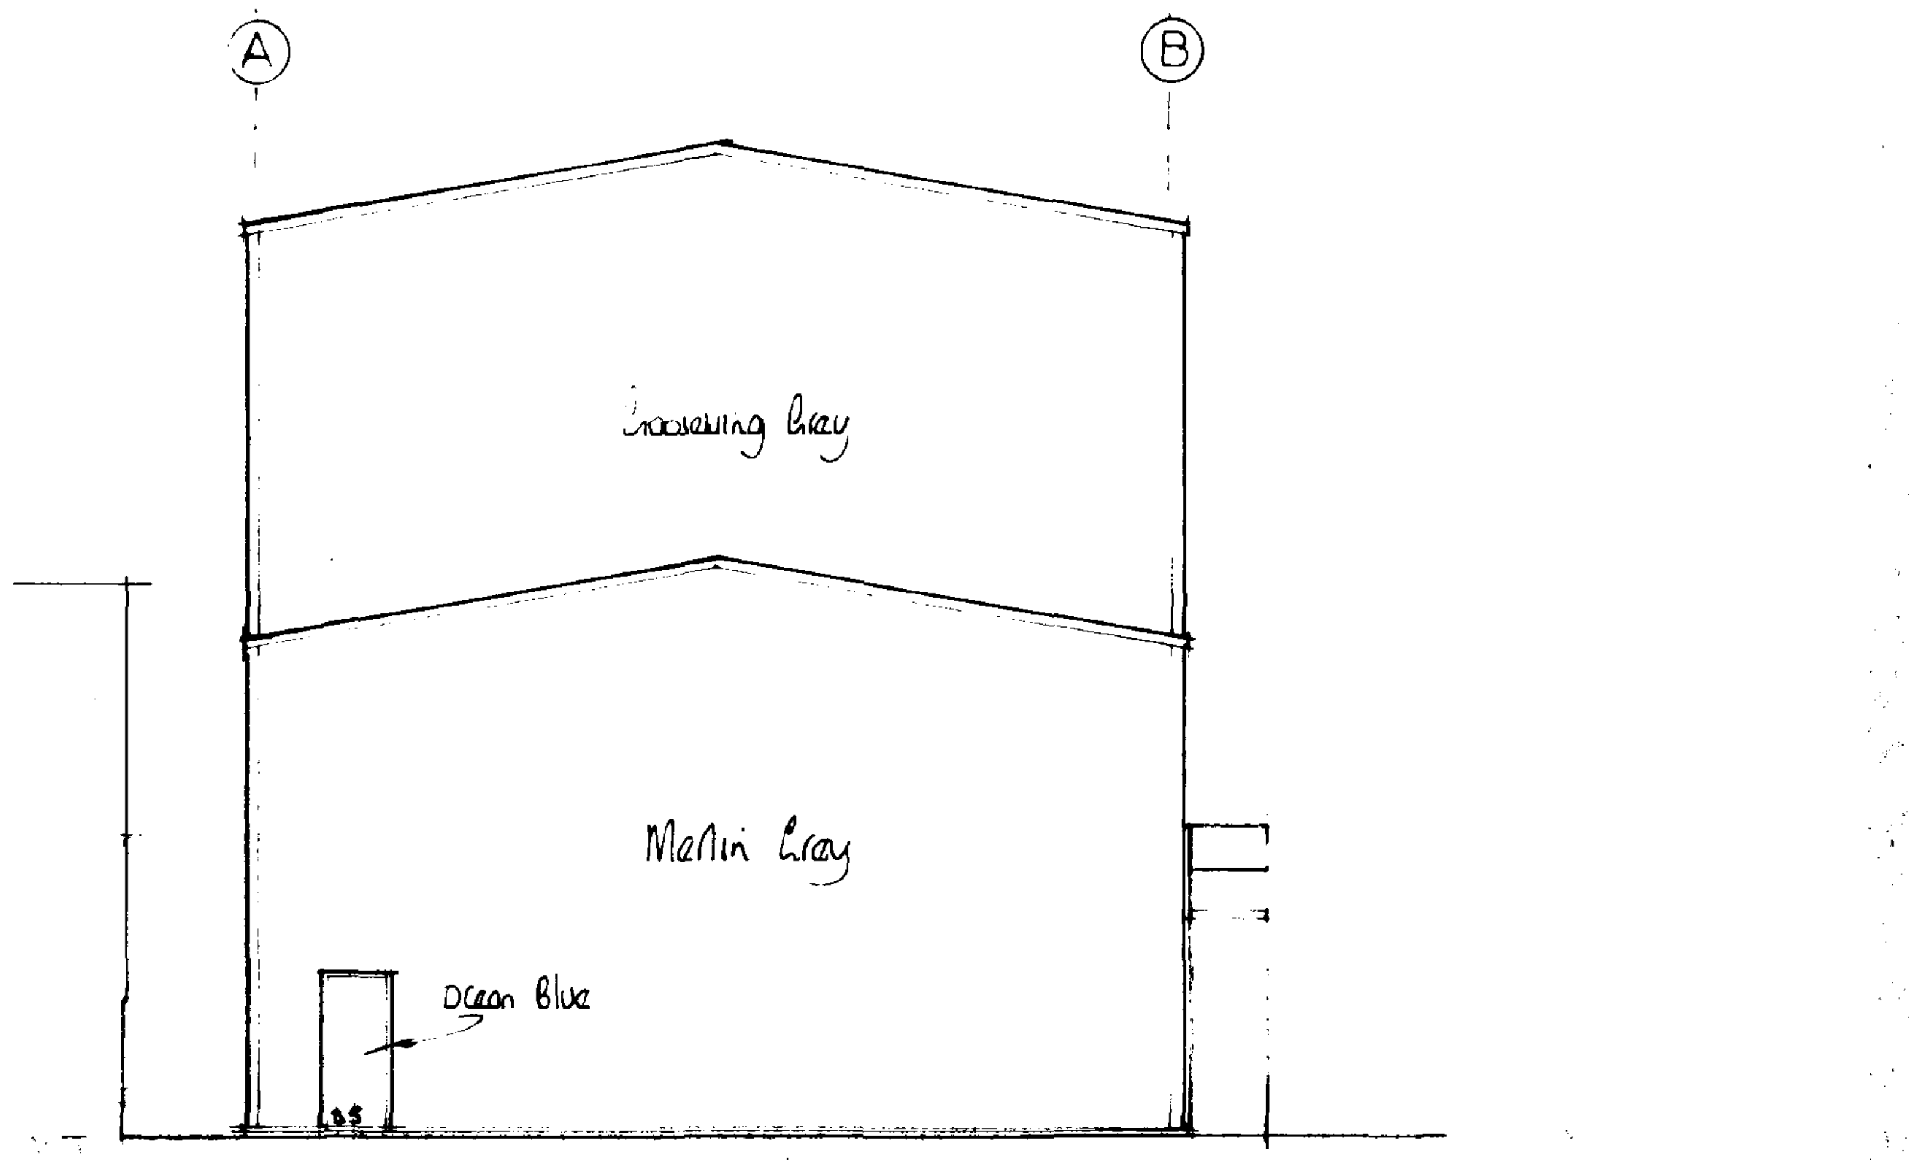

east

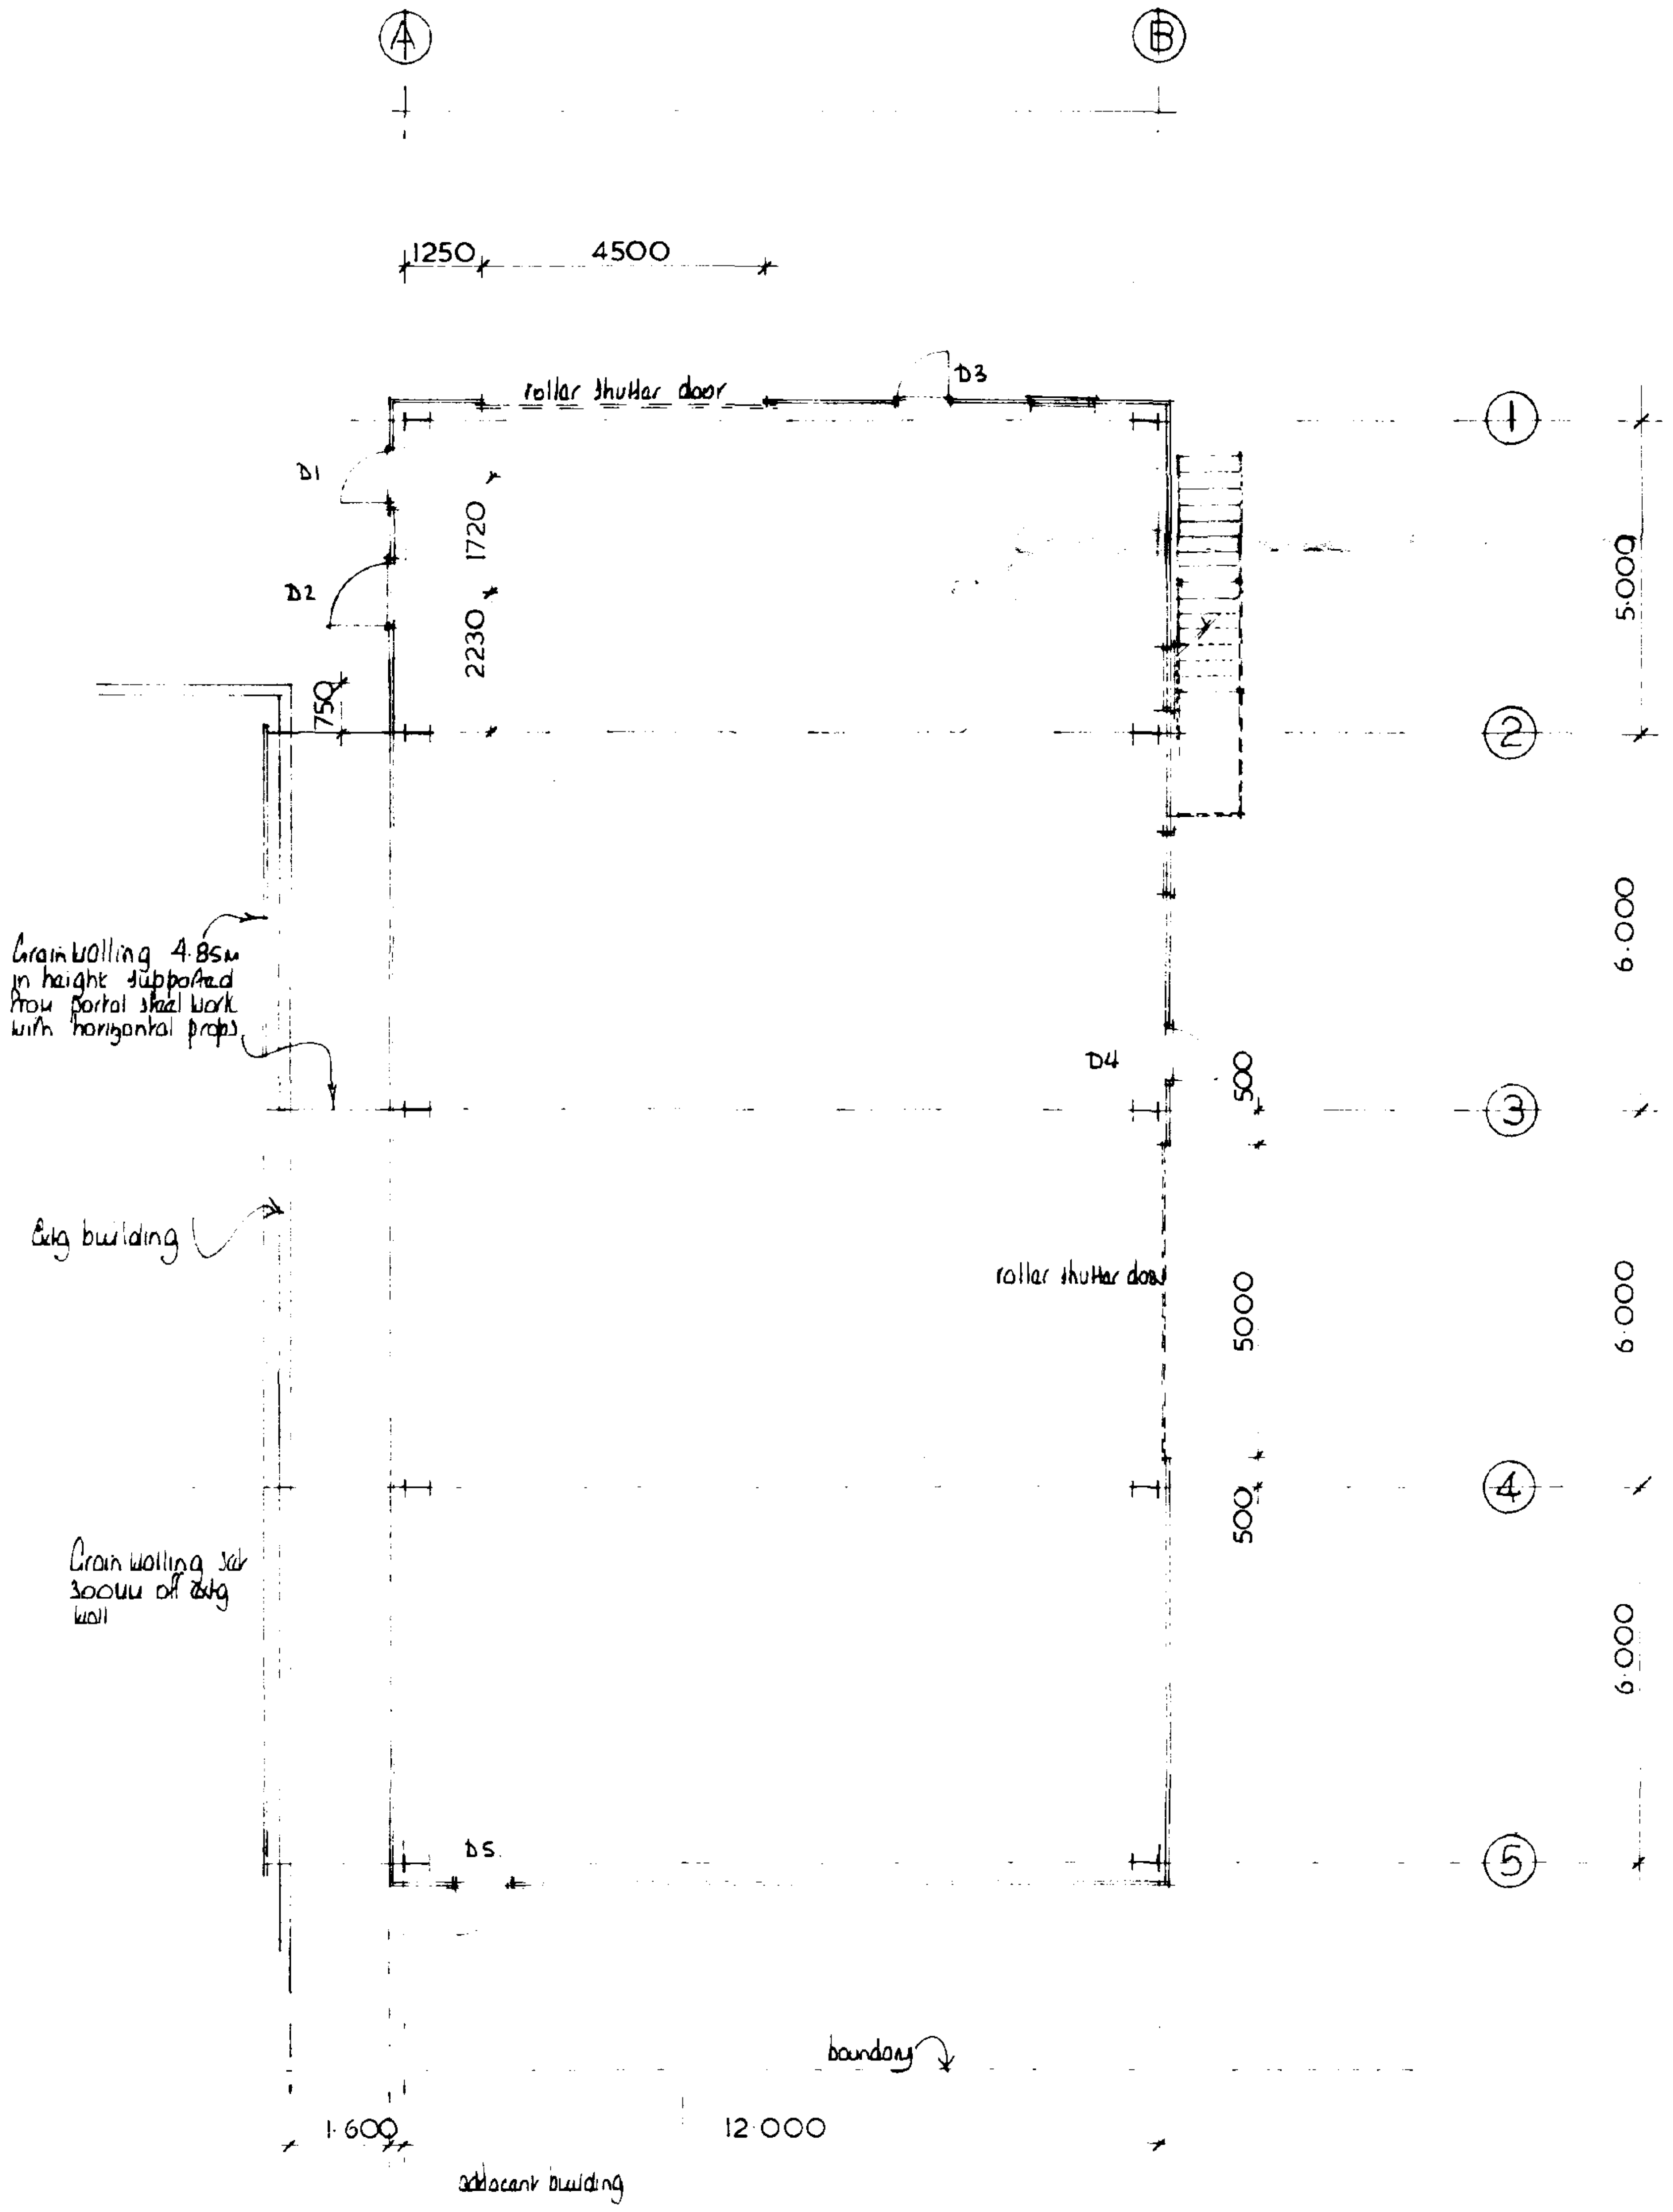

plan

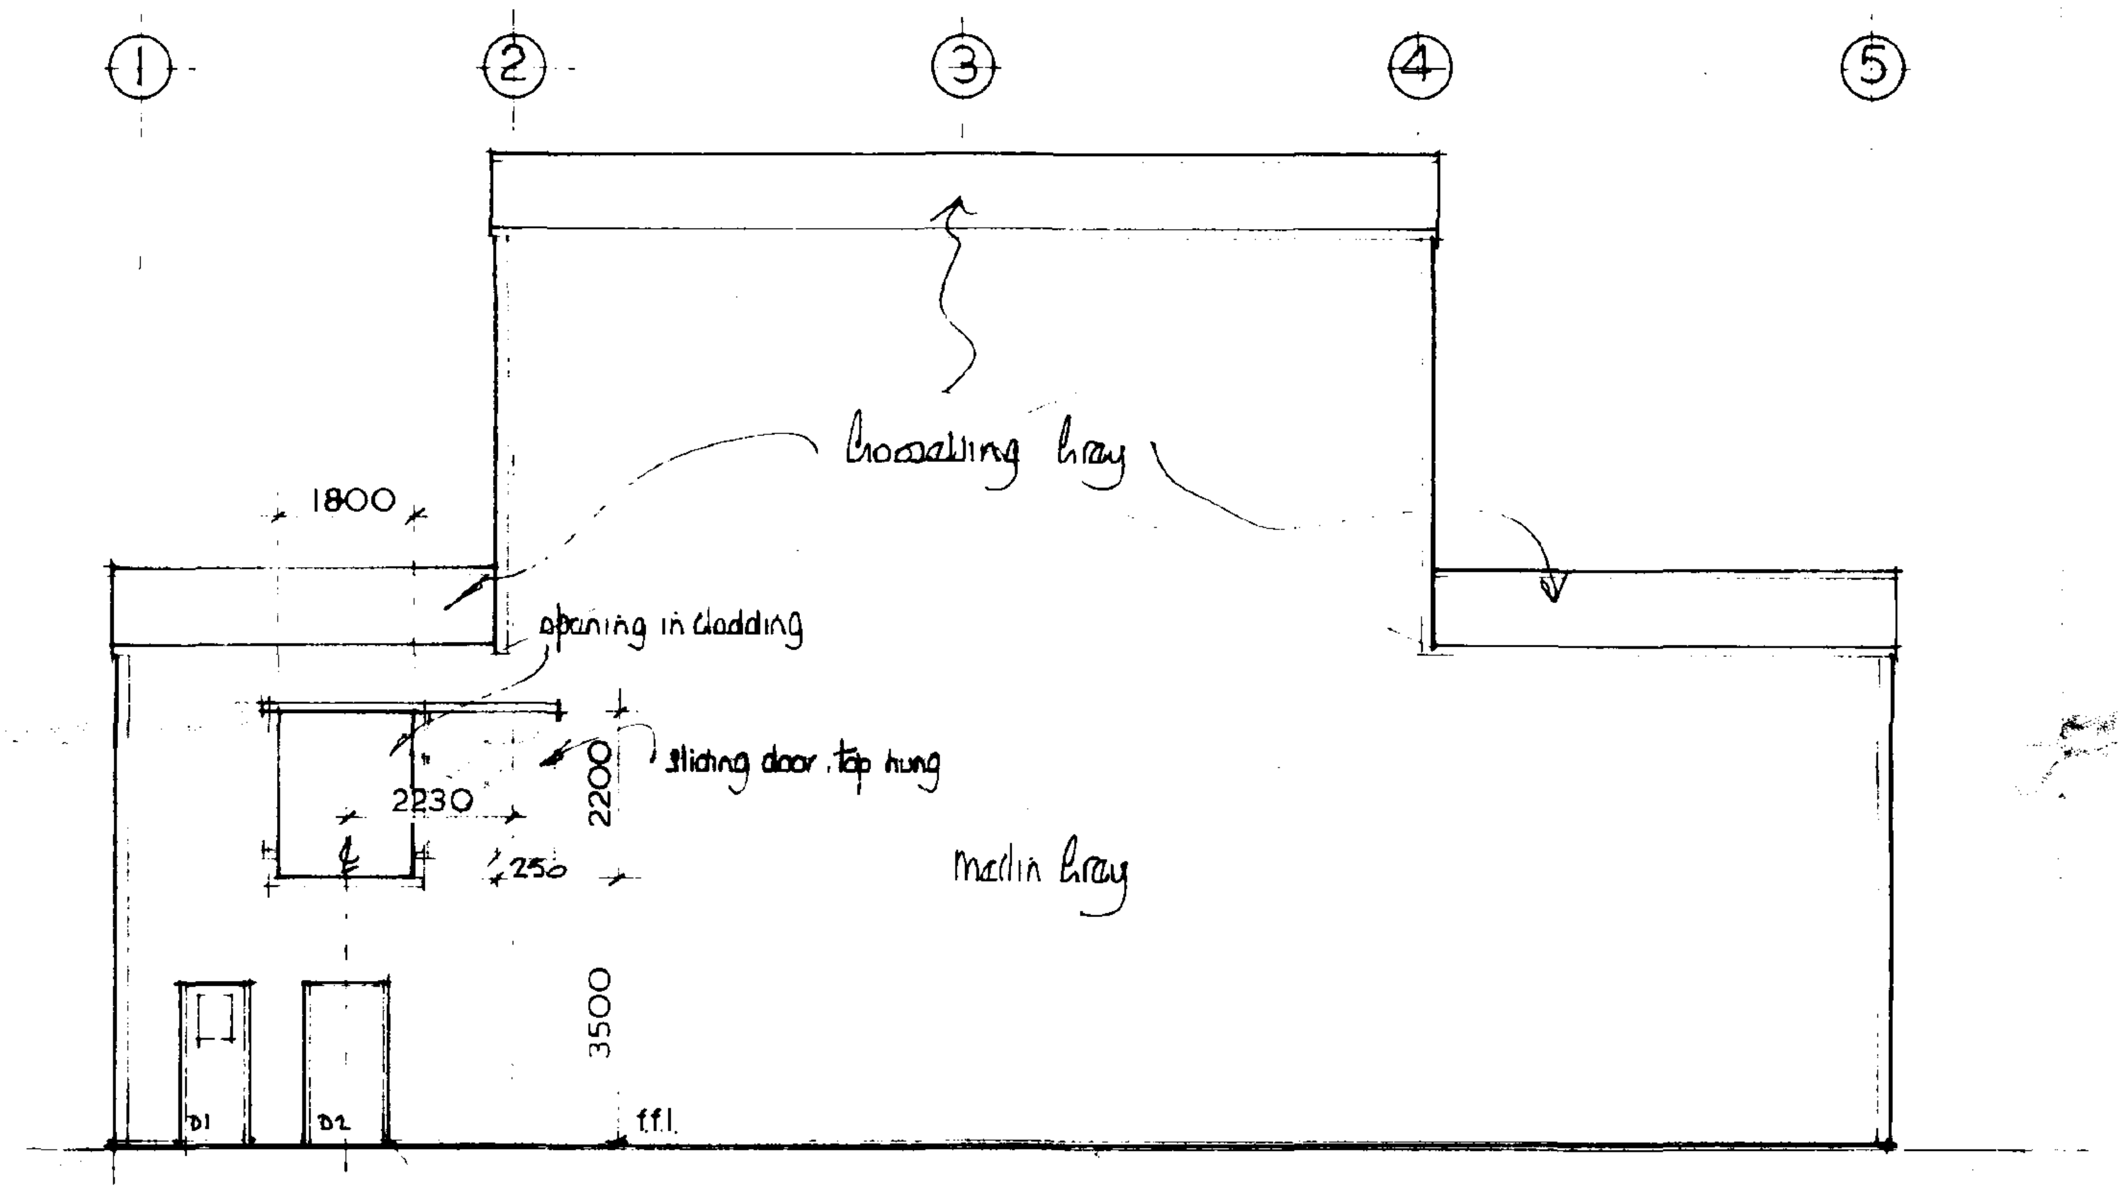

D2 - 1500 mm door opening

south

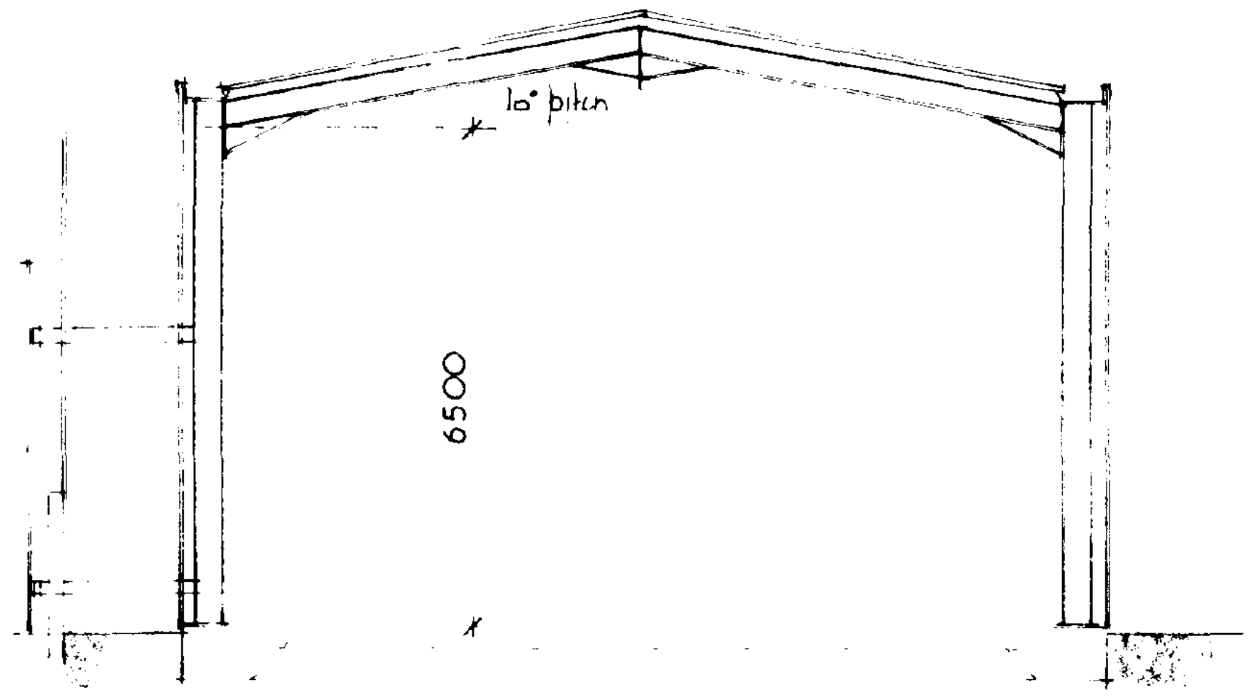

grid line 1

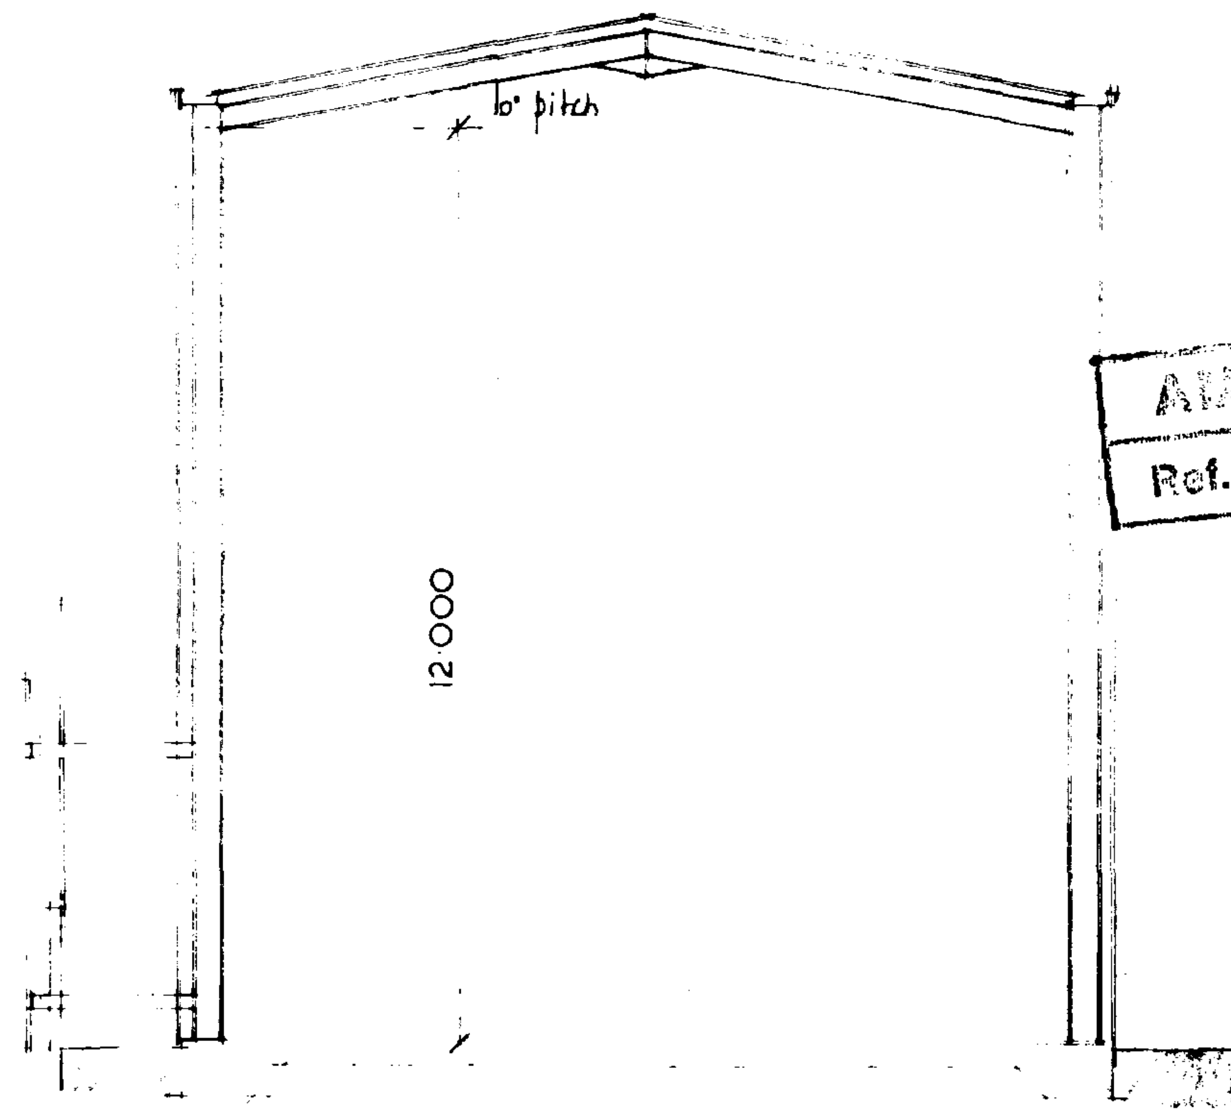

grid line 3

SOUTH HOLLAND DC
HOUSING & PLANNING
15 MAY 1995
Ref: 1163/94

	Date	Revisions
A	April 30 '95	Eaves ht increased 0.5m. Sliding door added

East
Midlands
Design
Associates

"Willow Lodge",
Horseshoe Road
Spalding,
Lincs. PE11 3JA
Tel: Spalding (0775) 767968

Client
Gutteridge Services Ltd

Job Title
Proposed Straw Plant
Surfleet Bank
Spalding

AMENDED PLAN
Ref. A/1

Drawing Title
Plan, Section & Elevations
of Building to House
Straw Processing Plant

Scale 1:100

Date April 95
Drawn by AJ

Drg. No.
94/23/25 A

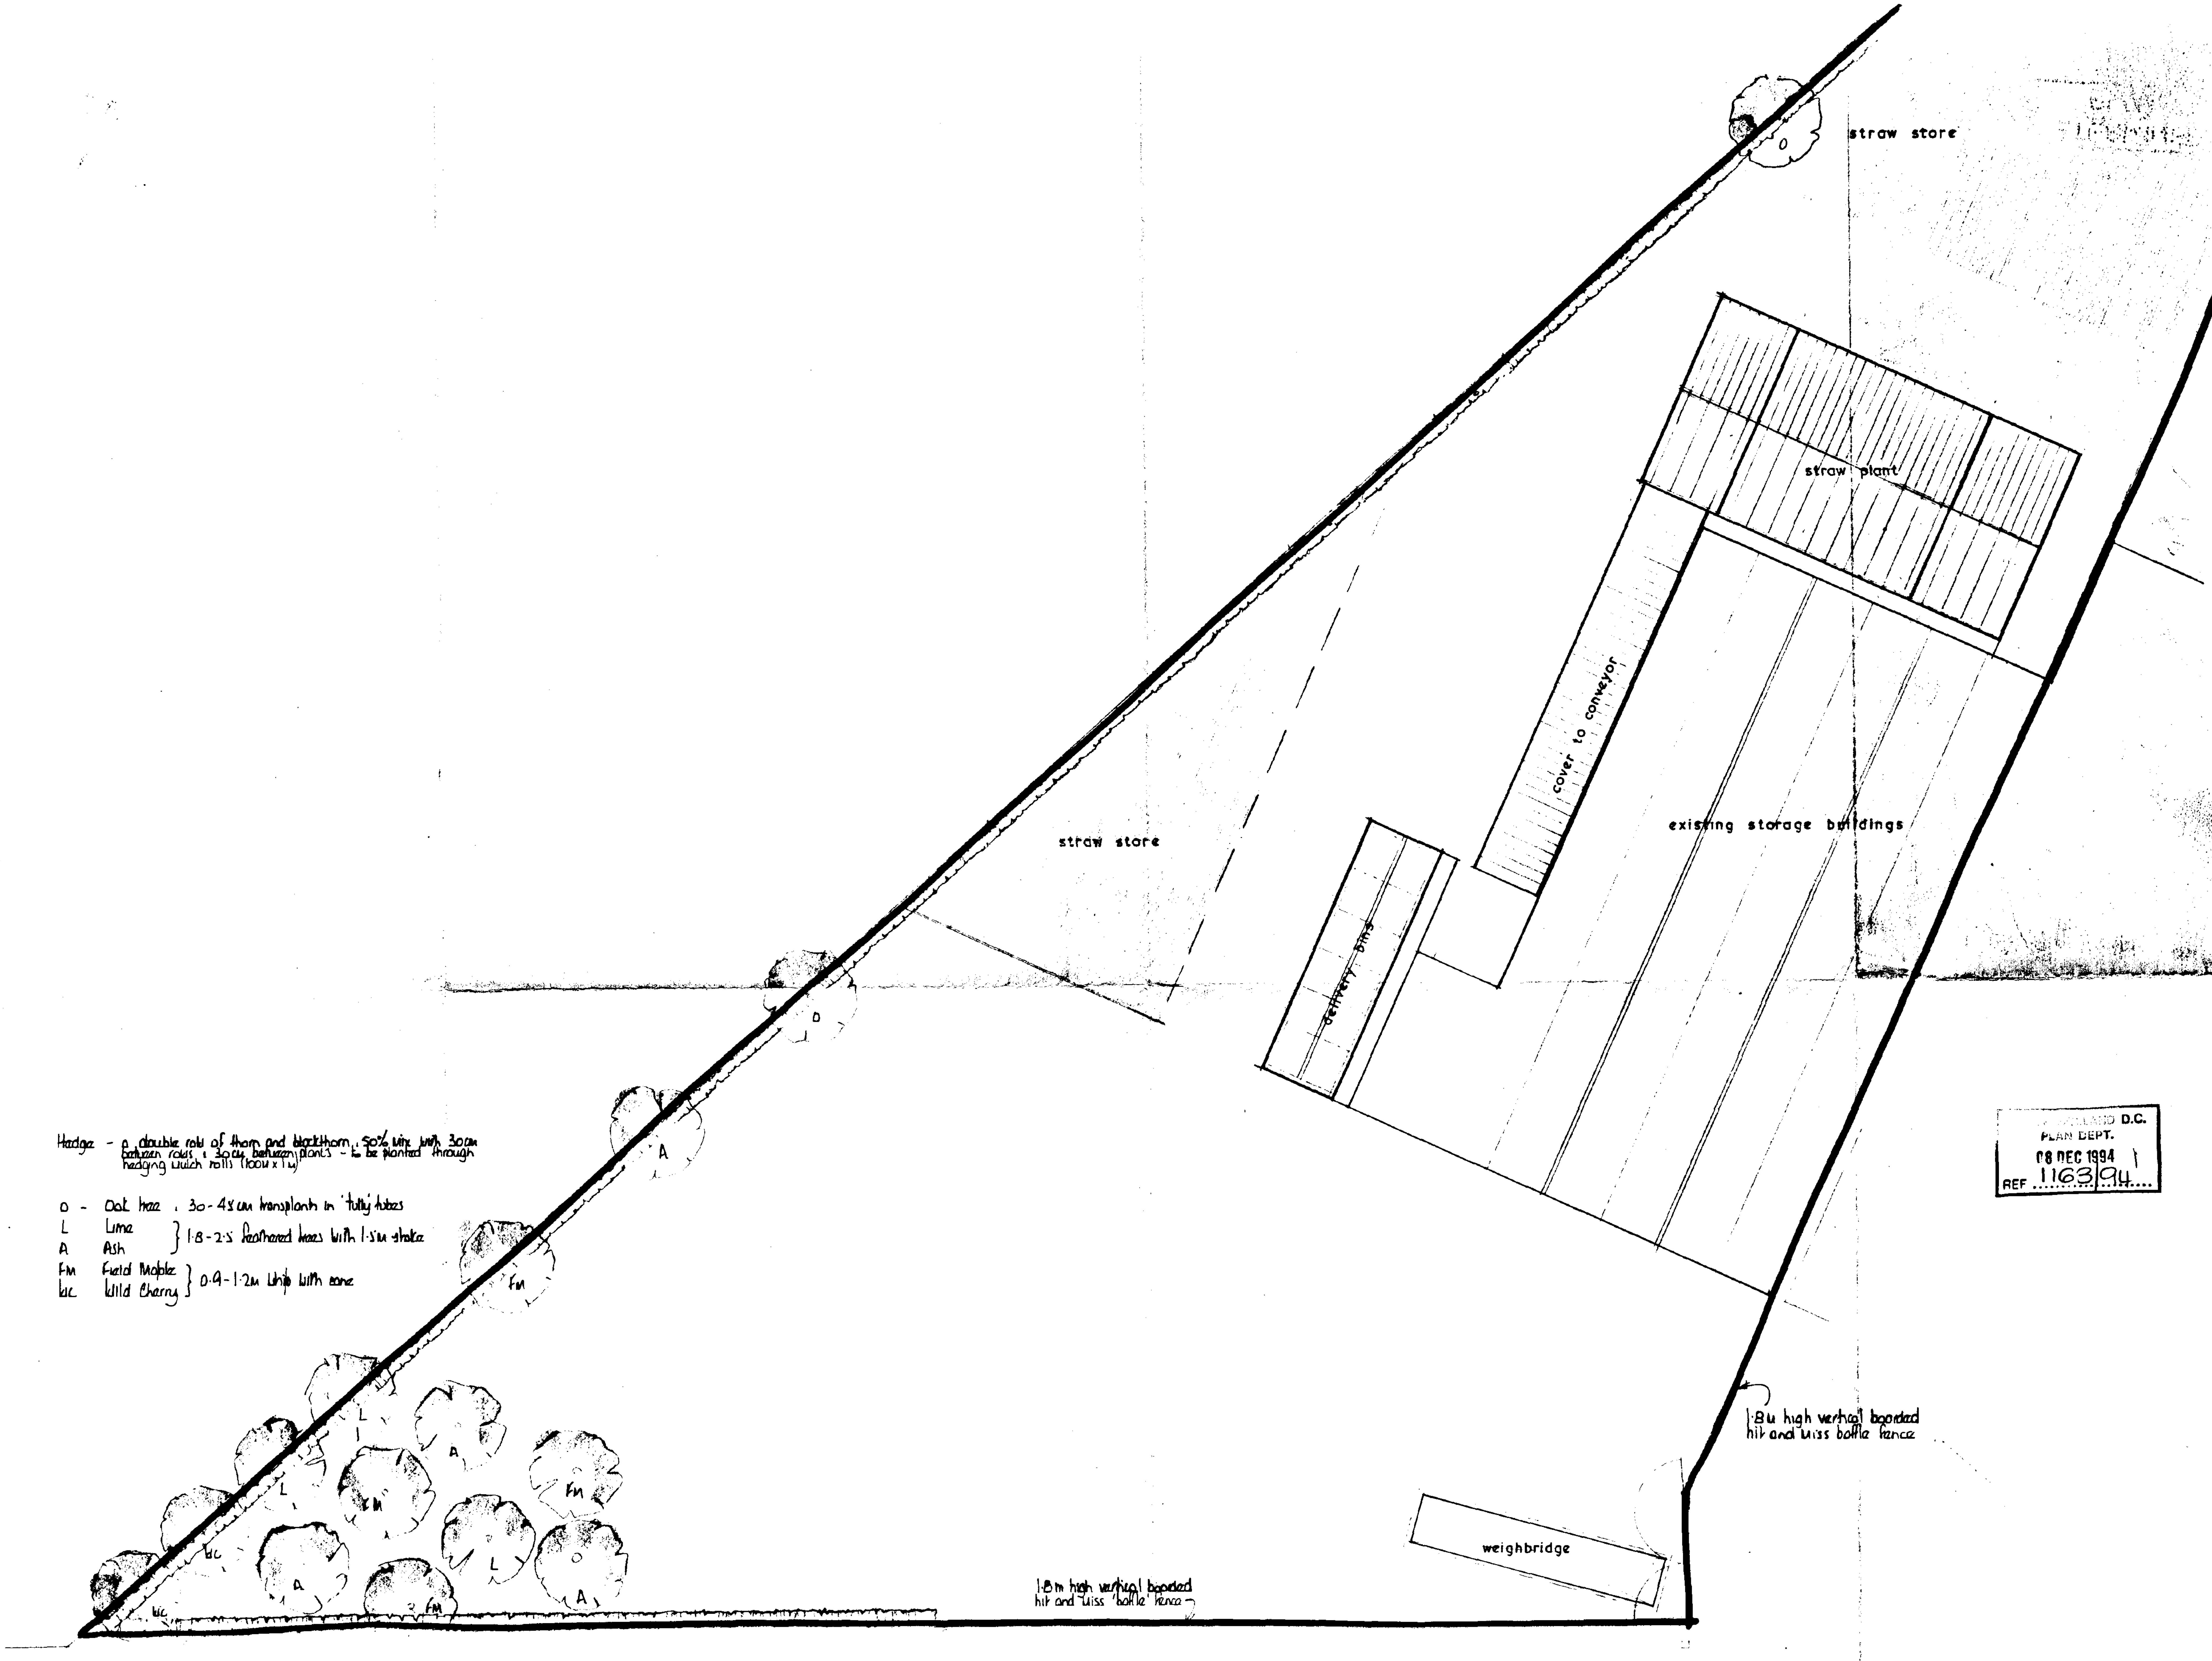
straw store
straw plant
cover to conveyor
existing storage buildings
straw store
delivery bins
weighbridge
1.8m high vertical boarded hit and miss bottle fence
1.8m high vertical boarded hit and miss 'bottle' fence
O
O
A
FM
L
A
FM
L
A
FM
A
L
O
A
WC
WC

Hedge - a double row of thorn and blackthorn, 50% mix with 30cm between rows, 30cm between plants - to be planted through hedging mulch rolls (100m x 1m)

O - Oak trees, 30-45cm transplants in 'tully' tubes
L Lime } 1.8-2.5 feathered trees with 1.5m stake
A Ash
FM Field Maple } 0.9-1.2m whip with cane
WC Wild Cherry

D.C.
PLAN DEPT.
08 DEC 1994
REF 1163/94

DETERMINED
PLAN

A	Date	Revisions

© copyright

East
Midlands
Design
Associates

"Willow Lodge",
Horseshoe Road,
Spalding,
Lincs. PE11 3JA
Tel: Spalding (0775) 767968

Client GUTTRIDGE SERVICES LTD

Job Title PROPOSED STRAW PLANT AT SURFLEET BANK SPALDING.

Drawing Title BLOCK PLAN PROPOSED

Scale 1:200

Date Nov 94 Drawn by AL

Drg. No. 94/23/02 Rev

SOUTH

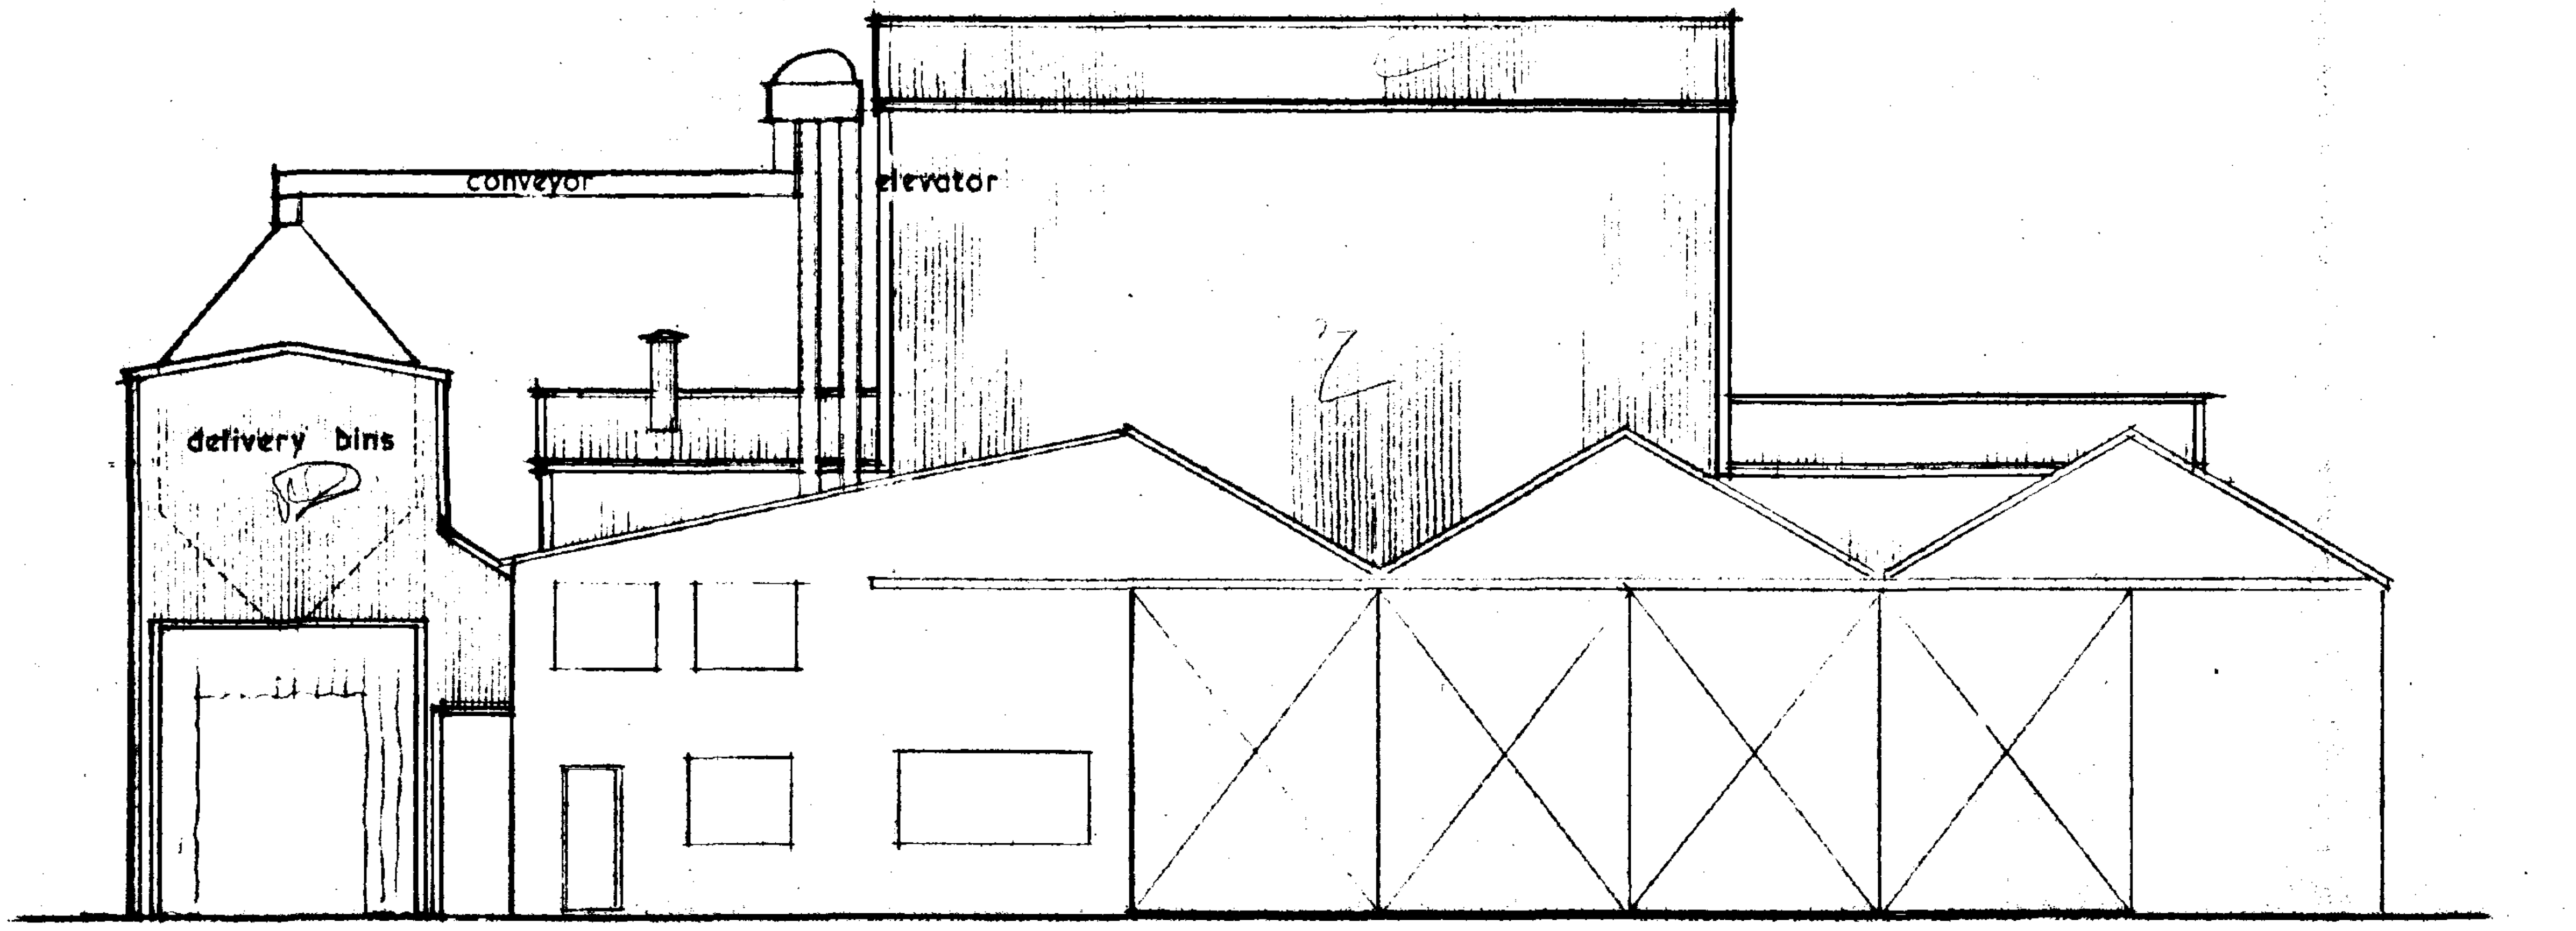

WEST

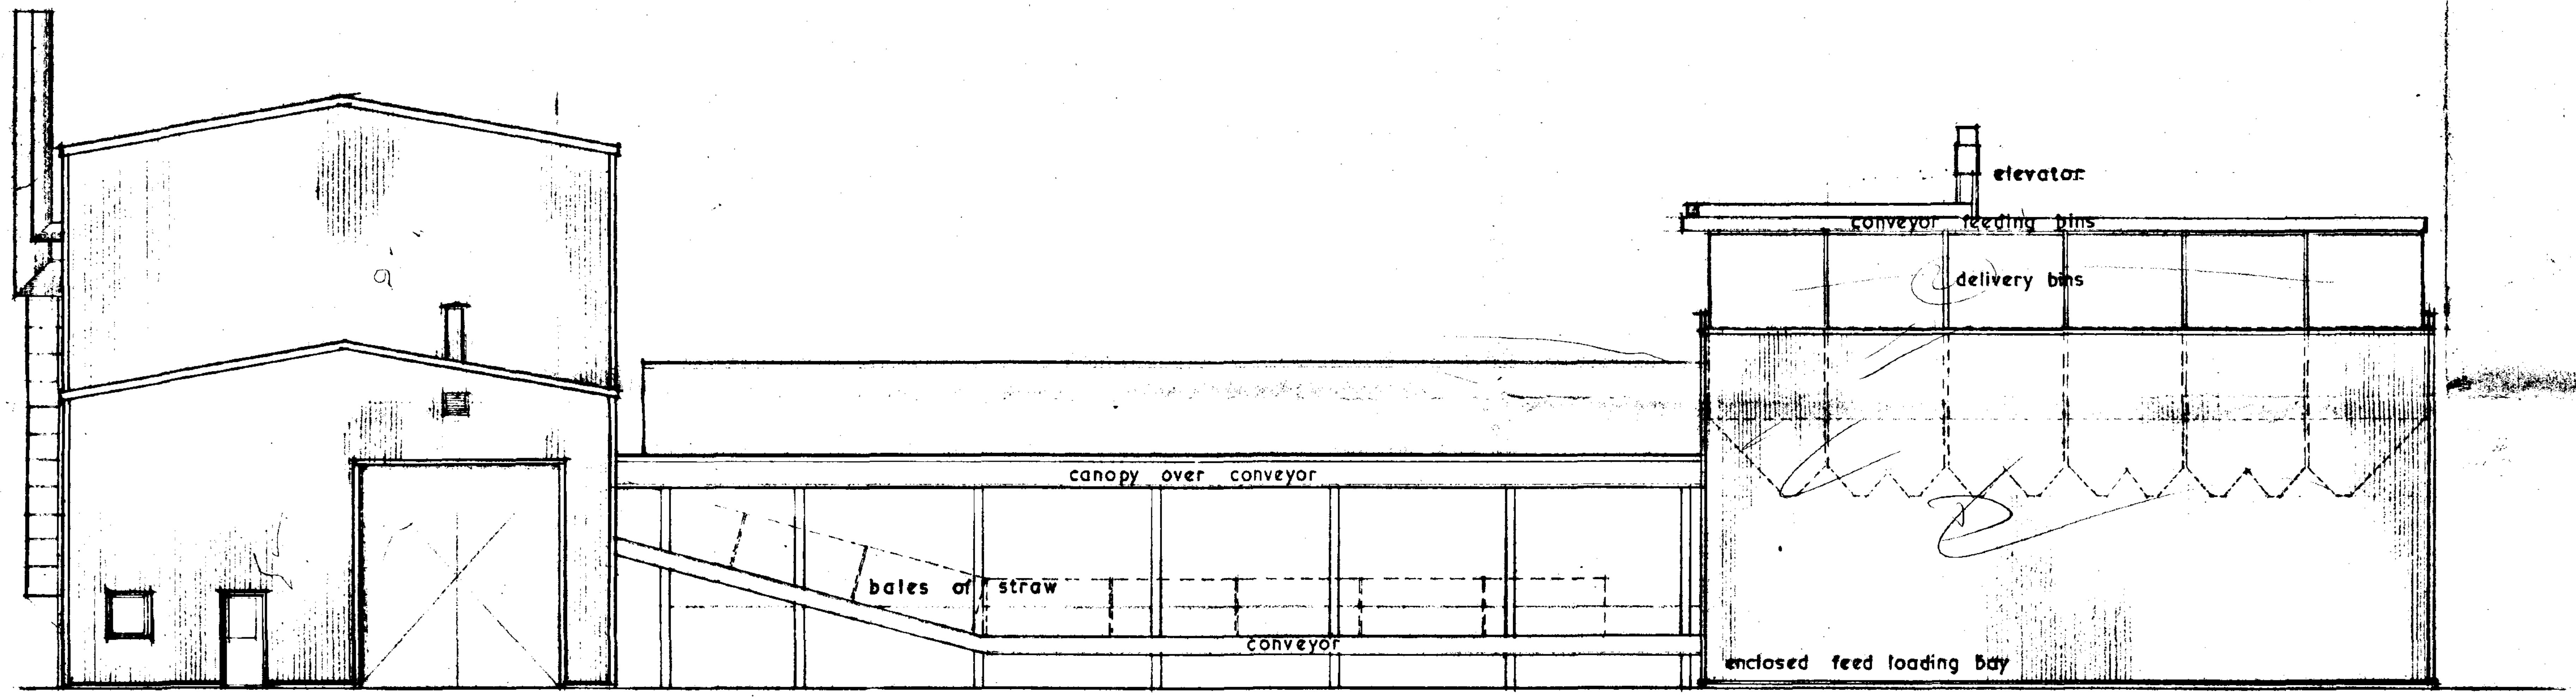

NORTH

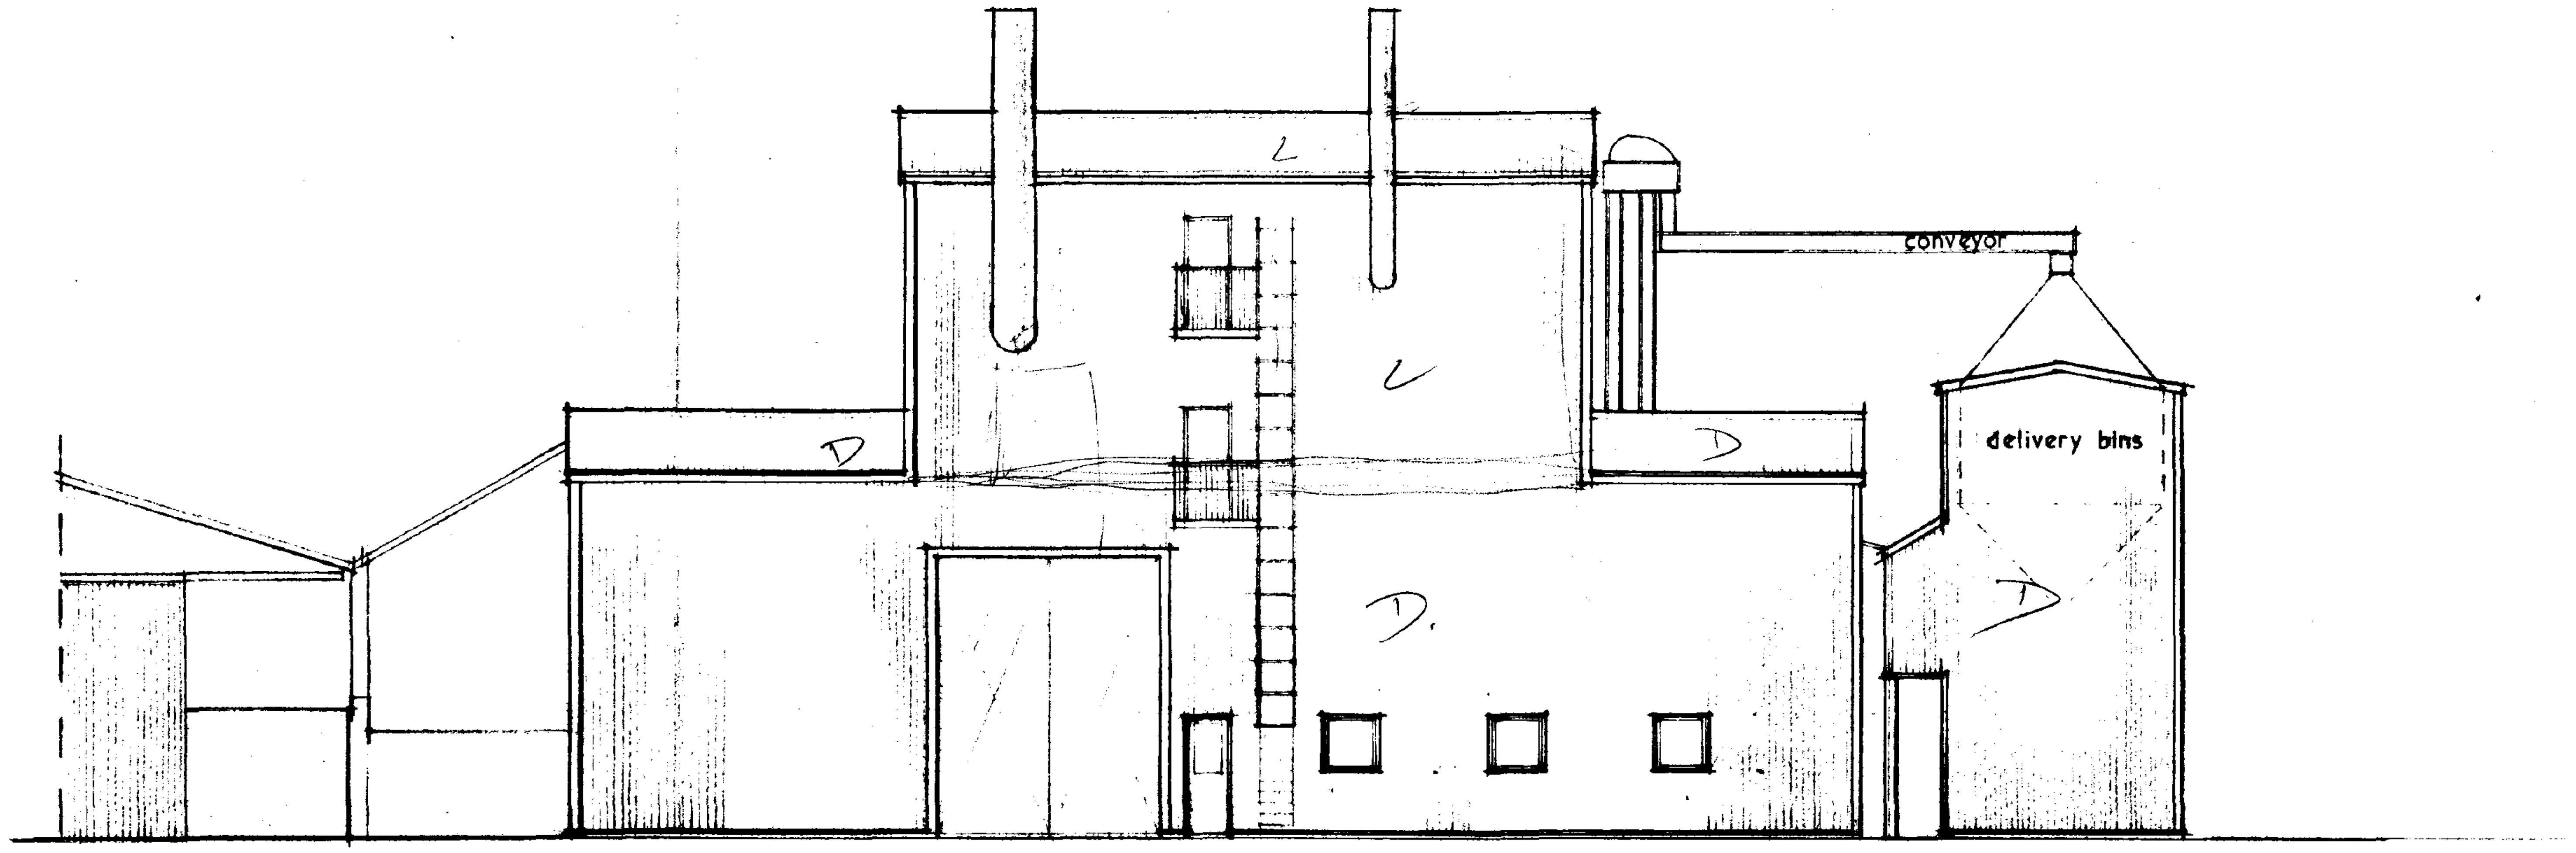

A		
	Date	Revisions

East
Midlands
Design
Associates

"Willow Lodge",
Horseshoe Road,
Spalding,
Lincs. PE11 3JA
Tel: Spalding (0775) 767968

SOUTH HOLLAND D.C.
PLAN DEPT.
08 DEC 1994
REF 1163/94

Client
GUTTERIDGE SERVICES LTD

Job Title
PROPOSED STRAW PLANT AT
SURFLEET BANK
SPALDING

Drawing Title
ELEVATIONS.

Scale 1:100

Date Nov 94
Drawn by

DETERMINED
PLAN

Drg. No. 94/23/04
Rev

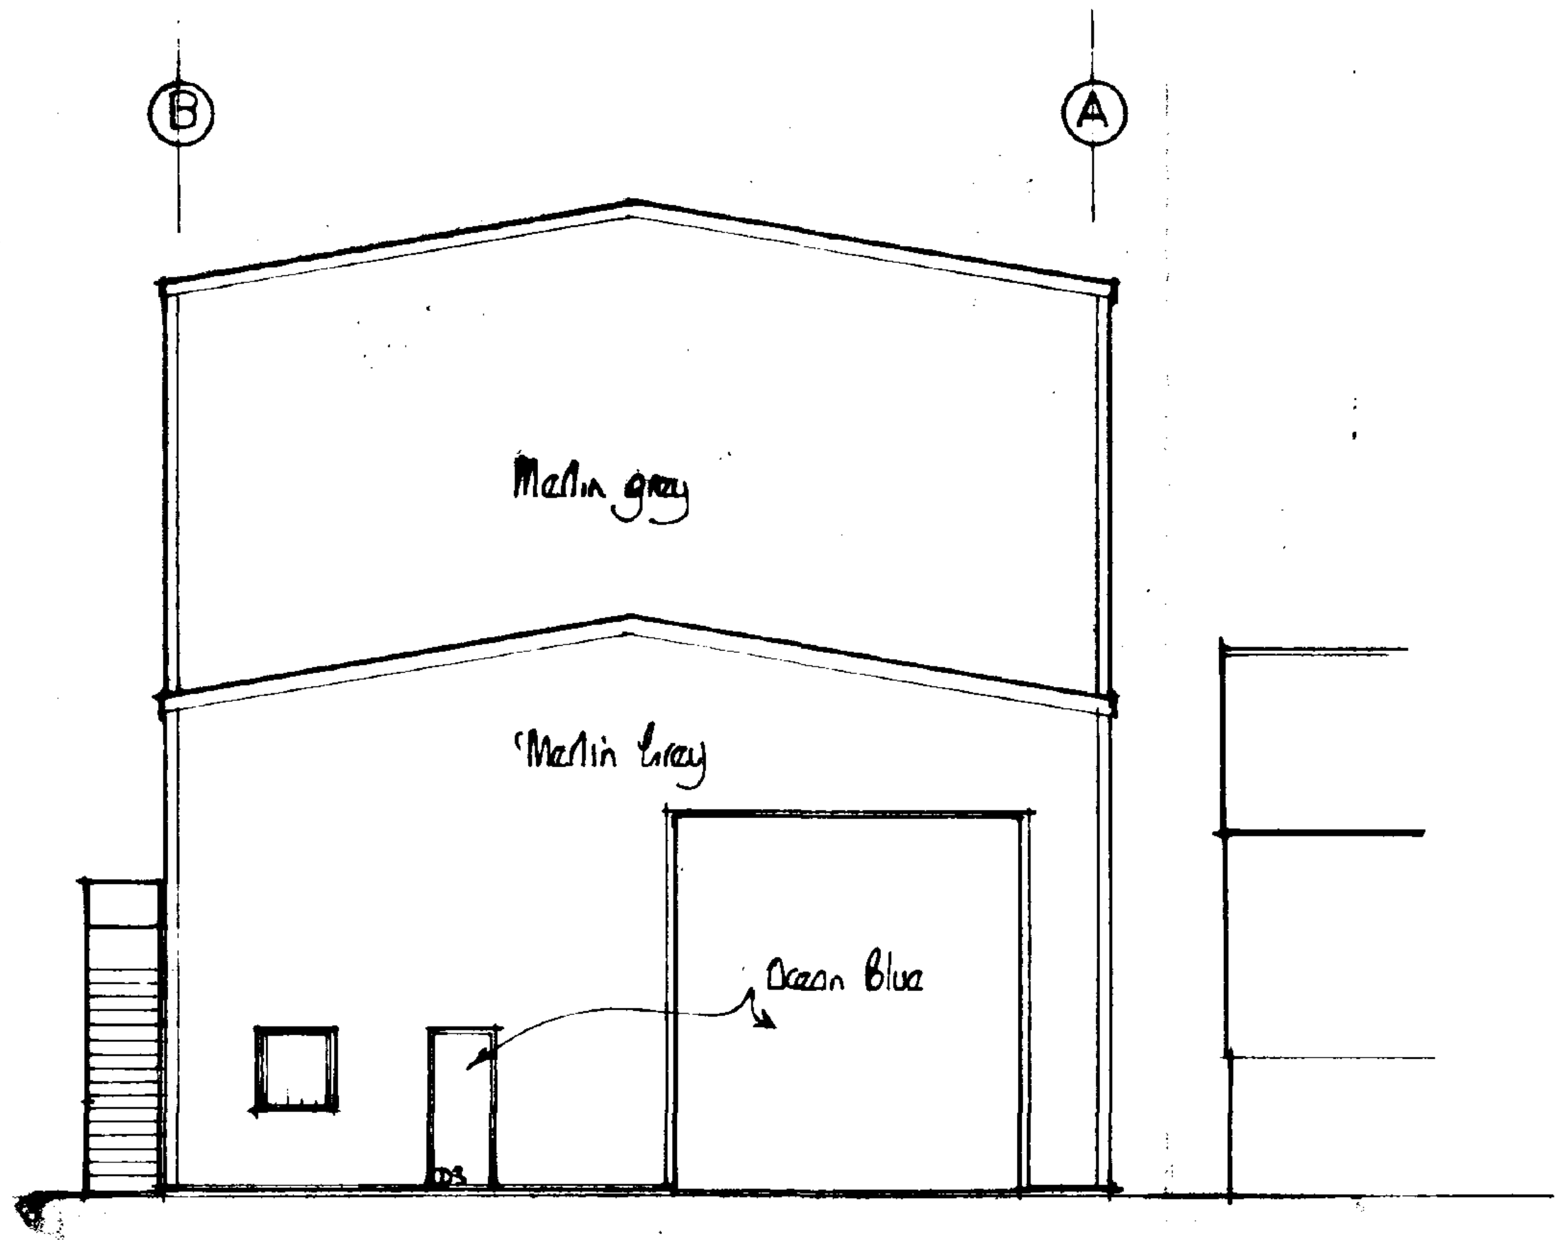

west

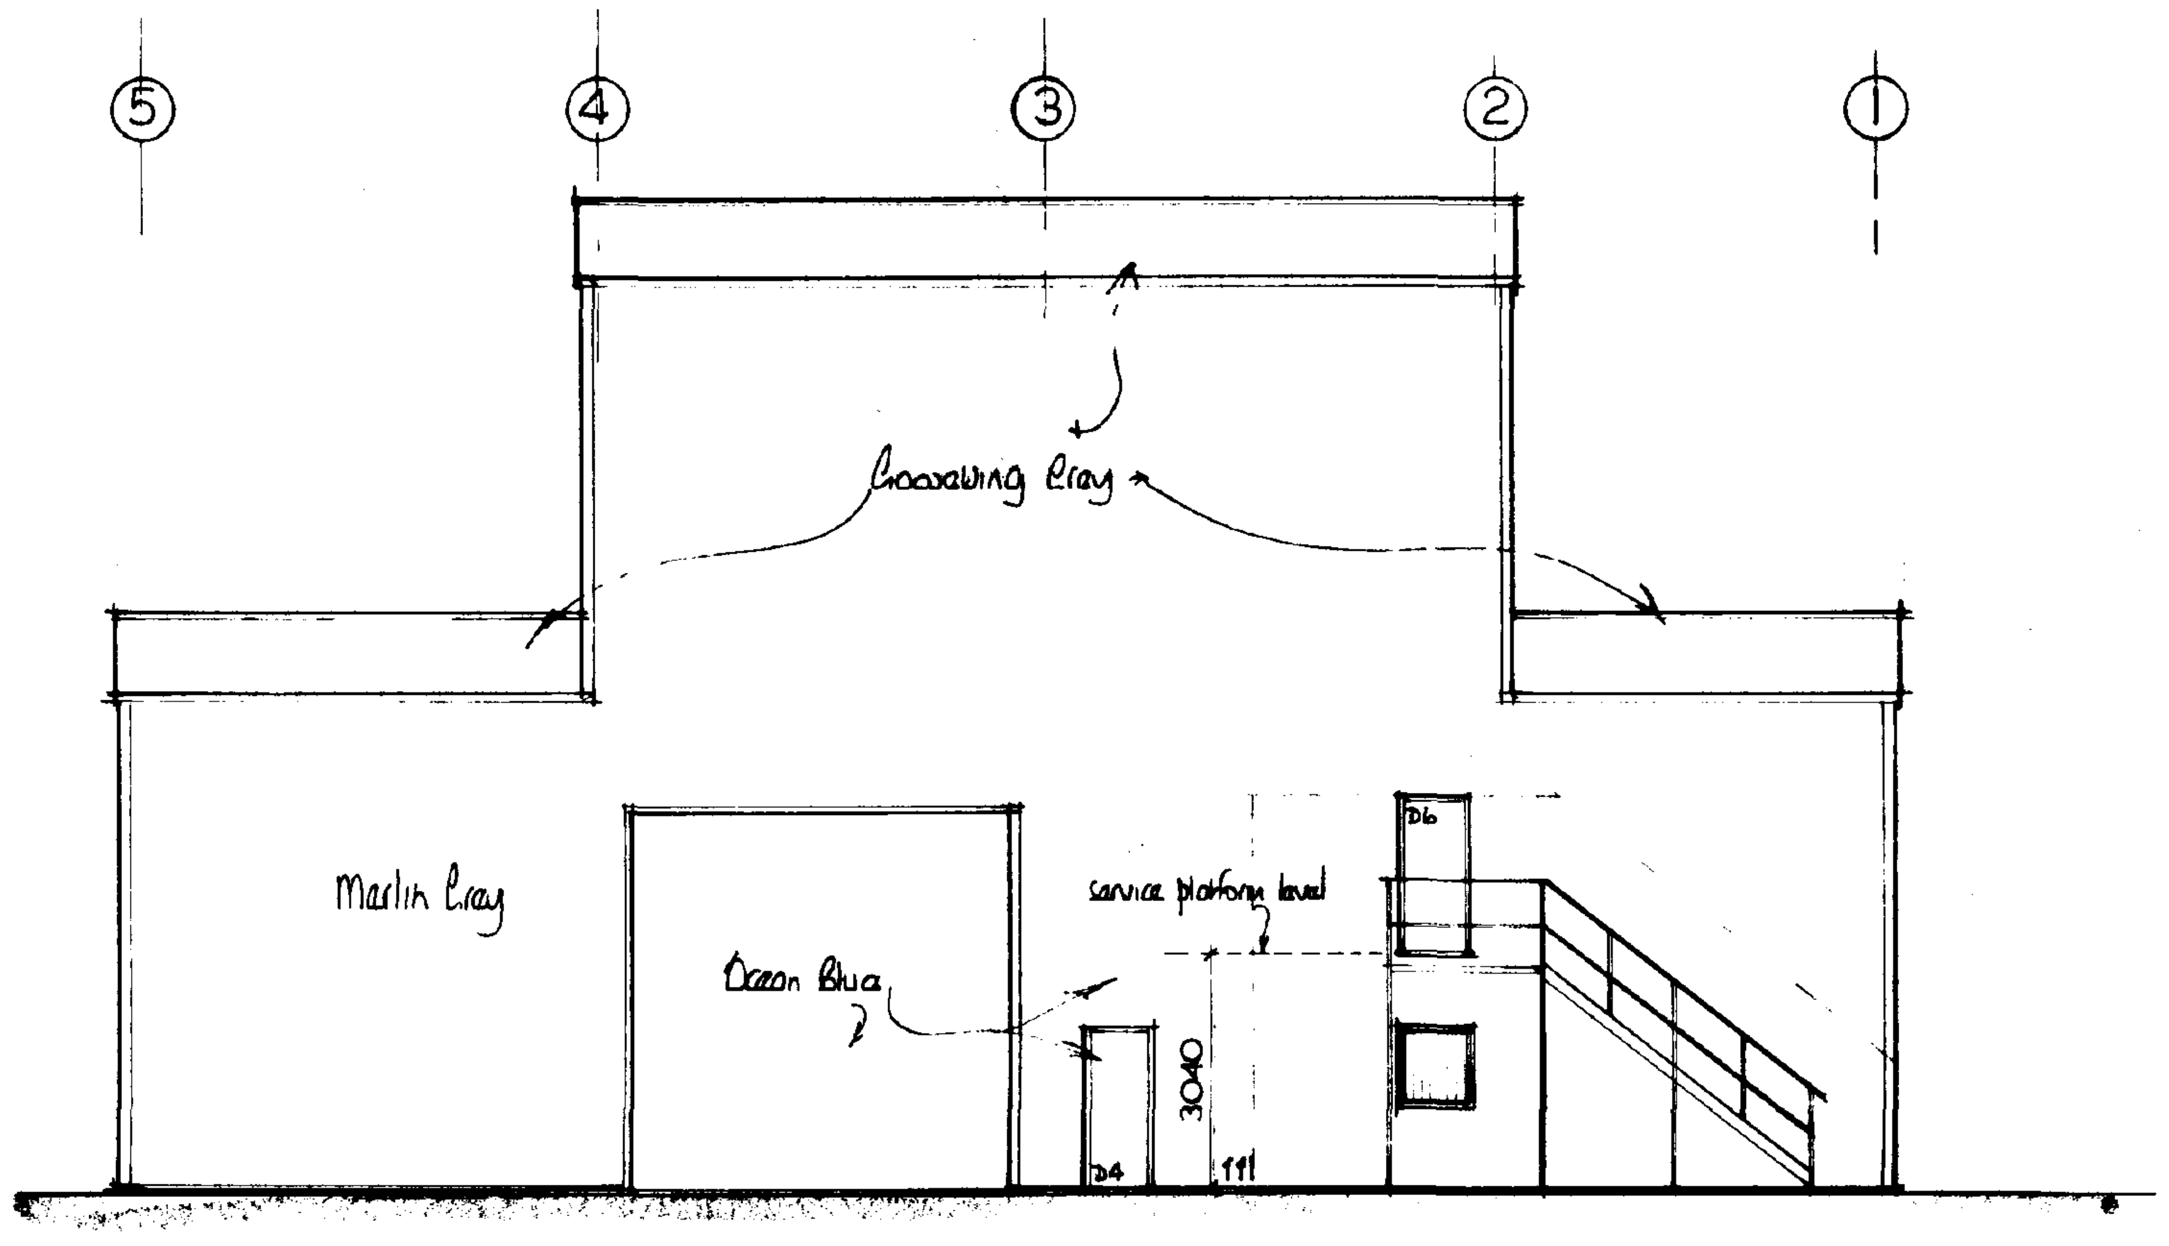

north

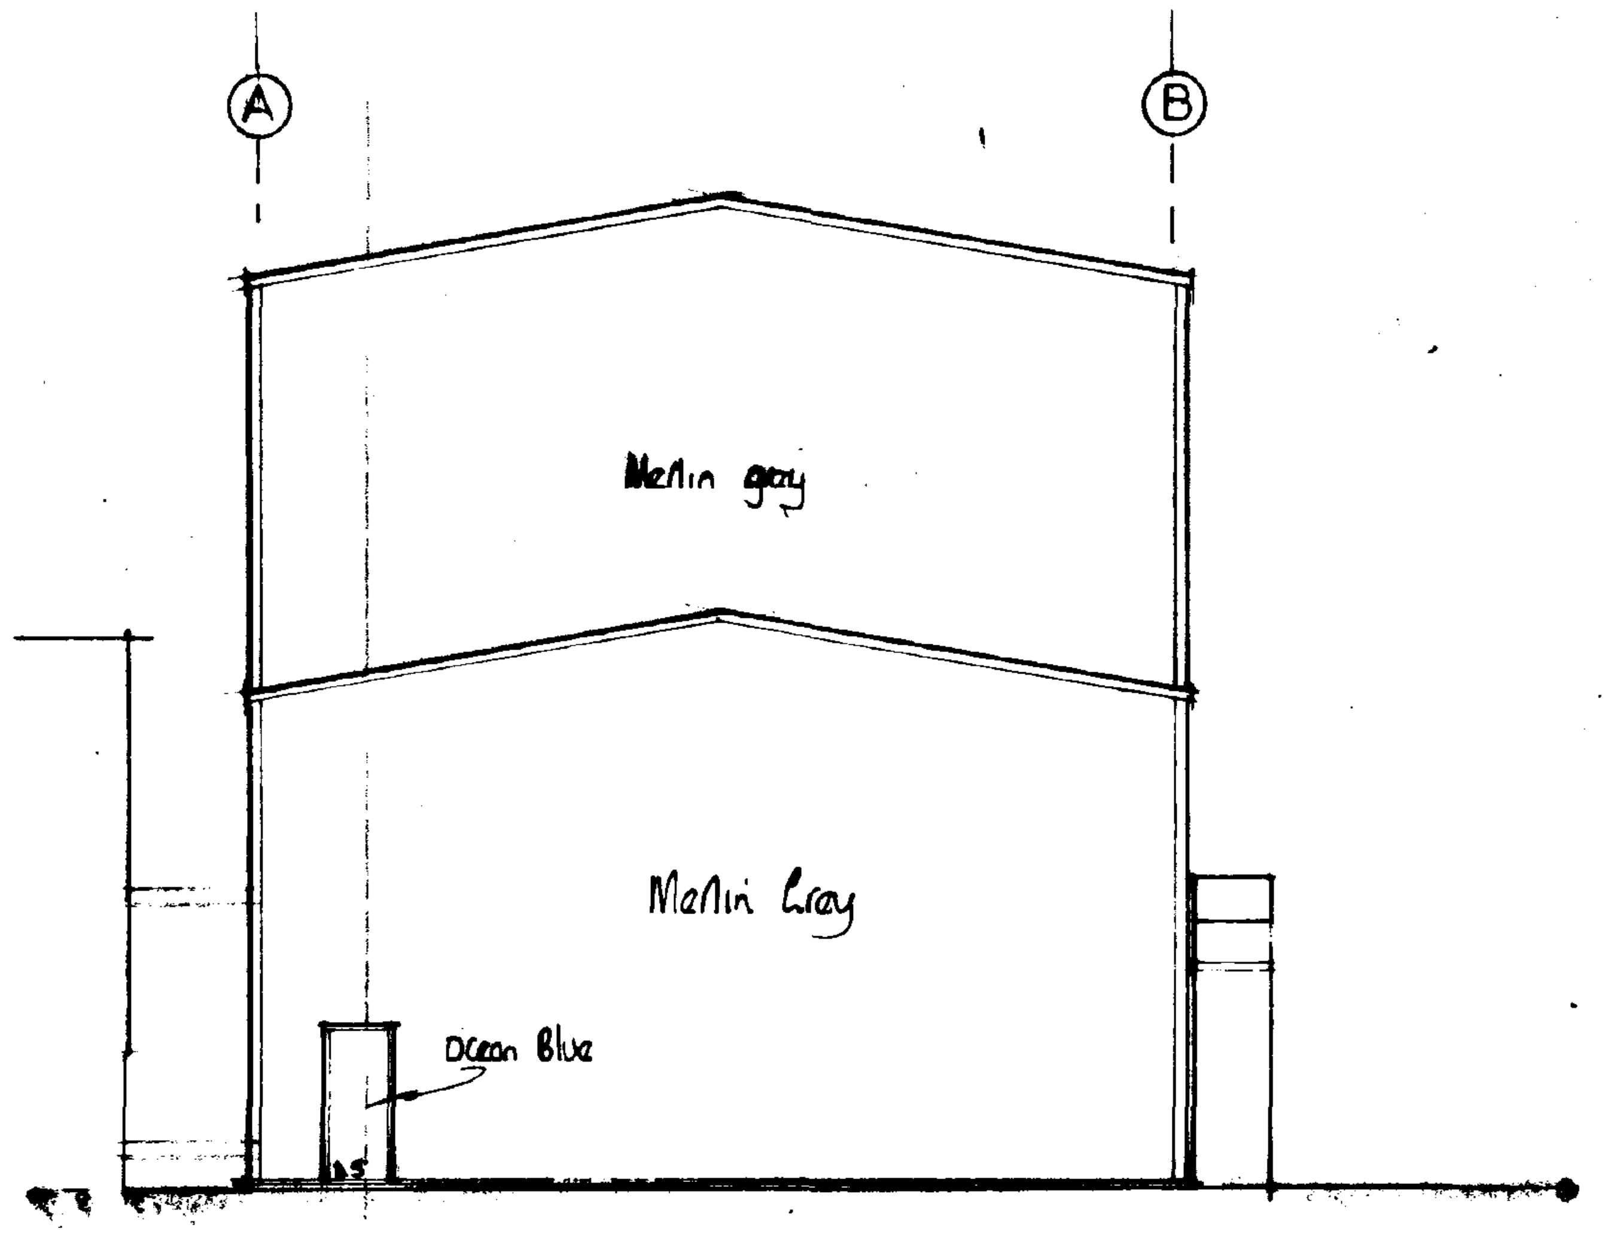

east

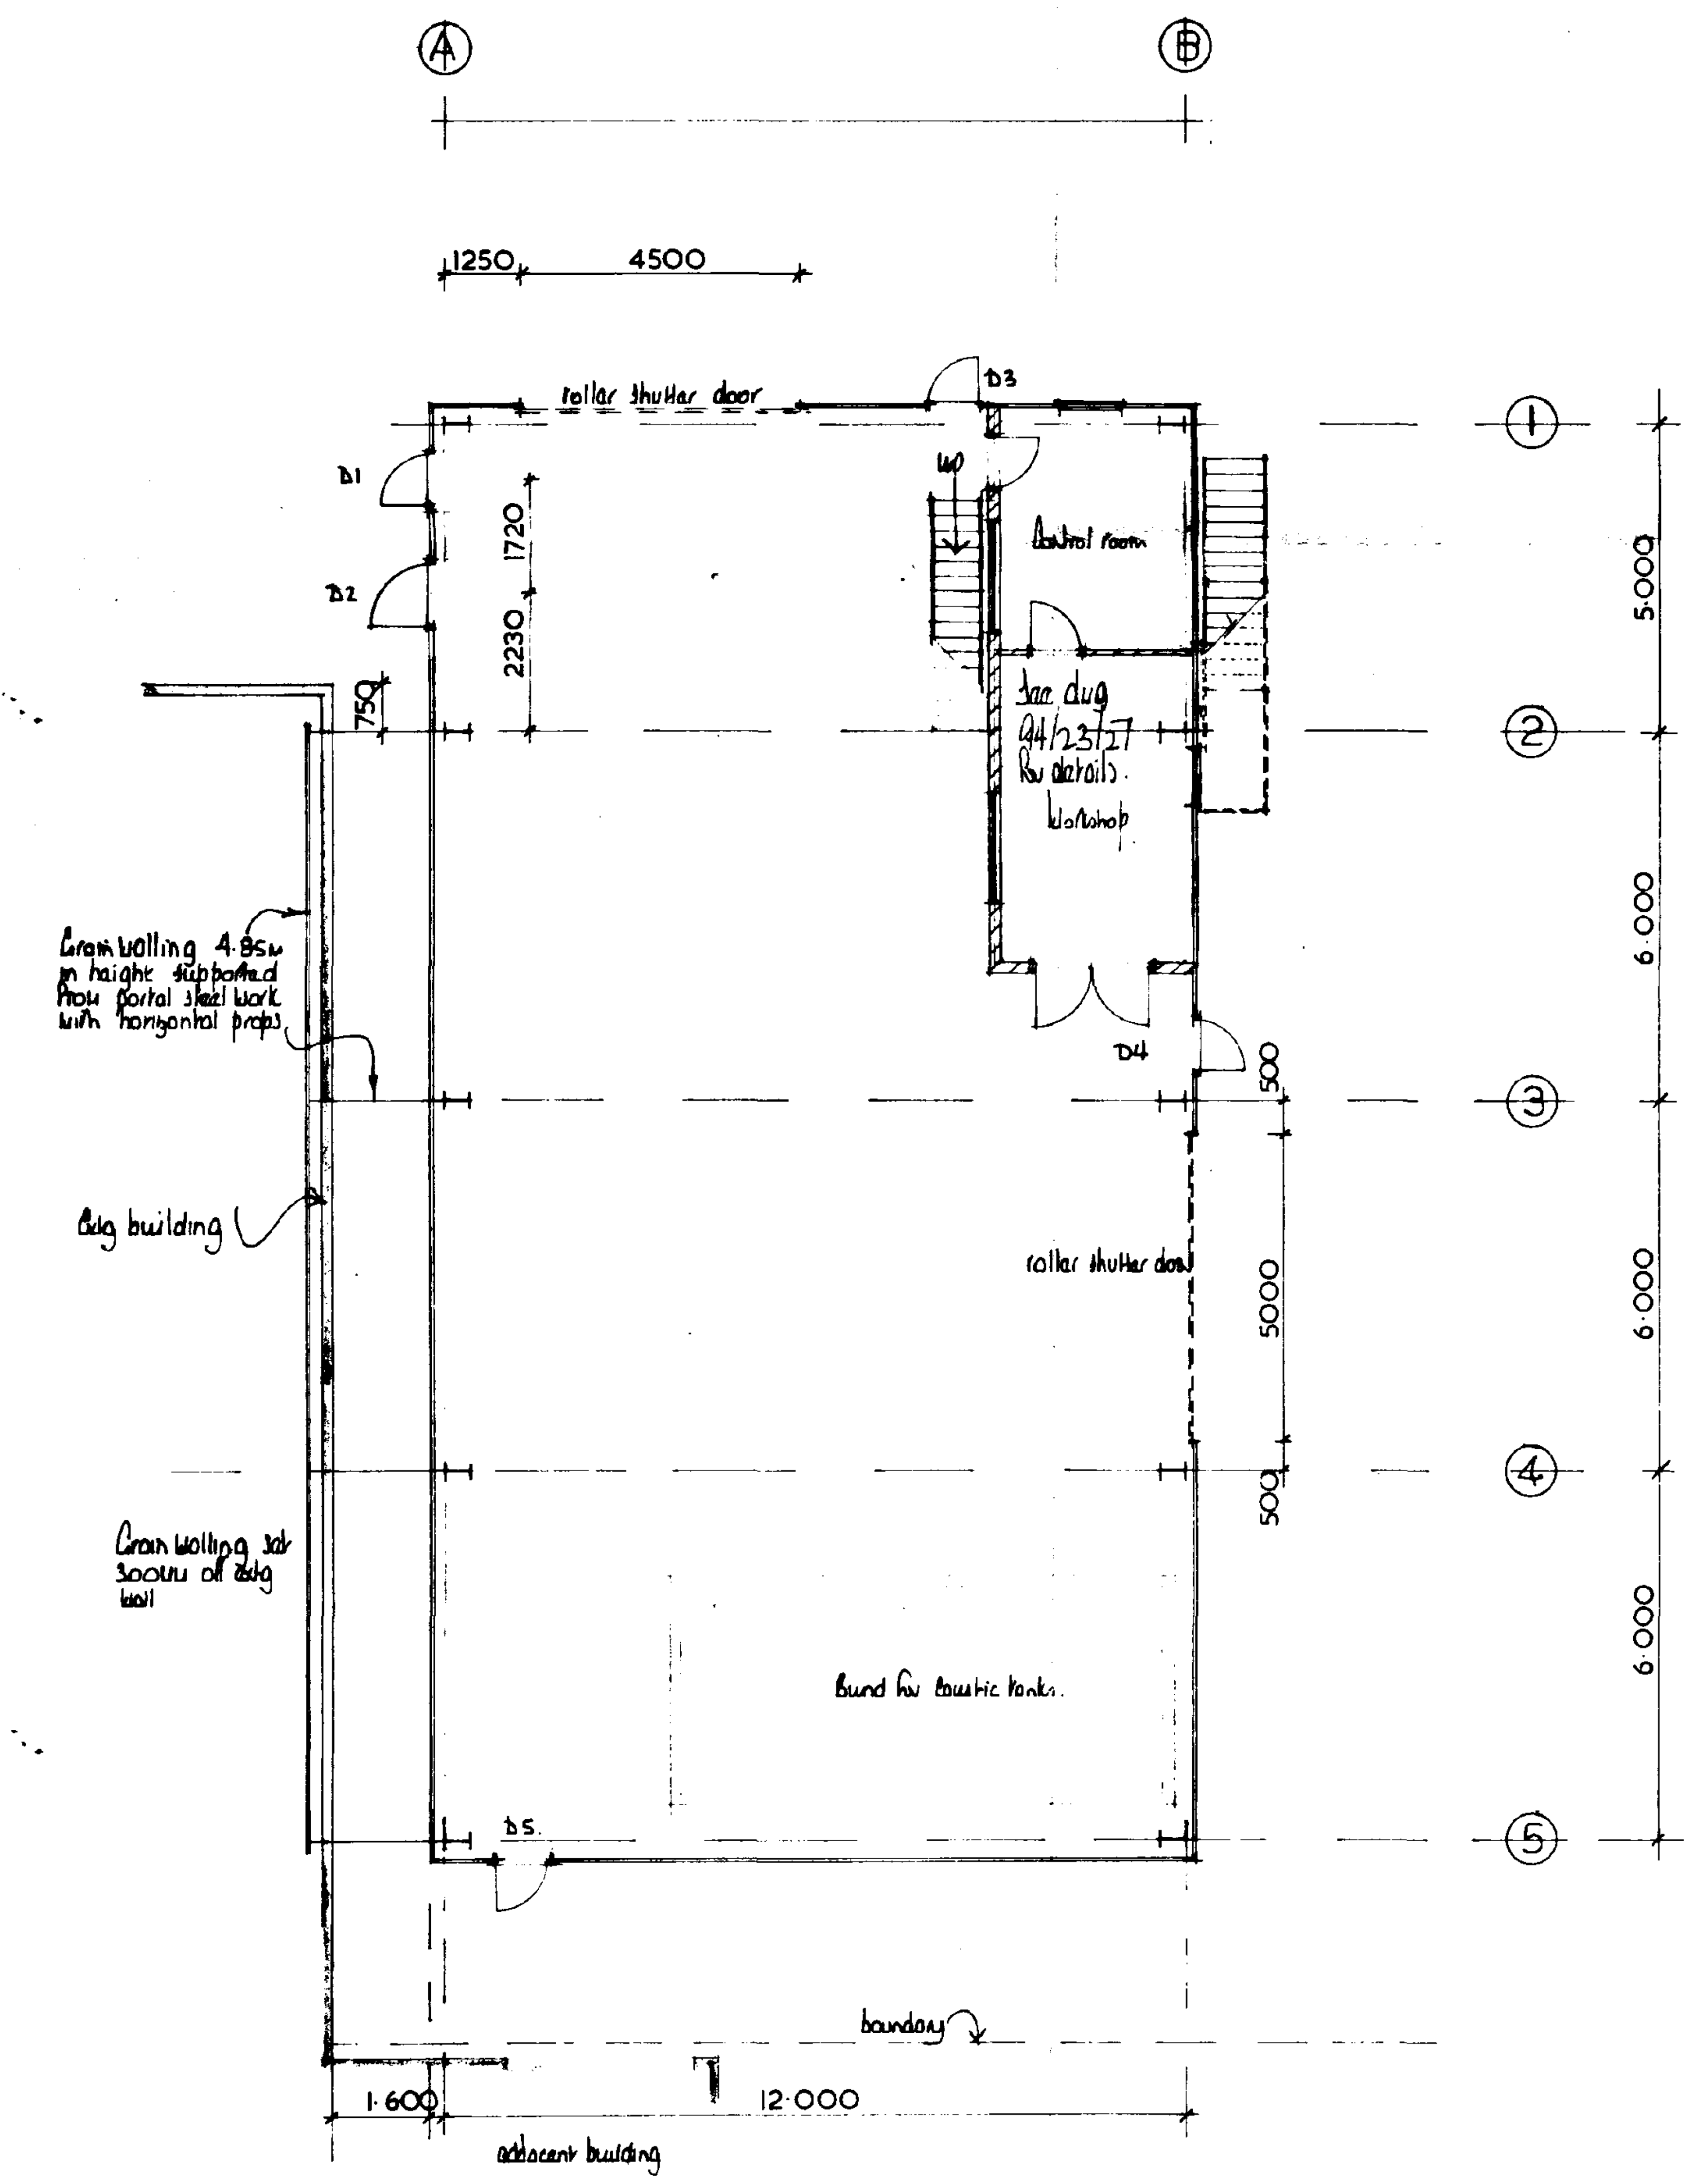

plan

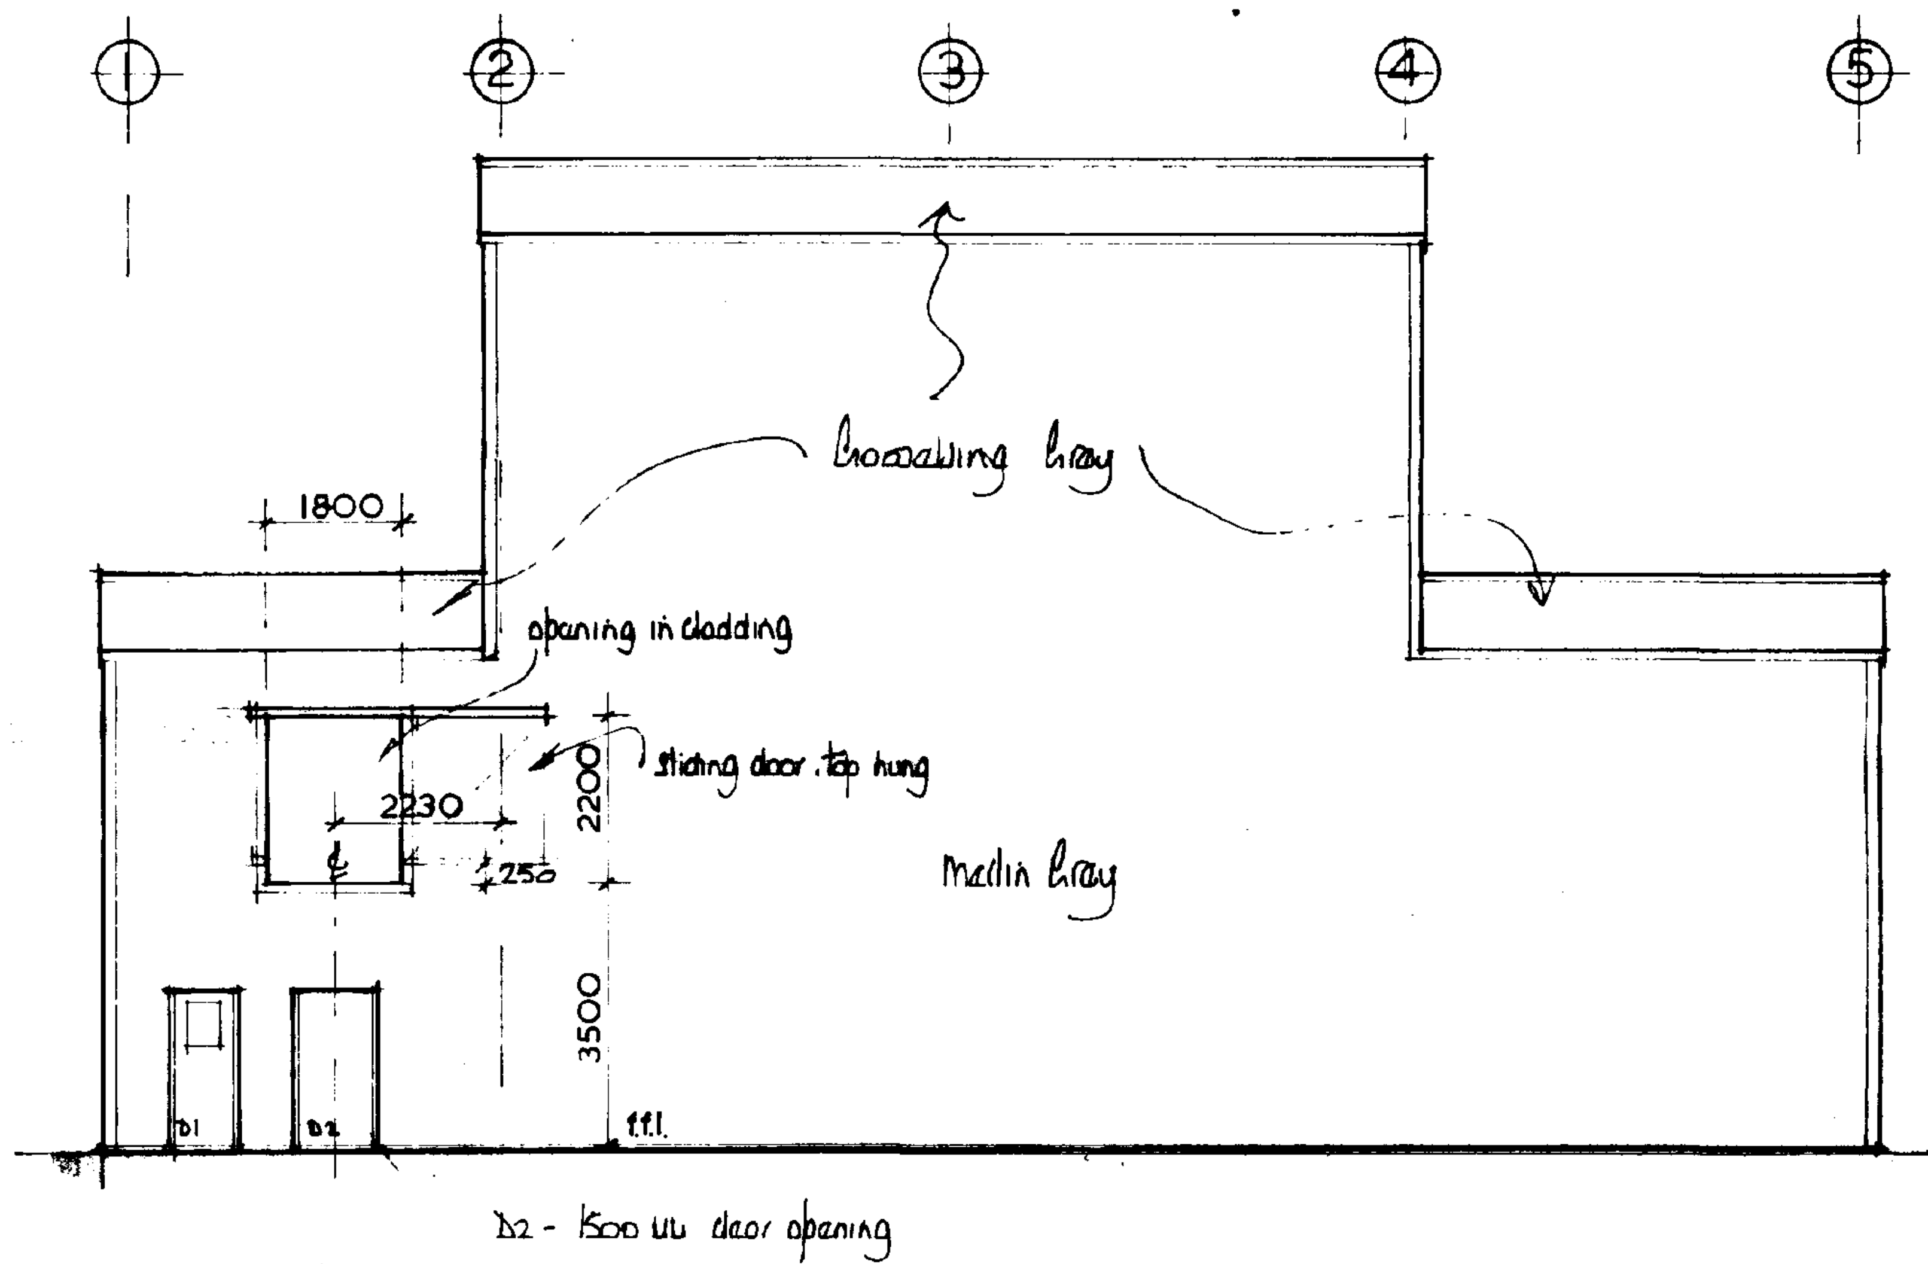

south

FOUNDATION/ FLOOR CONSTRUCTION.

Foundation to be of raft construction as spec'd by John Watson & Partners, structural engineers, and in accord with the current revision of their drawings Nos. 1872/6, /7, /8 and /9 and relevant bending schedule.
Finish to raft to be powerfloat.
1200g polythene damp proof membrane

Blinding and hardcore as spec'd by structural engineer.

STRUCTURAL STEELWORK

To be deisgned, manufactured and erected in strict accordance with structural engineers calculations and specification.

CLADDING

Roof and Walls
To be plastisol coated metal cladding on galv cold rolled section purlins and cladding rails.
75mm Alpha Rockwool grade 505
Inner lining sheet, secured to inner face of cladding rails/purlins
The junction between the roof and wall cladding to be accoustically sealed.

Rooflights - twin skin - to a max 20% of roof area and to have a BA,BB or BC designation externally with a Class 1 surface spread of flame rating internally.

150mm diam UPVC gutters to fall to 150mm diam downpipes

DRAINAGE

Surface
Excavate for and lay in where indicated 150mm diam. flexible jointed UPVC drains on 100mm pea gravel bed from 150mm diam. upturned bend at base of downpipe to surface water system.

SOUTH [illegible] DC
HOUSING [illegible] PLANNING
14 AUG 1995
Ref: 1163/94

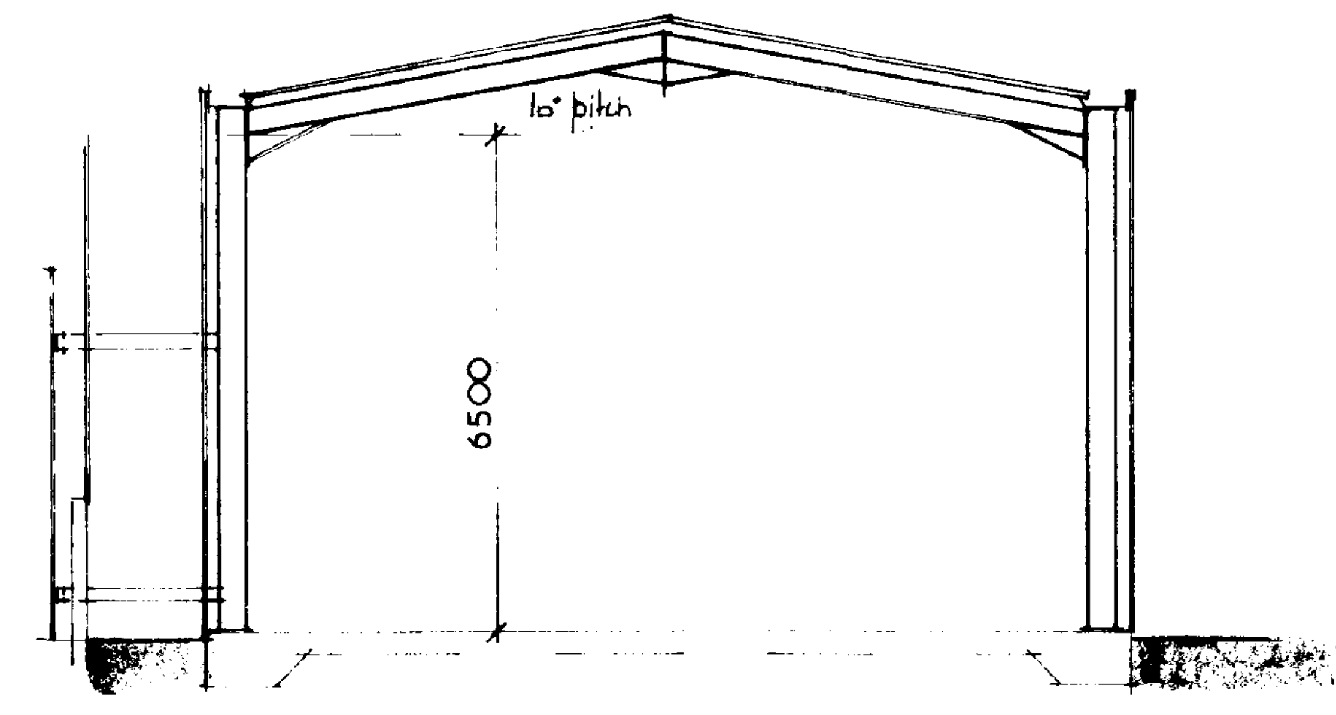

grid line 1

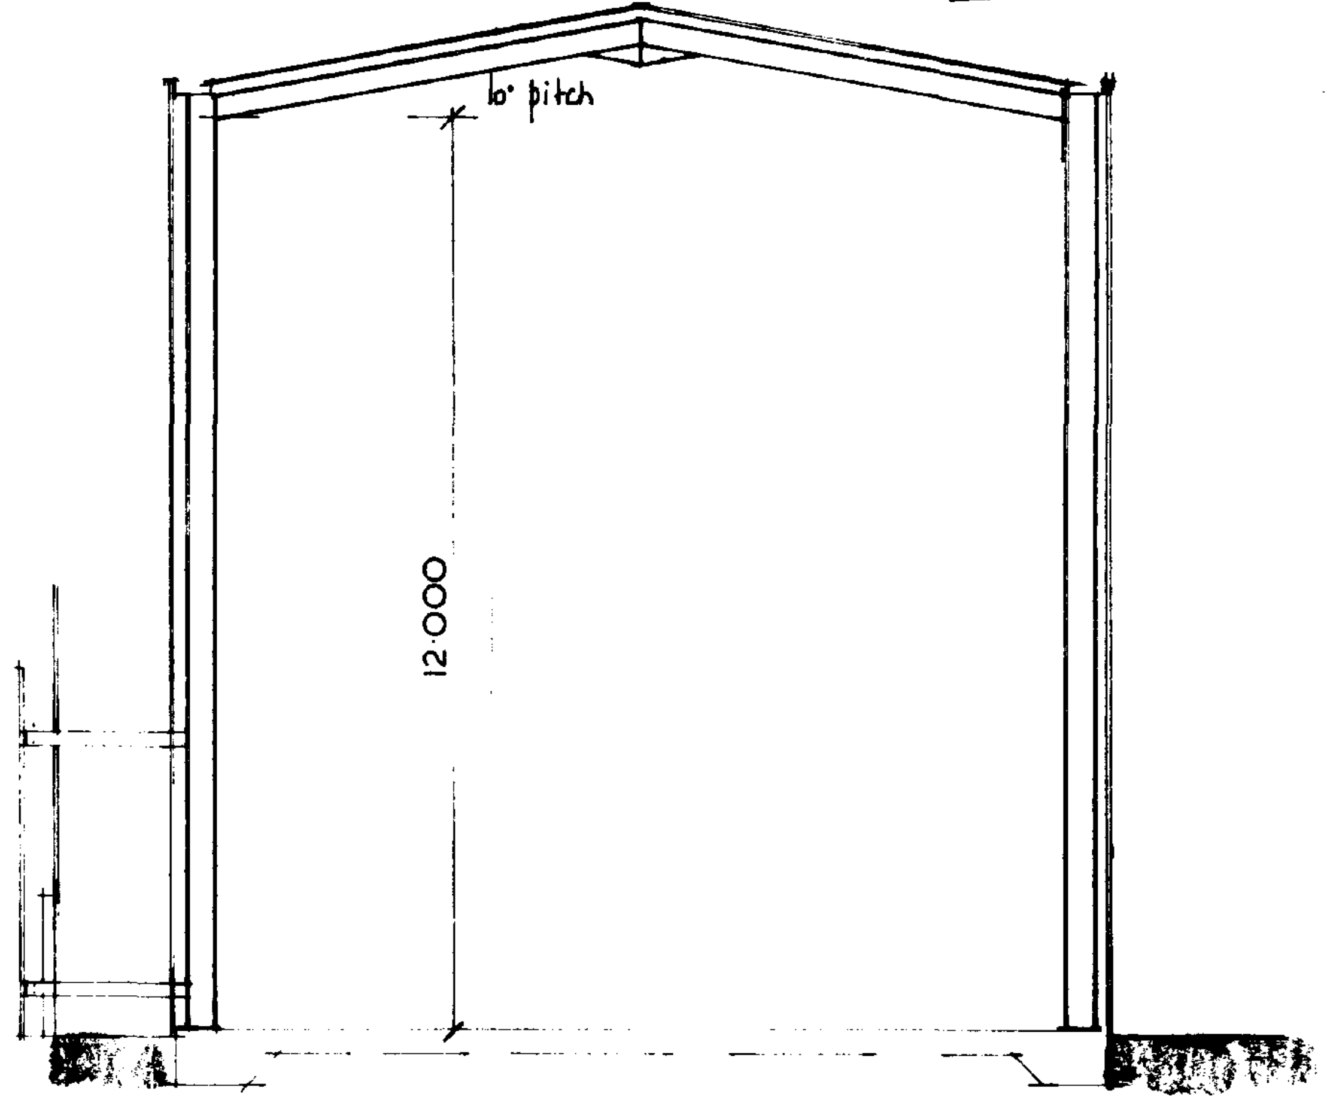

grid line 3

AMENDED PLAN
Ref. A2

	Date	Revisions
C.	14:8:95	All vertical cladding - Merlin grey
		Staircase to level 1 added Bund added for caustic tanks
B		Window position amended (north elev) Control room/workshop etc added
A	April 30'95	Eaves ht increased 0.5m. Sliding door added

East
Midlands
Design
Associates

"Willow Lodge",
Horseshoe Road,
Spalding,
Lincs. PE11 3JA
Tel: Spalding (0775) 767968

Client
Gutteridge Services Ltd

Job Title
Proposed Straw Plant
Surfleet Bank
Spalding.

Drawing Title
Plan. Section. Elevations of Building to House Straw Processing Plant

Scale 1:100

Date April 95
Drawn by

Drg. No. 94/23/25
Rev C

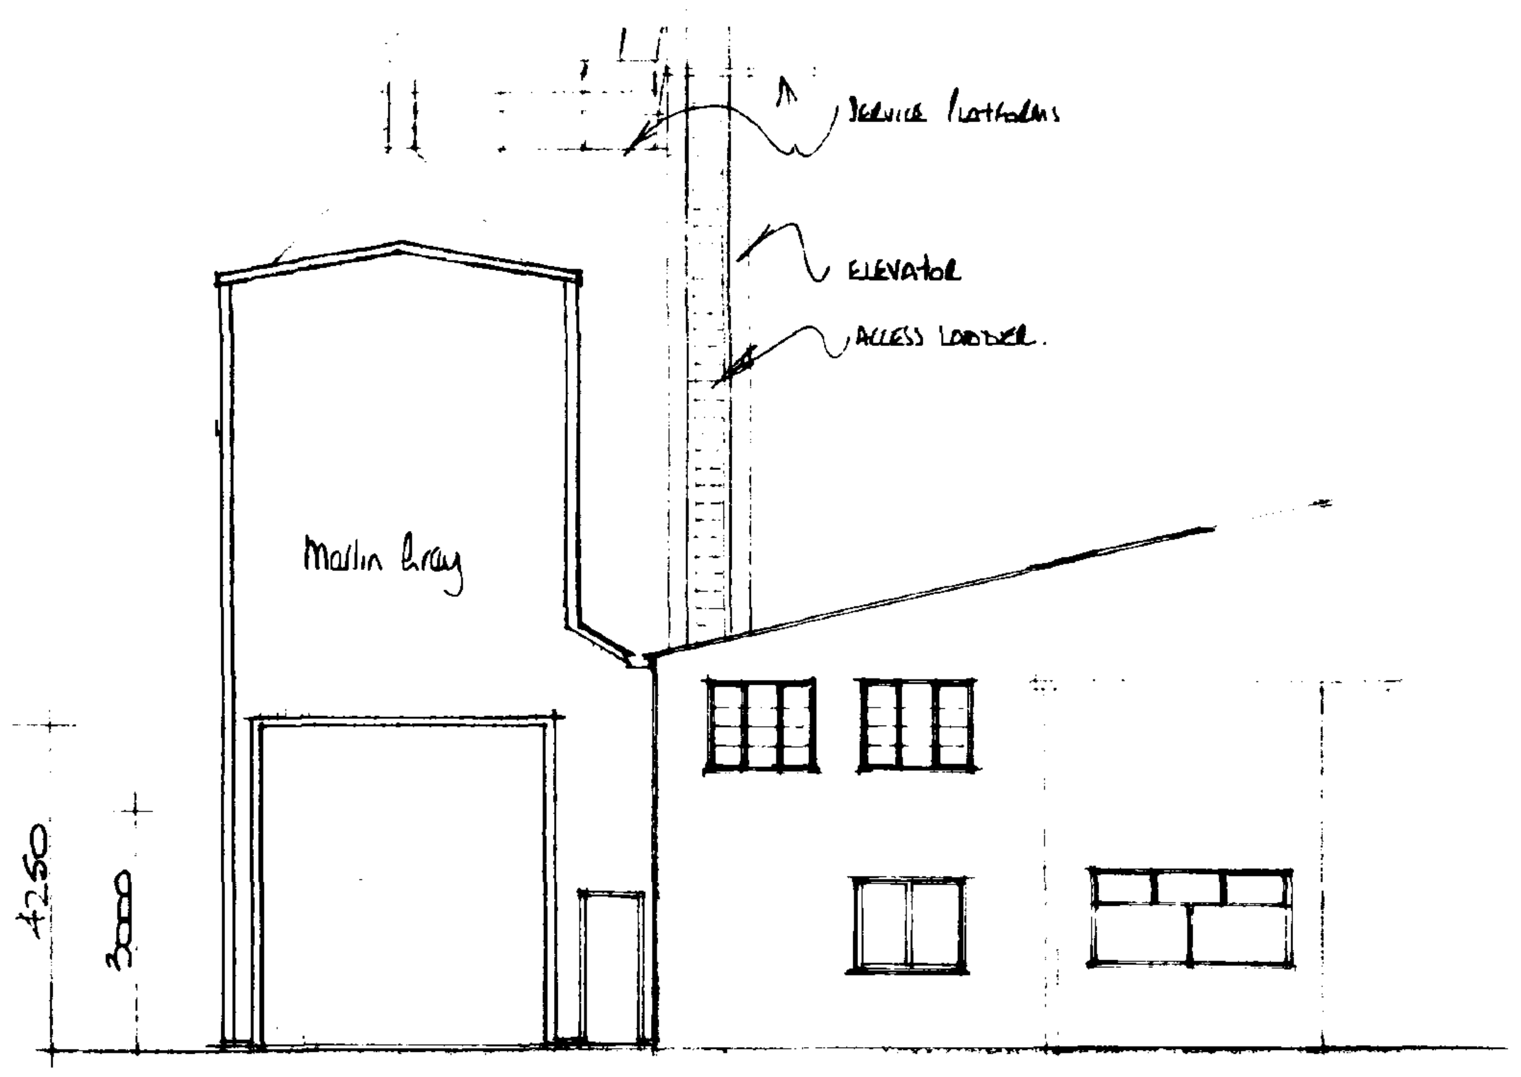

south

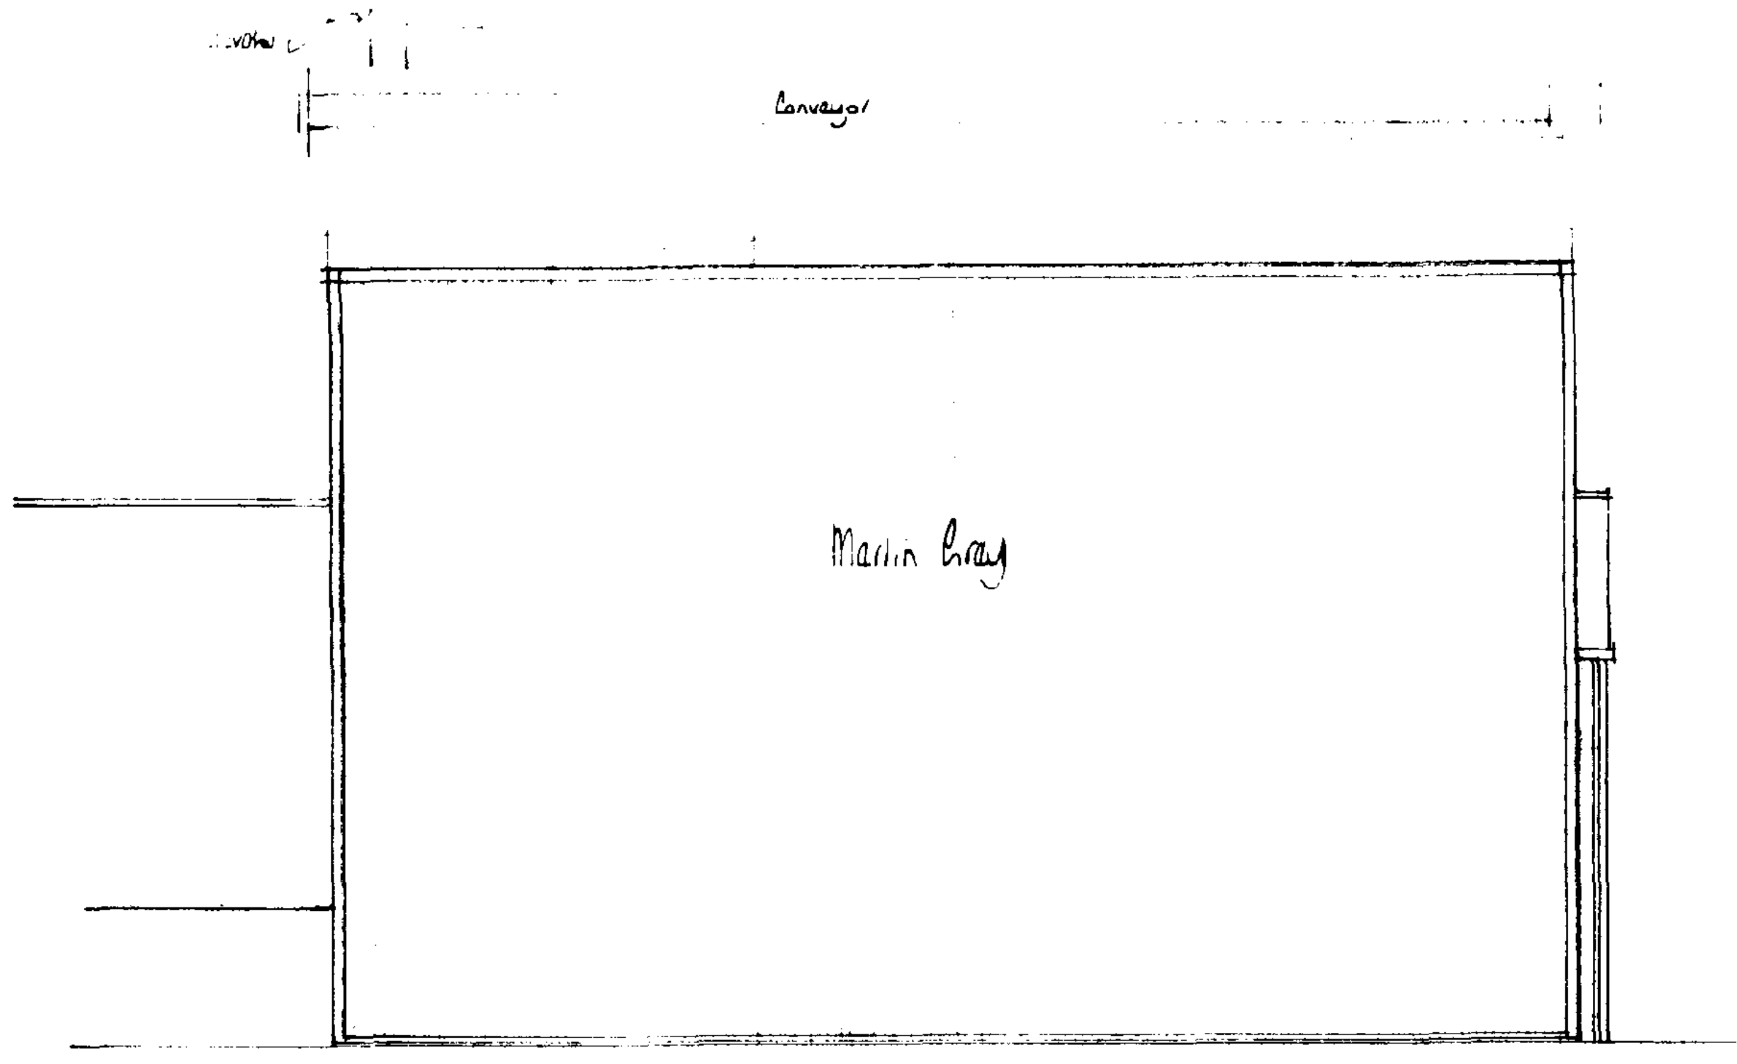

west

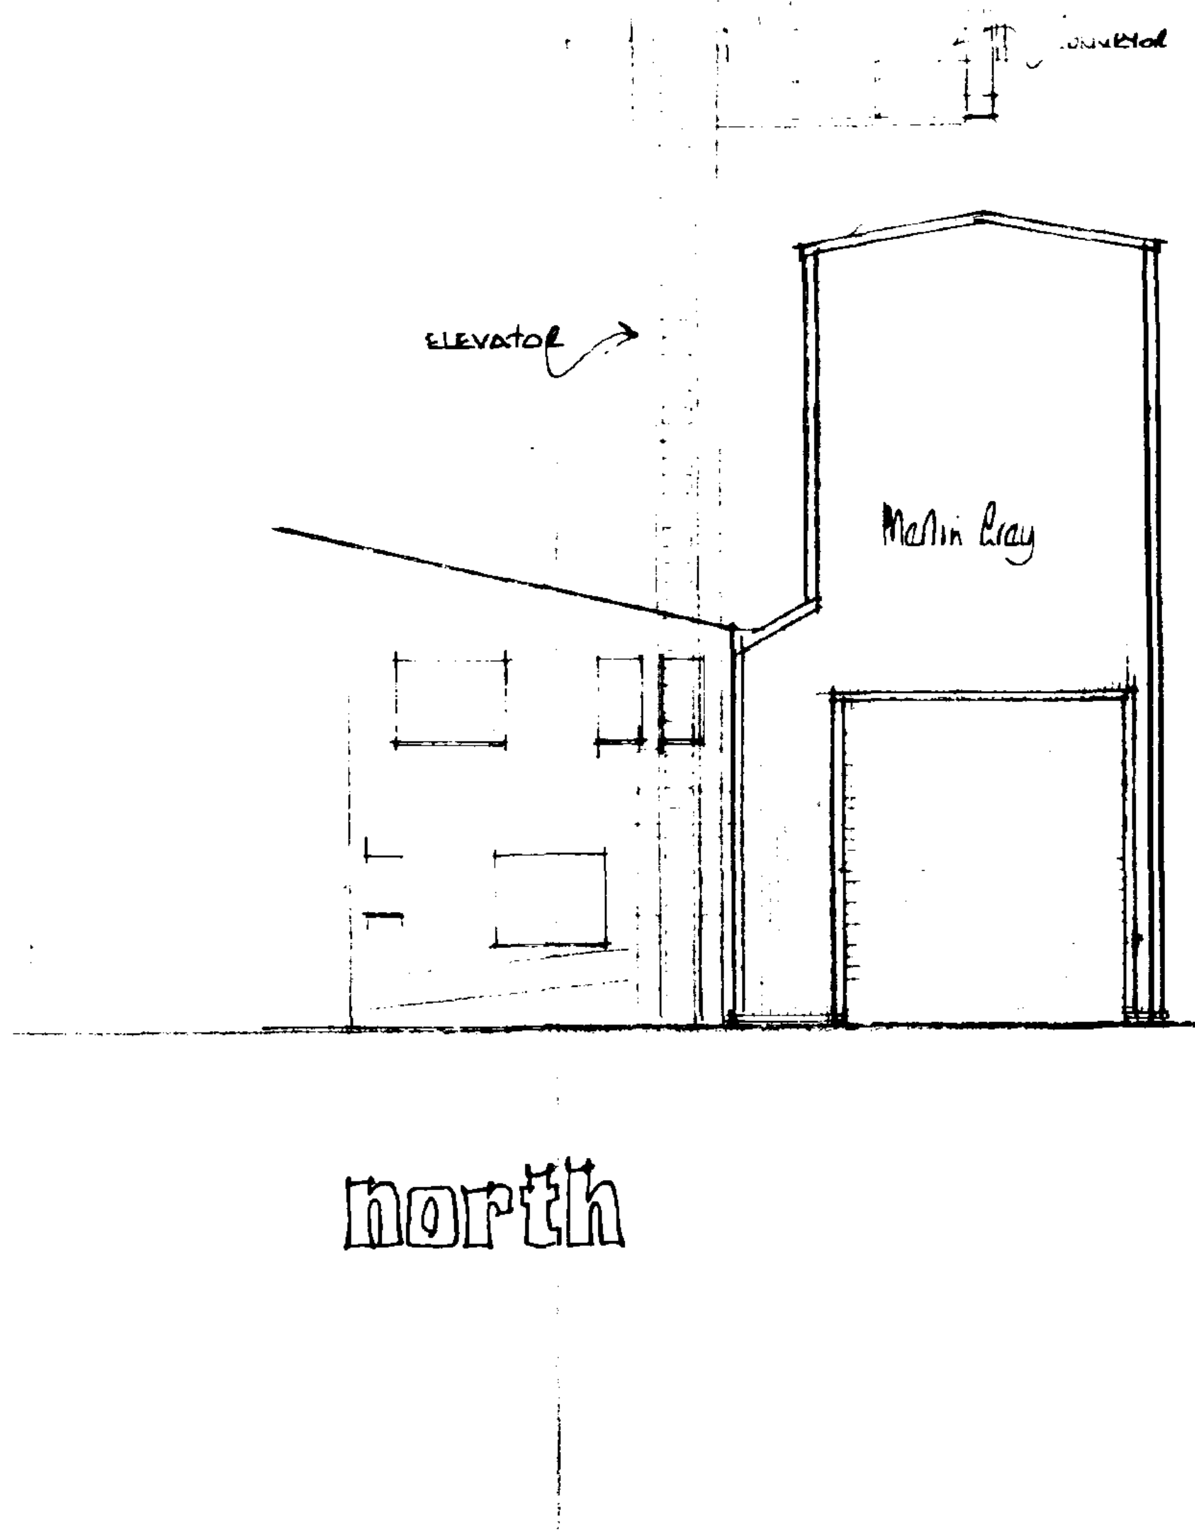

north

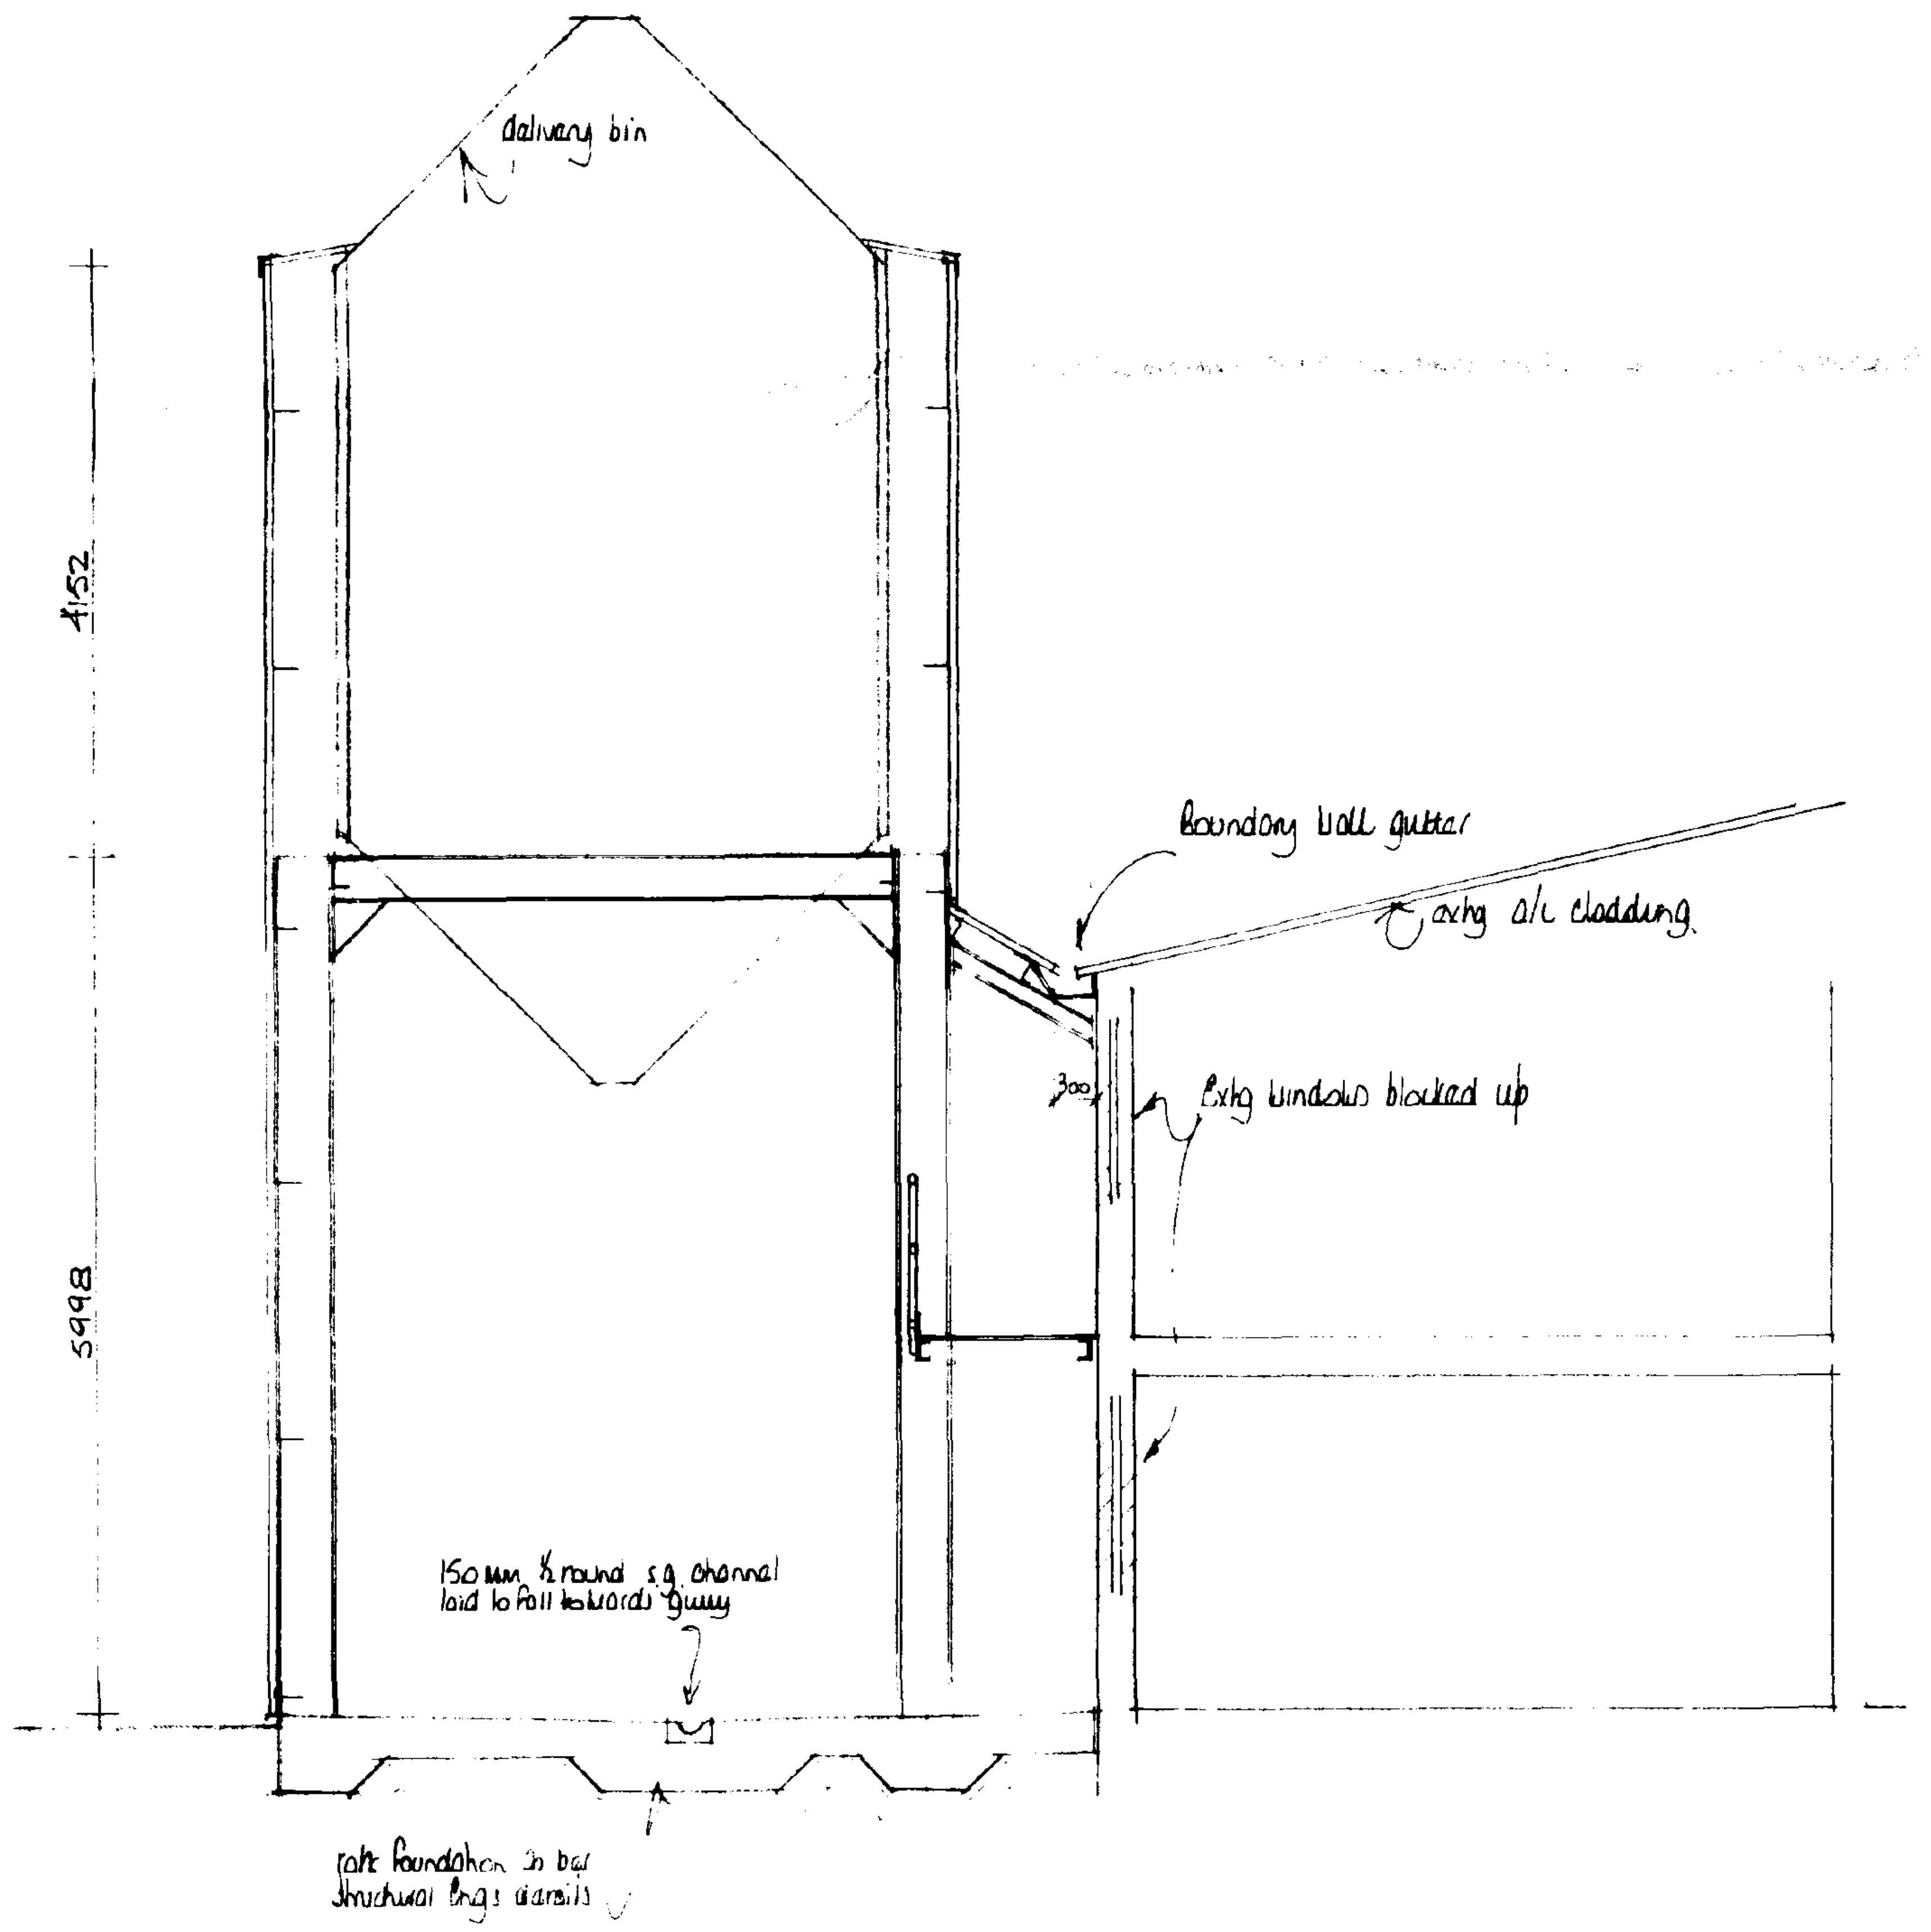
delivery bin
4152
5998
Boundary wall gutter
exhg a/c cladding
300
Exhg windows blocked up
150mm ½ round s.g. channel laid to fall towards gully
raft foundation to be structural engs details

section a – a

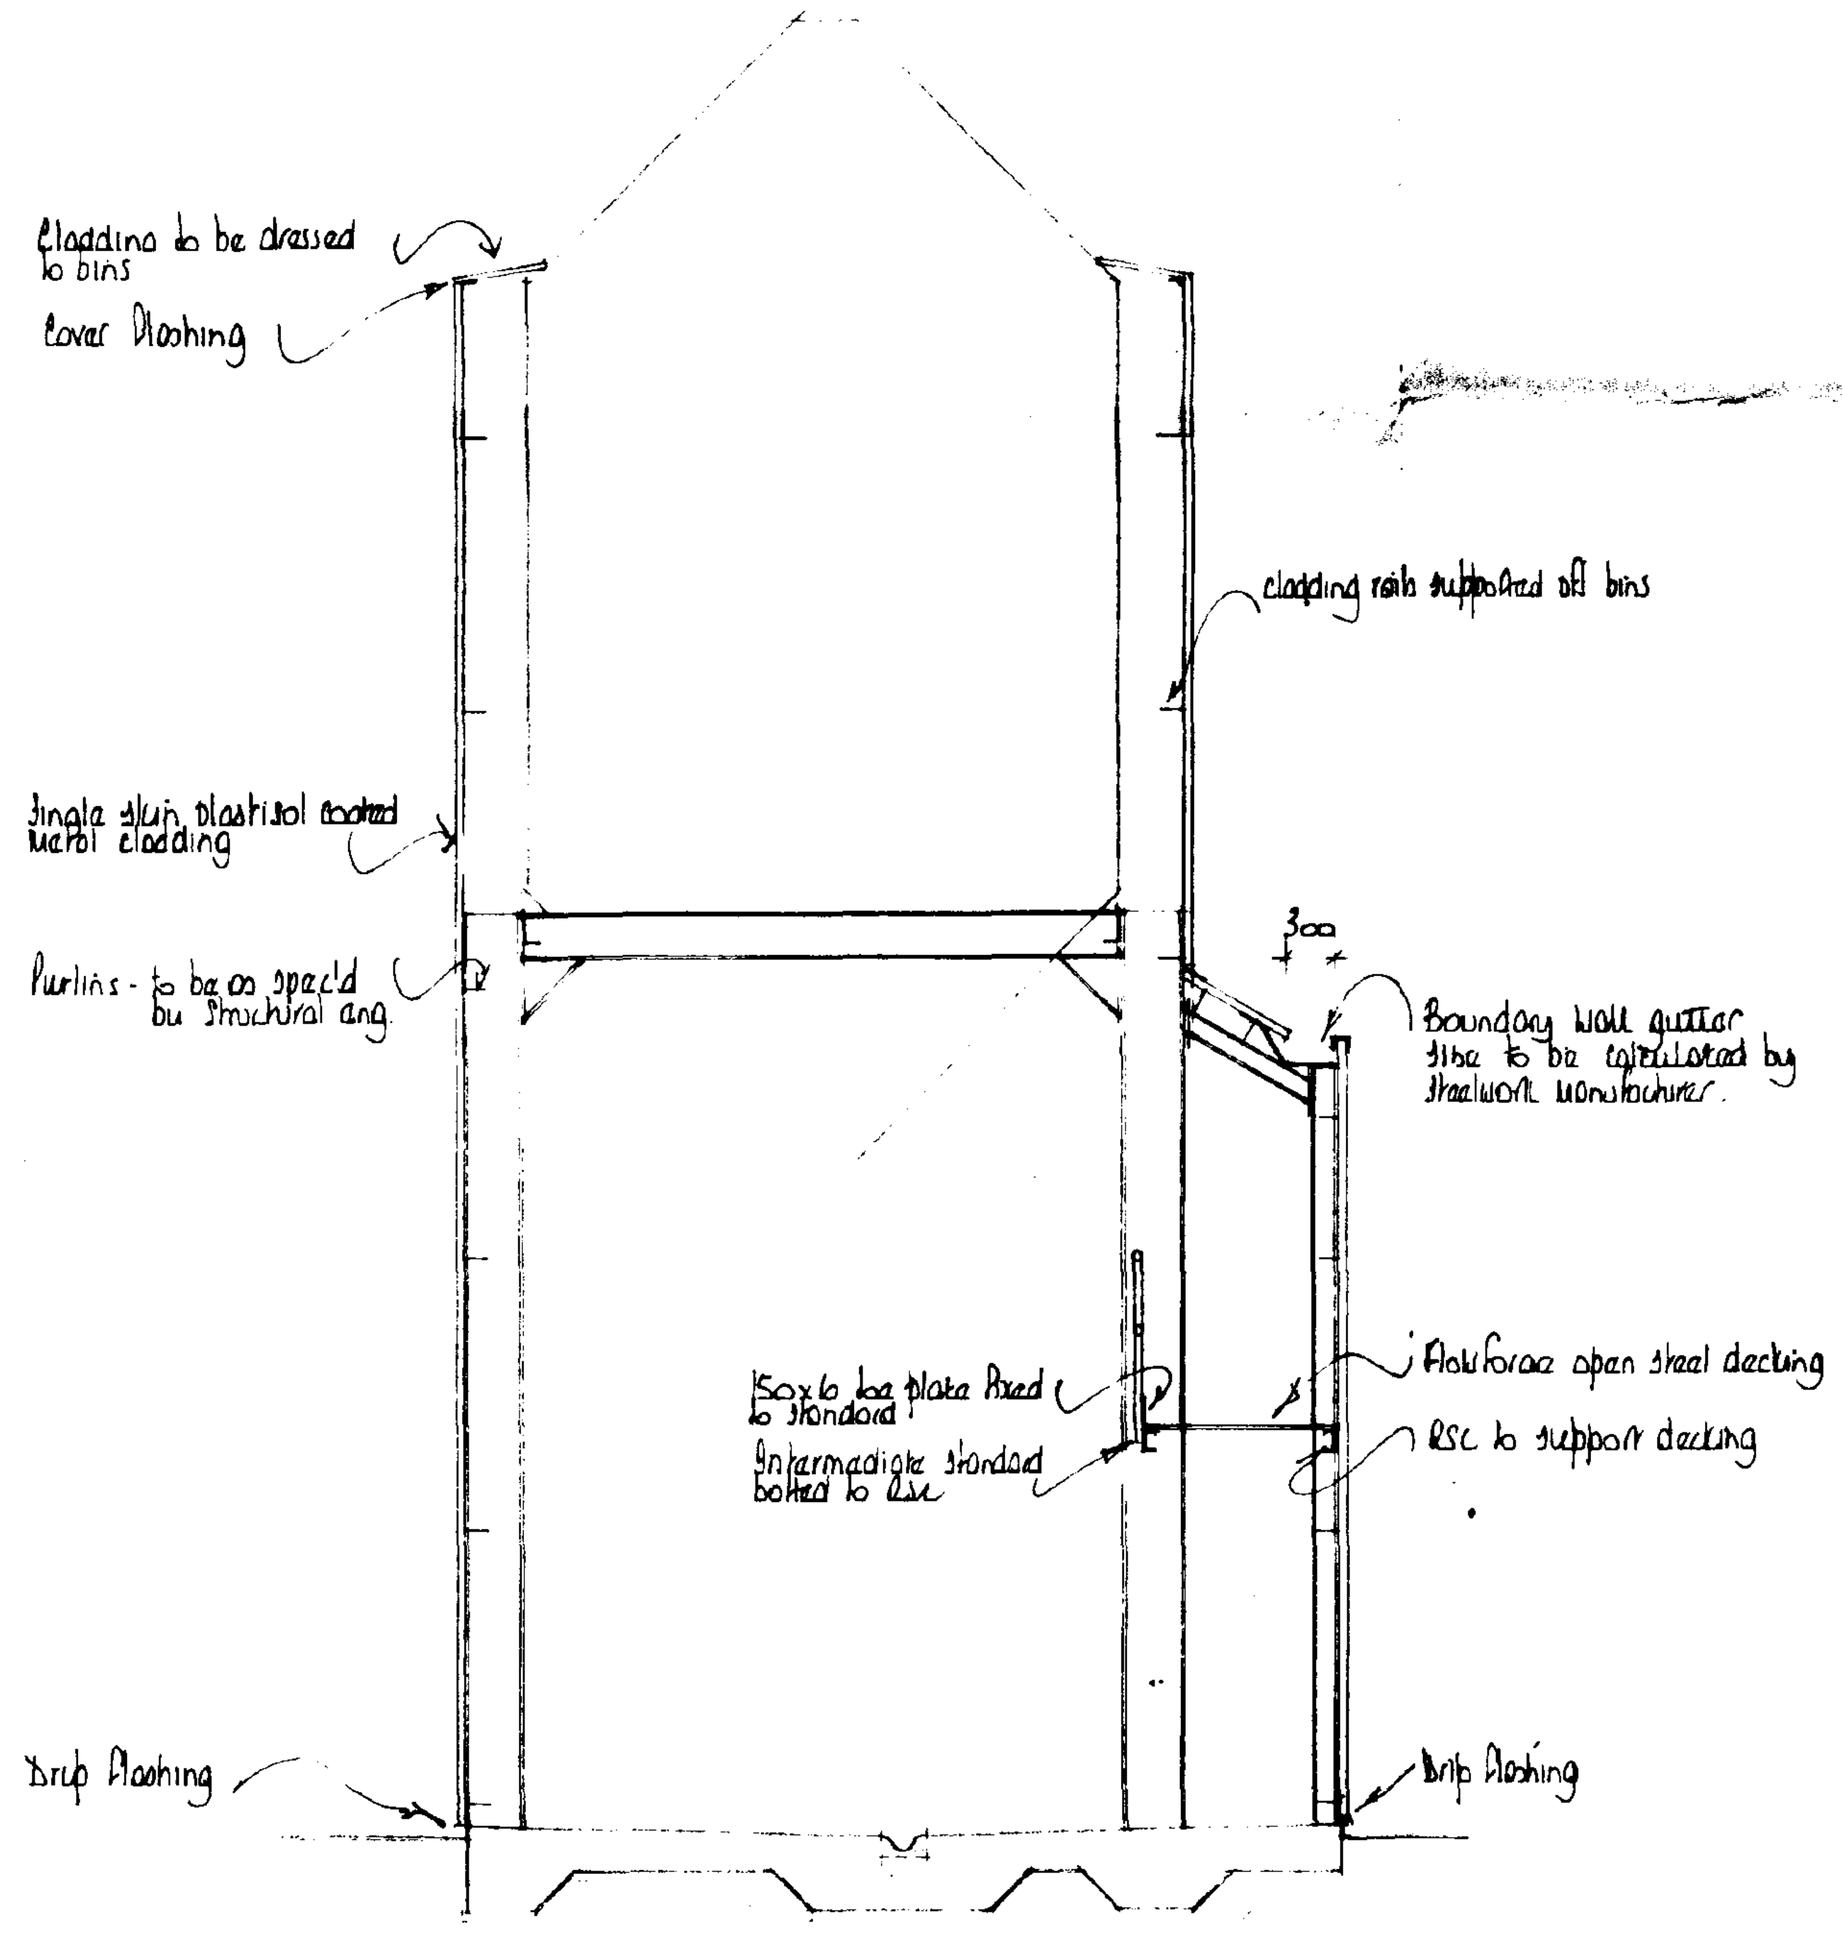
Cladding to be dressed to bins
Cover Flashing
cladding rails supported off bins
Single skin plastisol coated metal cladding
Purlins - to be as spec'd by Structural eng
300
Boundary wall gutter size to be calculated by steelwork manufacturer.
Flowforce open steel decking
RSC to support decking
150x10 base plate fixed to standard
Intermediate standard bolted to RSC
Drip flashing
Drip flashing

b – b

	Date	Revisions
C	25/04/95	Elevators/conveyors added
B	Apr 95	Column nos reduced Roll Bound added
A	Mar 95	Amended to Structural dwgs.

© copyright

East
Midlands
Design
Associates

"Willow Lodge",
Horseshoe Road,
Spalding,
Lincs. PE11 3JA
Tel: Spalding (0775) 767968

Client
GUTTRIDGE SERVICES LTD

Job title
PROPOSED STRAW PLANT
SURFLEET BANK
SPALDING.

AMENDED PLAN
Ref. A11

Drawing title
DELIVERY BINS
SECTIONS & ELEVATIONS

Scale 1:50, 1:100

Date Feb 95

Drawn by

Drg No 94/23/11

Rev

SOUTH HOLLAND DC
HOUSING & PLANNING
15 MAY 1995
Ref: 1163/94

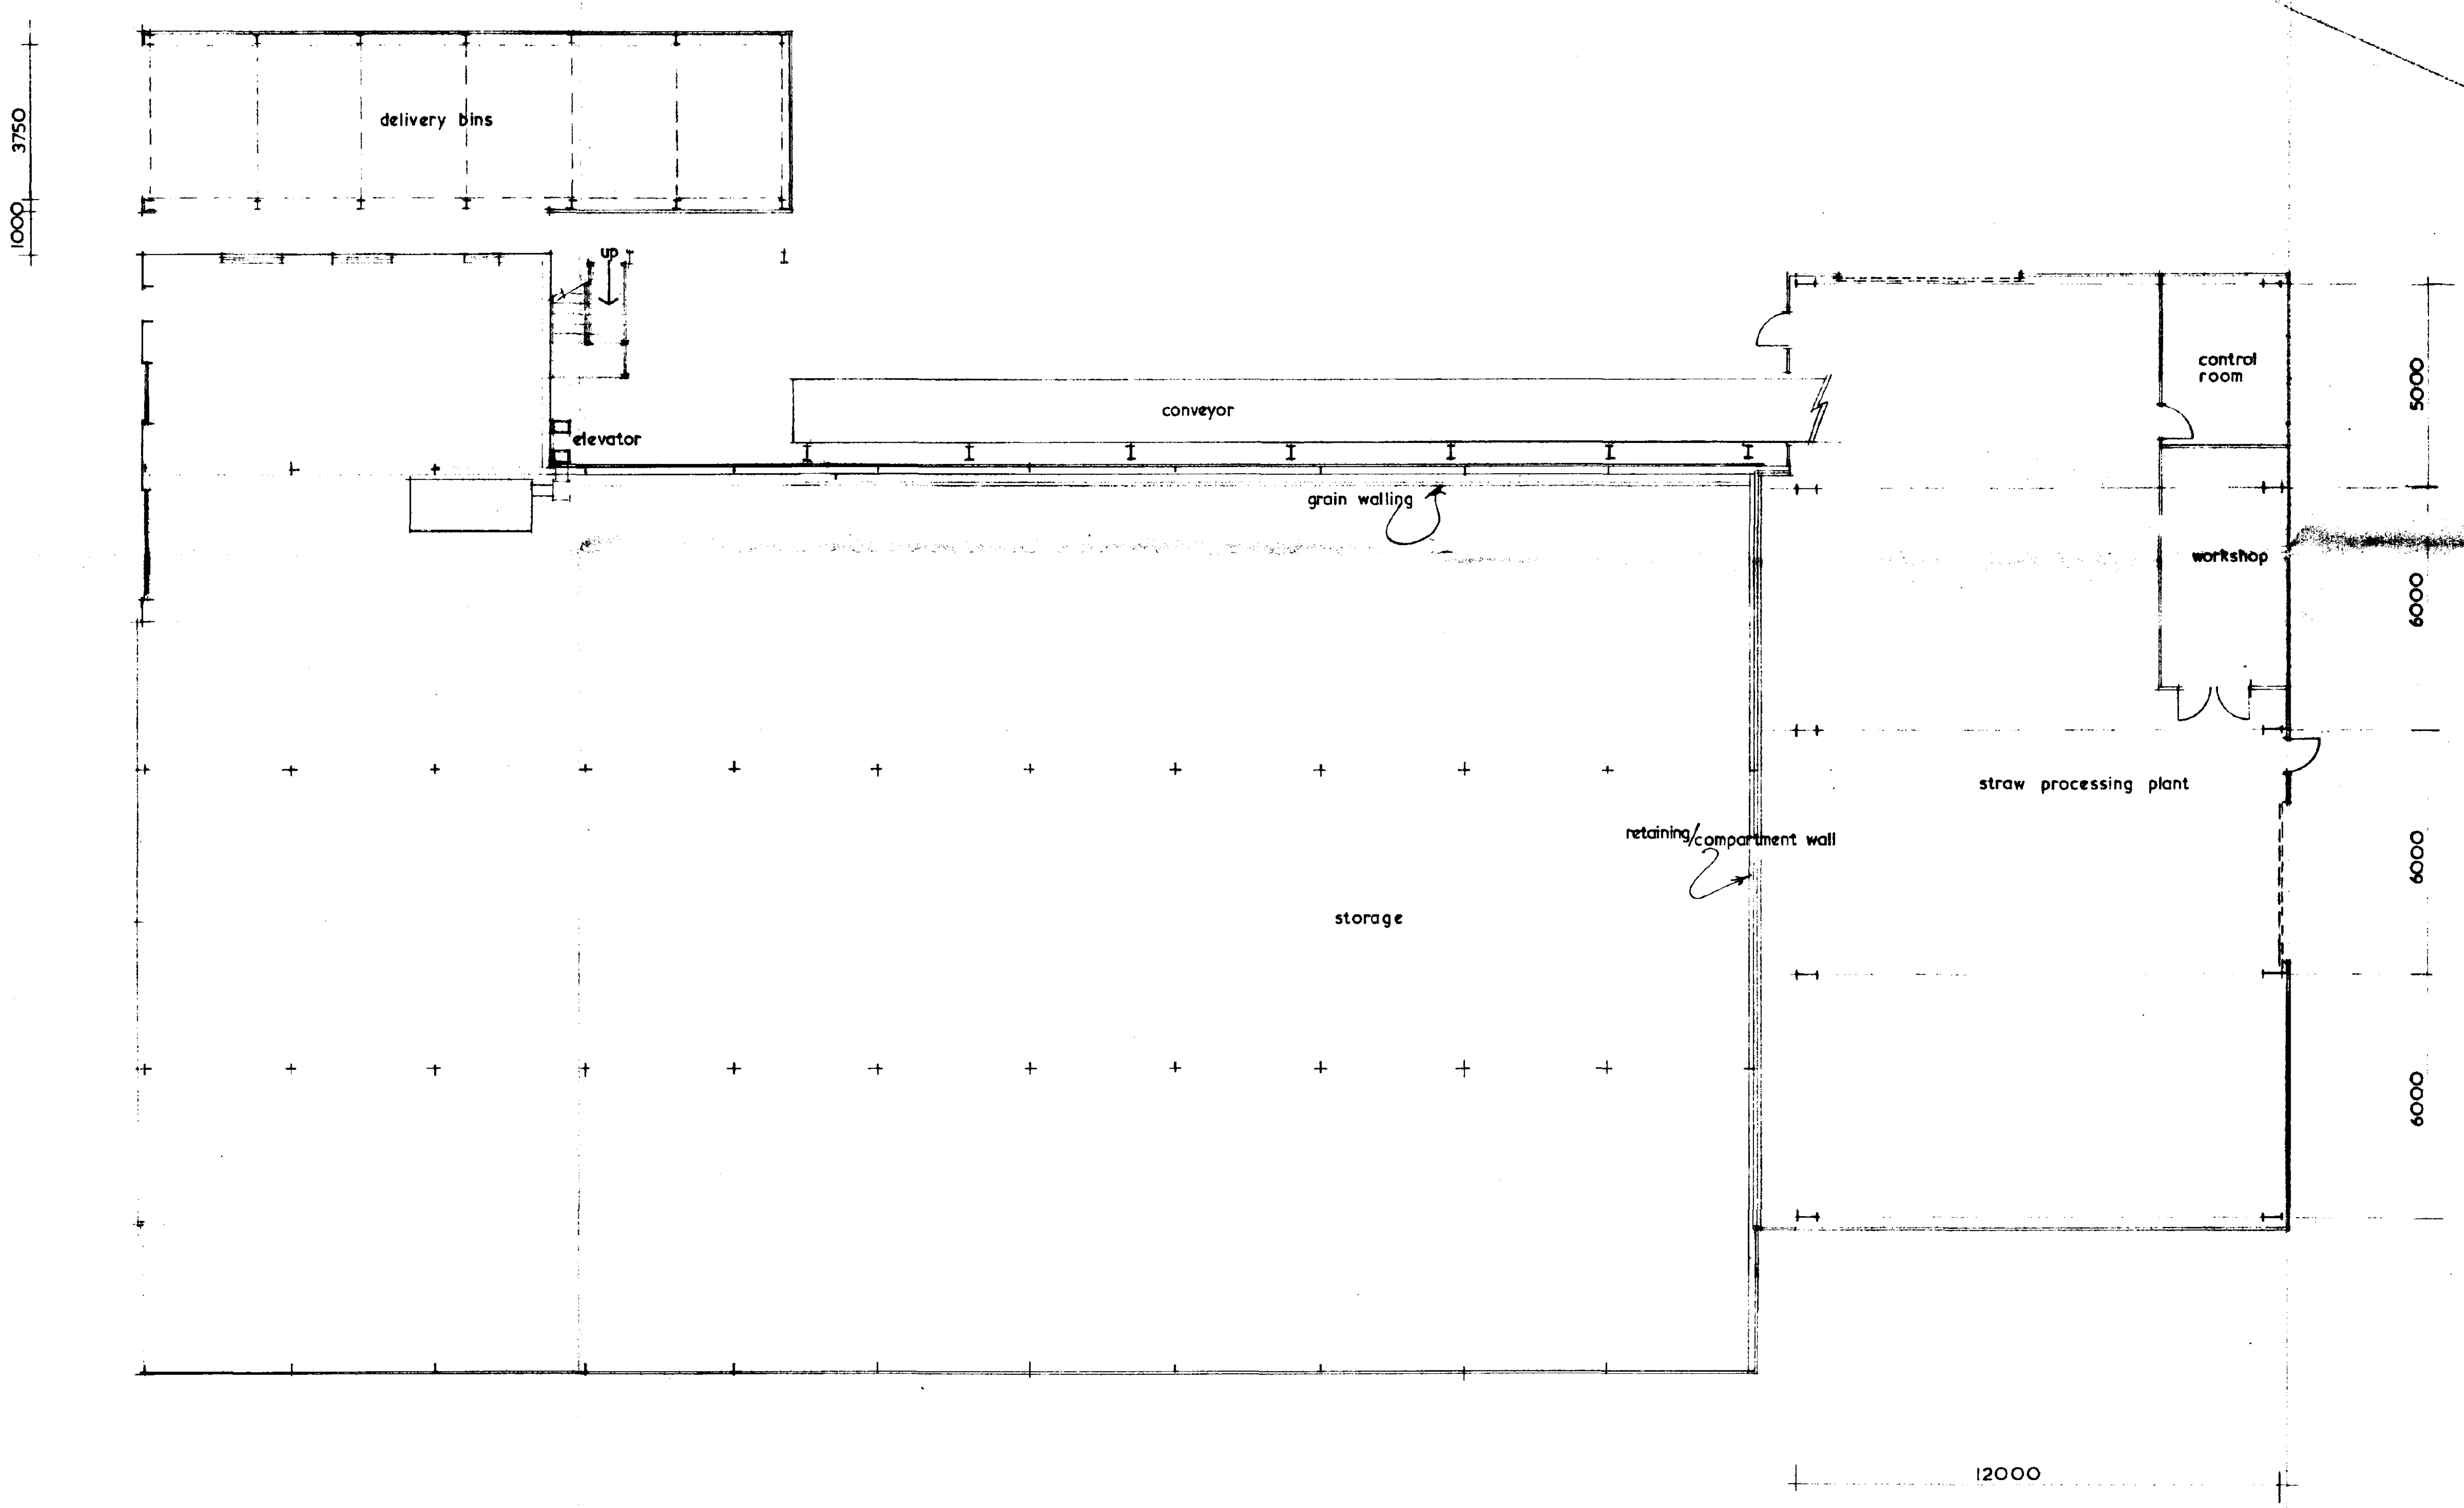

SOUTH HOLLAND D.C.
PLAN DEPT.
08 DEC 1994
REF 1163/94

DETERMINED
PLAN

	Date	Revisions
A		

© copyright

East
Midlands
Design
Associates

"Willow Lodge",
Horseshoe Road,
Spalding,
Lincs. PE11 3JA
Tel: Spalding (0775) 767968

Client
Gutteridge Services Ltd

Job Title
Proposed Straw Plant at
Surfleet Bank
Spalding

Drawing Title
Plan

Scale 1:100

Date Nov 94

Drawn by AL

Drg. No. 94/23/03

Rev