


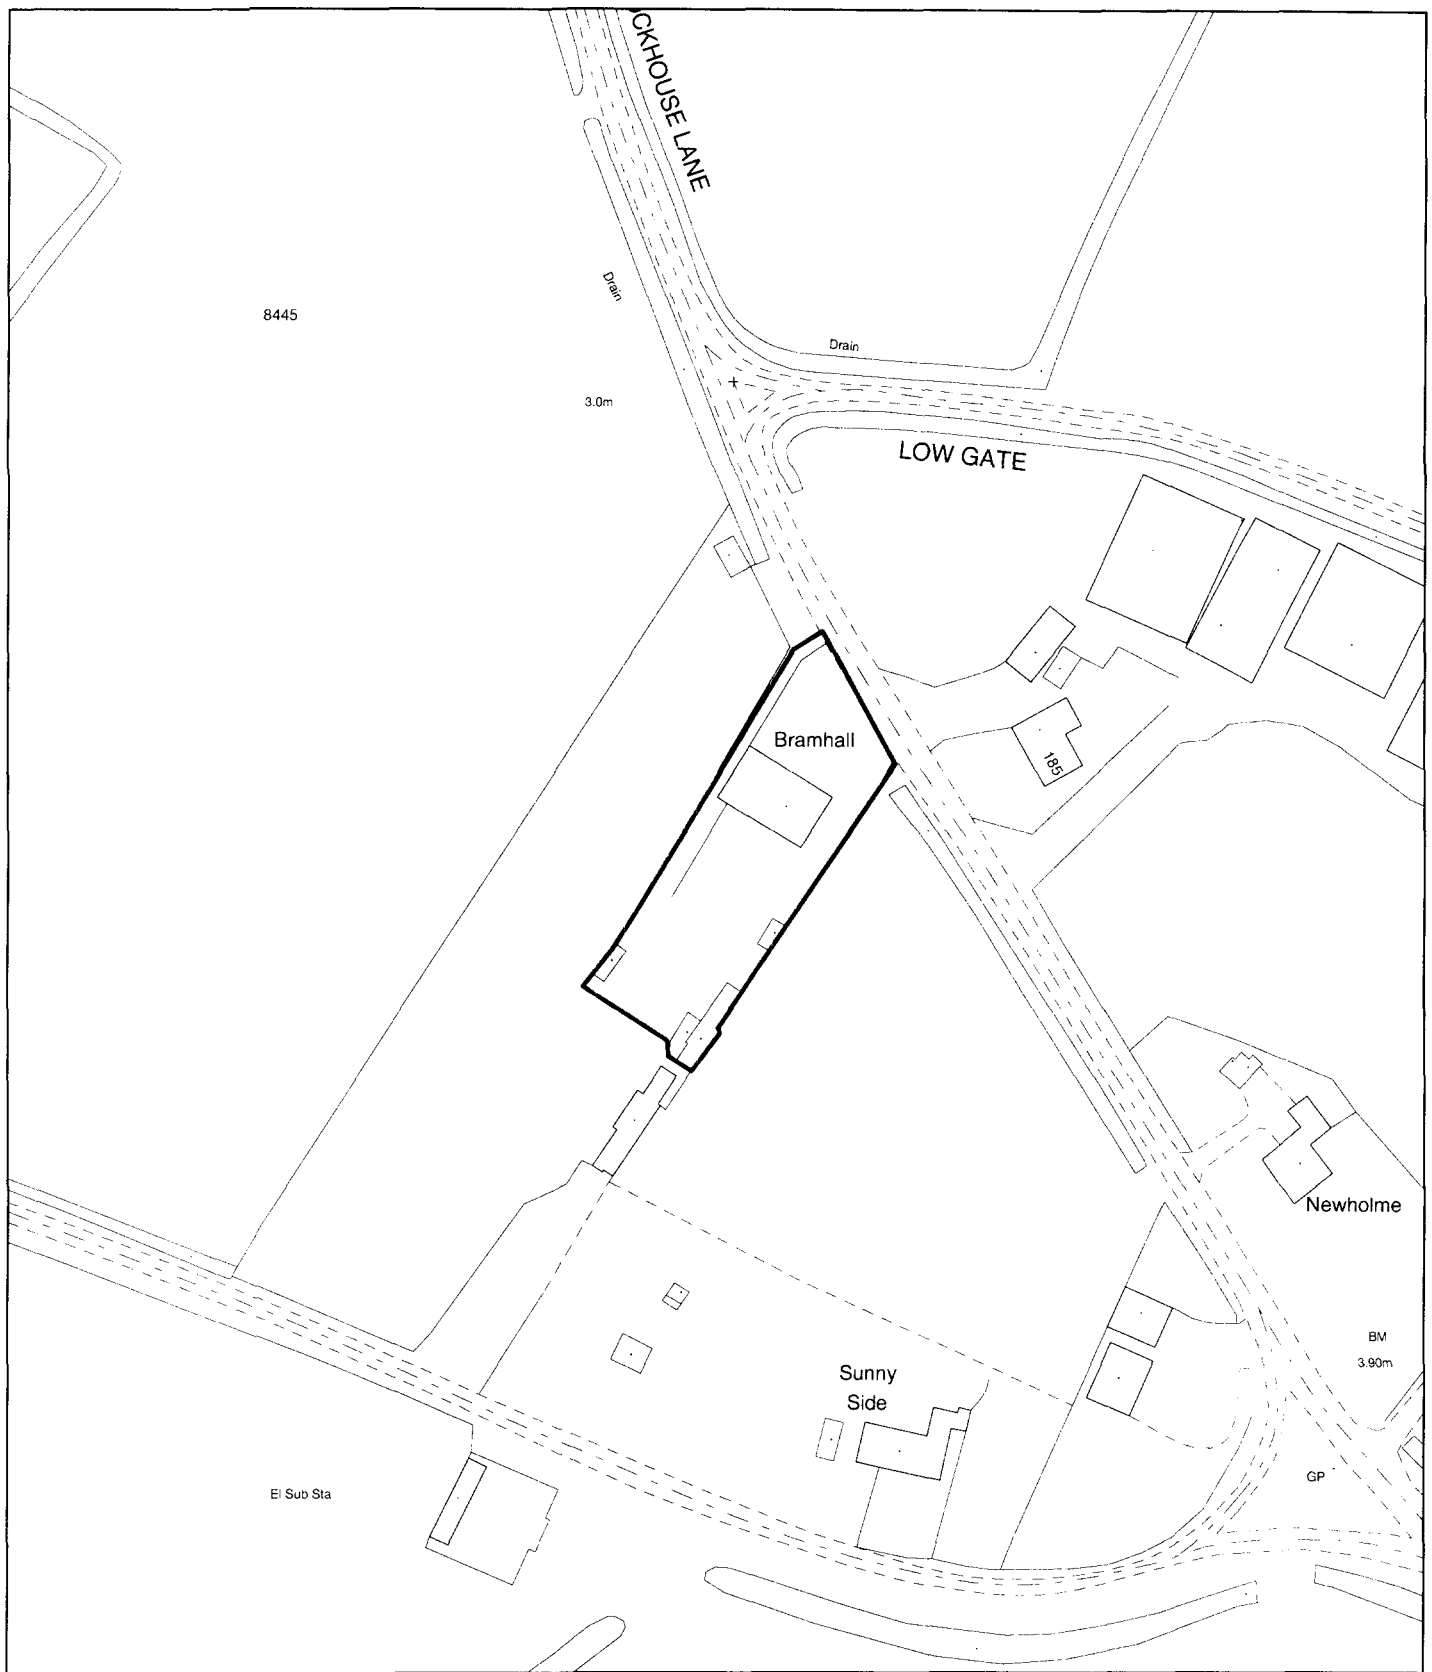

**Planning Application Location Plan
Ward Member Notification**

H17/1165/01

Scale: 1:1250


Housing and Planning Services Department

Council Offices, Priory Road, Spalding, Lincolnshire

PLEASE DO NOT COPY THIS PLAN

This map is reproduced from Ordnance Survey material with permission of Ordnance Survey on behalf of Her Majesty's Stationery Office (c) Crown copyright. Unauthorised reproduction infringes Crown copyright and may lead to prosecution or civil proceedings. Ordnance Survey Limited 100044100 2004



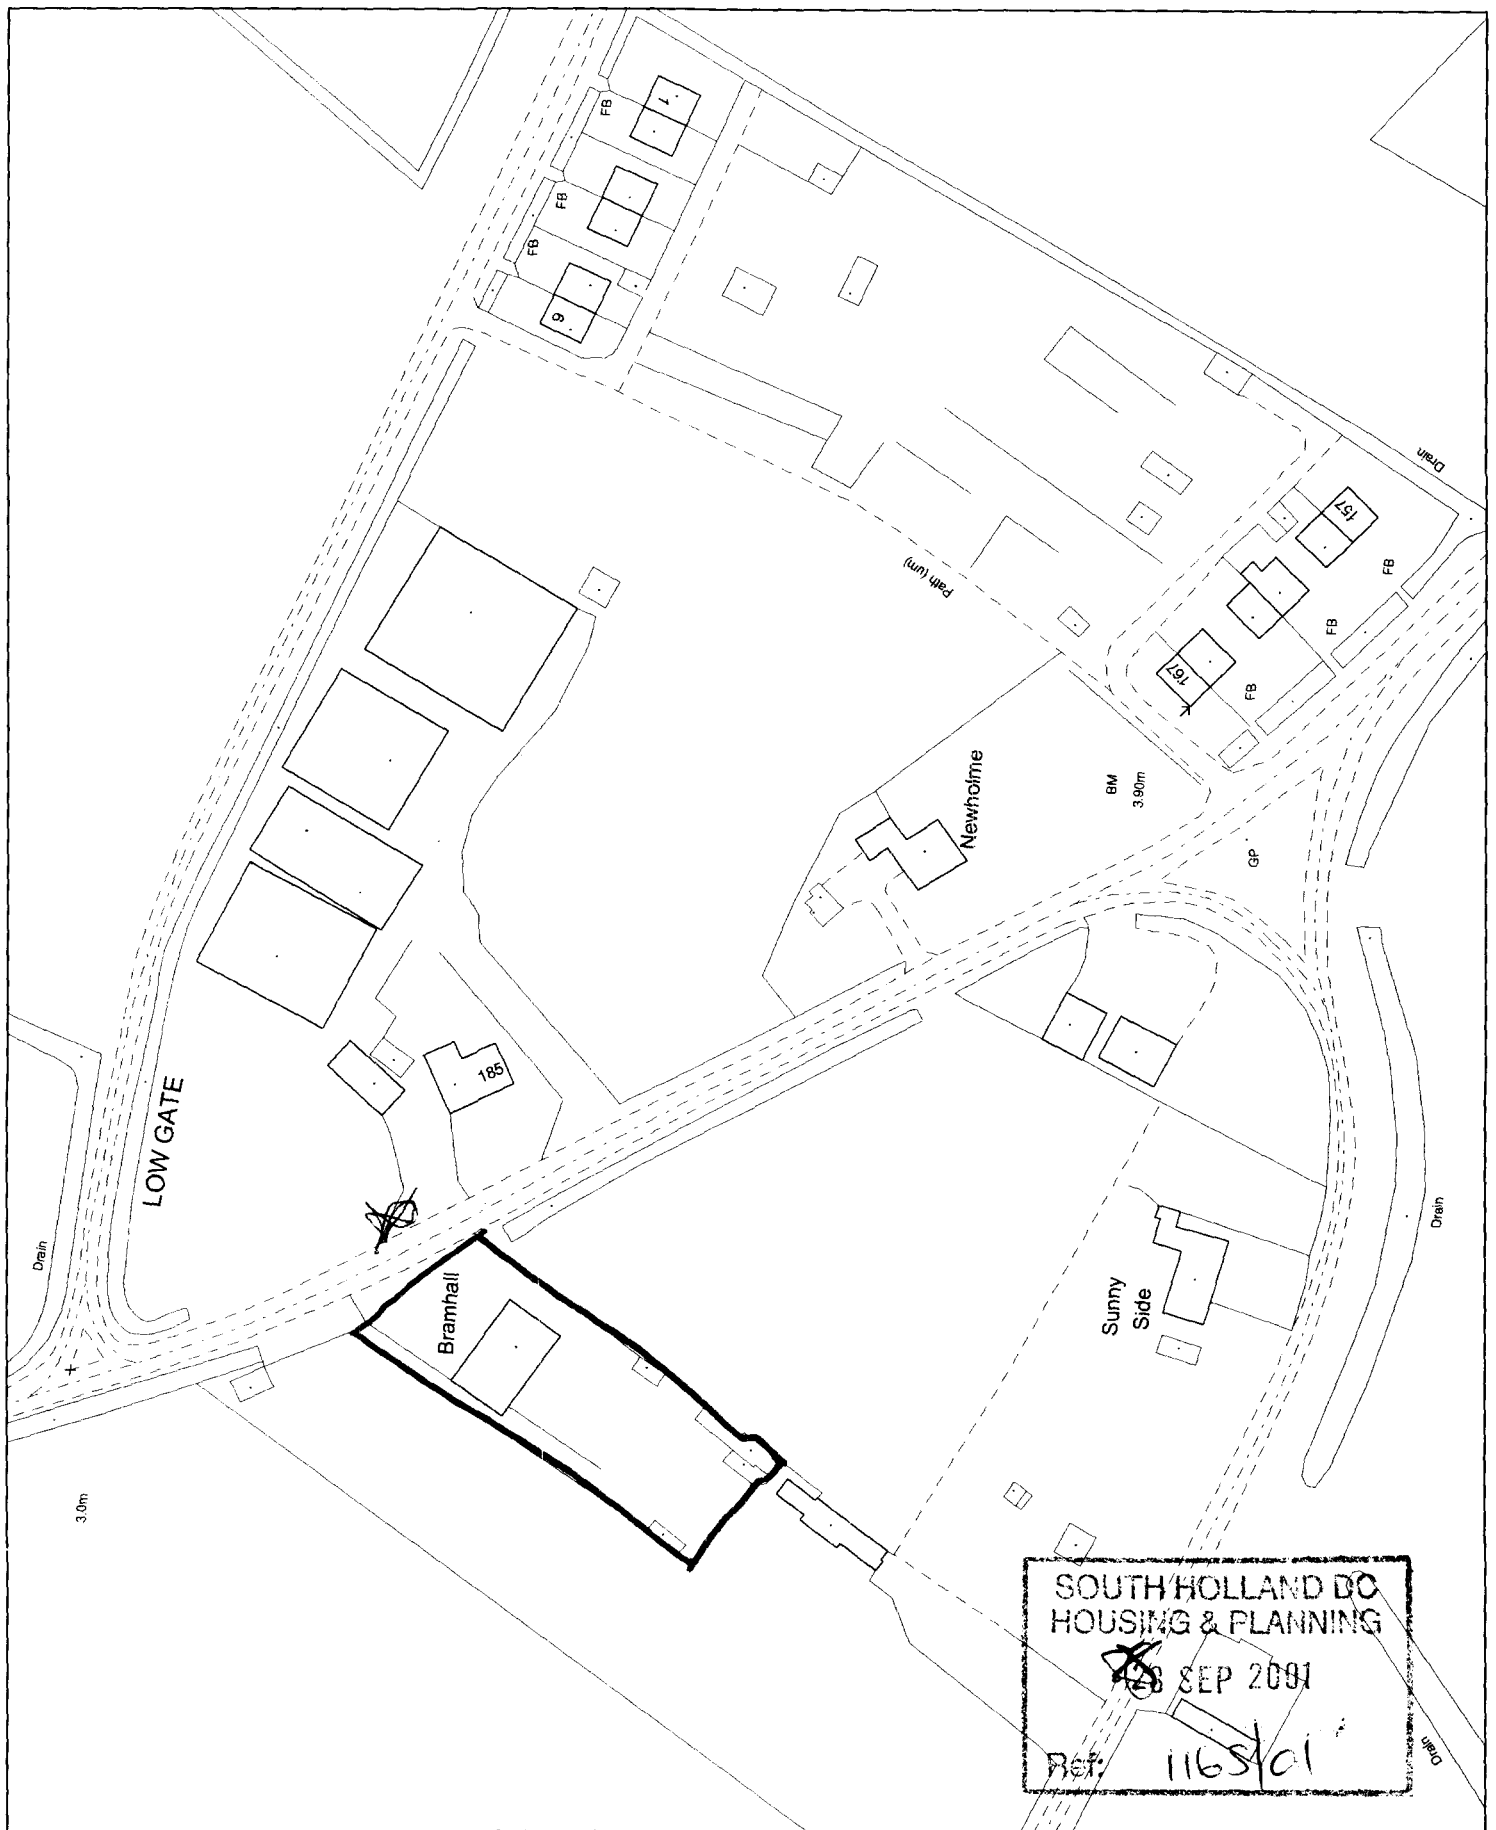


 Council Offices, Priory Road, Spalding,
 Lincolnshire PE11 2XE

This copy has been produced specifically for the map return
 scheme purposes only. No further copies may be made.

Scale:
 1:1250

This map is reproduced from Ordnance Survey material with
 permission of Ordnance Survey on behalf of Her Majesty's
 Stationery Office (c) Crown copyright. Unauthorised reproduction
 infringes Crown copyright and may lead to prosecution or civil
 proceedings. South Holland District Council LA079413 2001

