


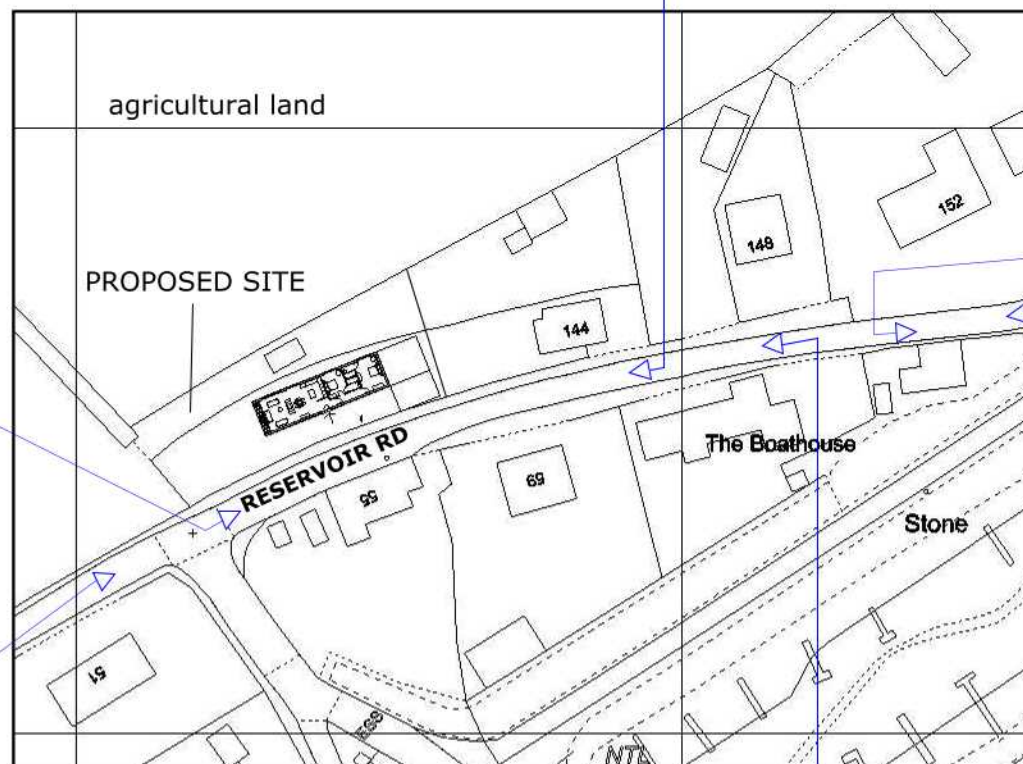

**PROPOSED NEW DWELLING FOR MR PAUL WILLIAMSON
ON LAND ADJACENT NO 144 RESERVOIR RD.SURFLEET.SEAS END.SPALDING.PE11 4DH.**

The Designer owns the copyright in the original work produced in the performance of the Services and generally asserts the Designer's moral rights to be identified as the author of such work. No part of any design by the designer may be registered by the client without the consent of the designer in writing.

ARCHITECTURAL DESIGN

David.A.Webb.M.I.C.W.C.I.
15 Kingsland Rd.West Mersea C05 8RB
Tel.01206 383924 M.0759 448 9313
davidawebb66@outlook.com

DRG NO 2021/538/01.
SCALE:1:1250.& 1:500.
DATE:AUGUST. 2021.