

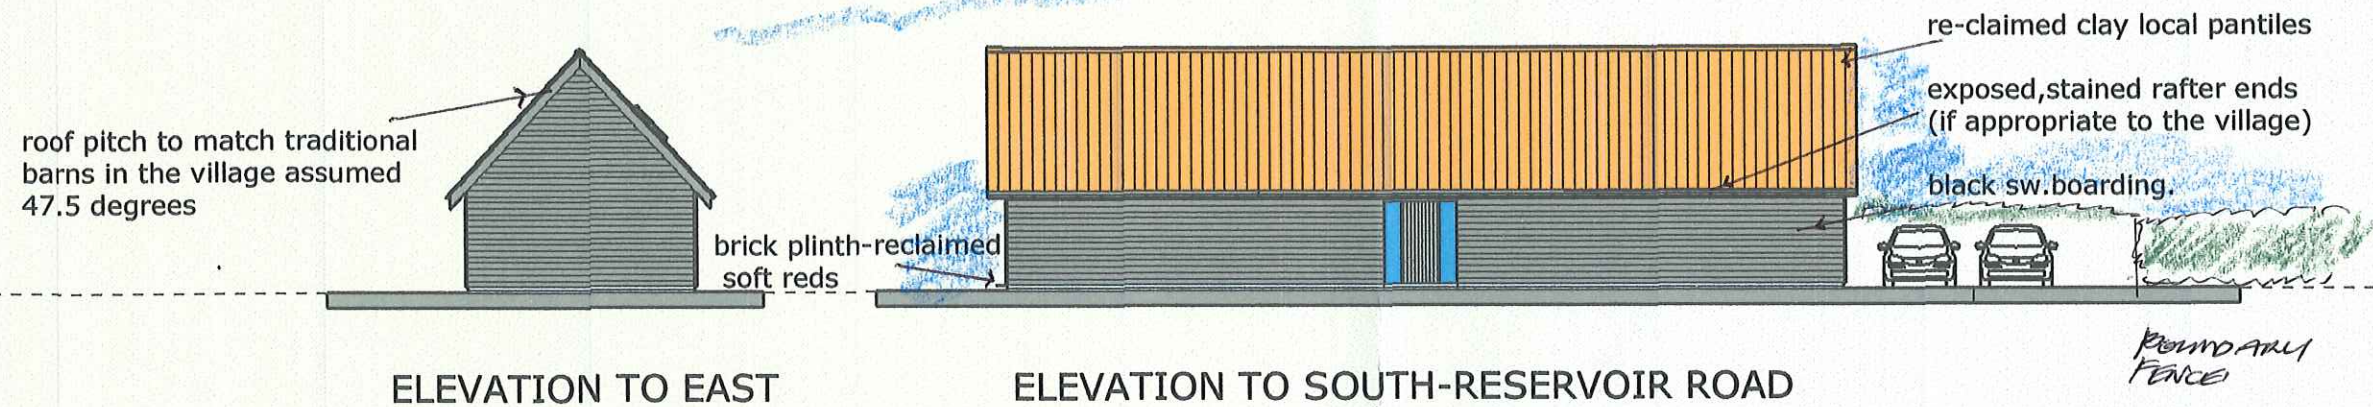


PLANNING DRAWING

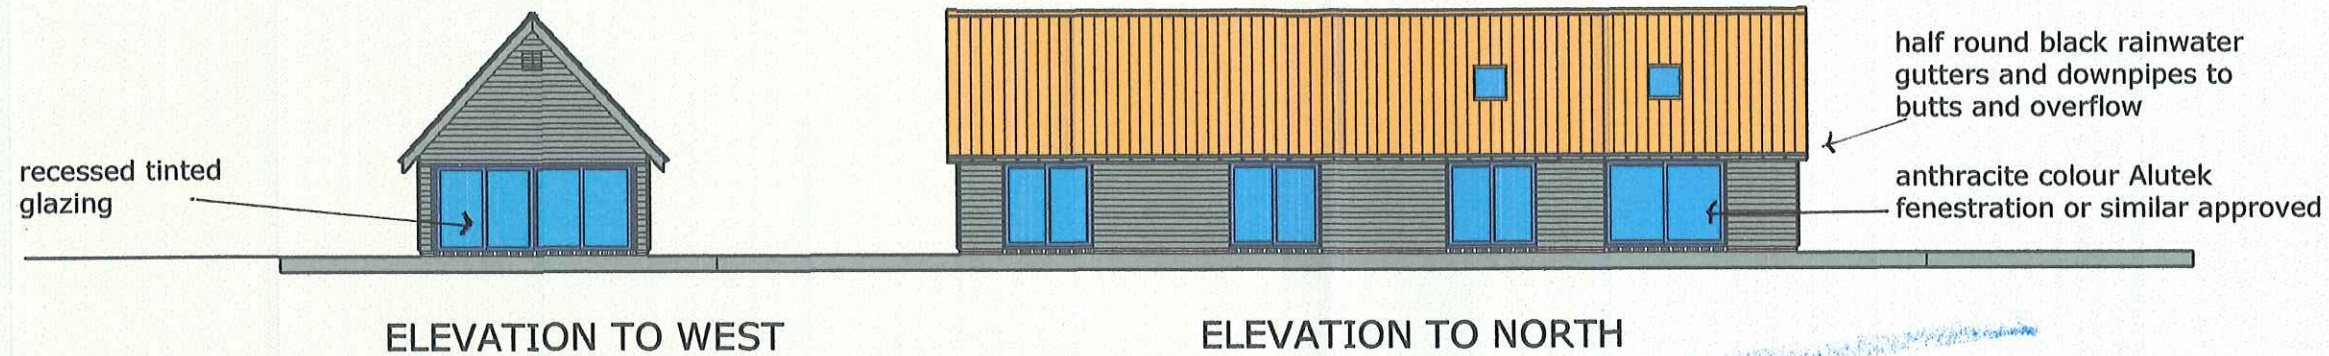

NOTE
THE FLOOR LEVELS ARE TO BE AT LEAST 0.25 METRES ABOVE GROUND LEVELS TO MEET ENVIRONMENTAL AGENCY REQUIREMENTS,

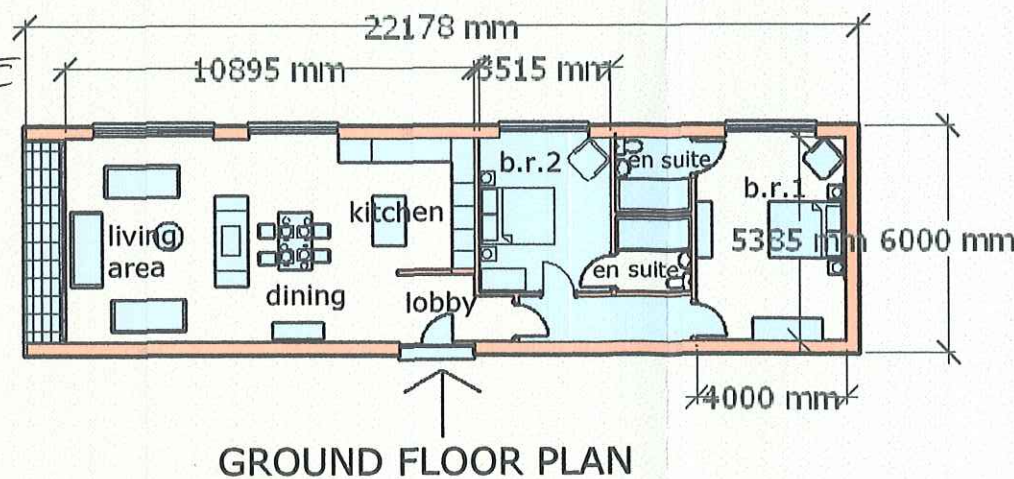

PROPOSED NEW DWELLING FOR MR PAUL WILLIAMSON
ON LAND ADJACENT NO 144 RESERVOIR RD.SURFLEET.SEAS END.SPALDING.PE11 4DH.

ARCHITECTURAL DESIGN

David.A.Webb.M.I.C.W.C.I.
15 Kingsland Rd.West Mersea C05 8R
tel.01206 M.0759 448 9313
davidawebb66@outlook.com

DRG NO 2021/538/03.
SCALE:1:200.
DATE:AUGUST. 2021.