

Elevation 01 - Front

1 : 100




Elevation 02 - Right

1 : 100



Elevation 03 - Rear

1 : 100

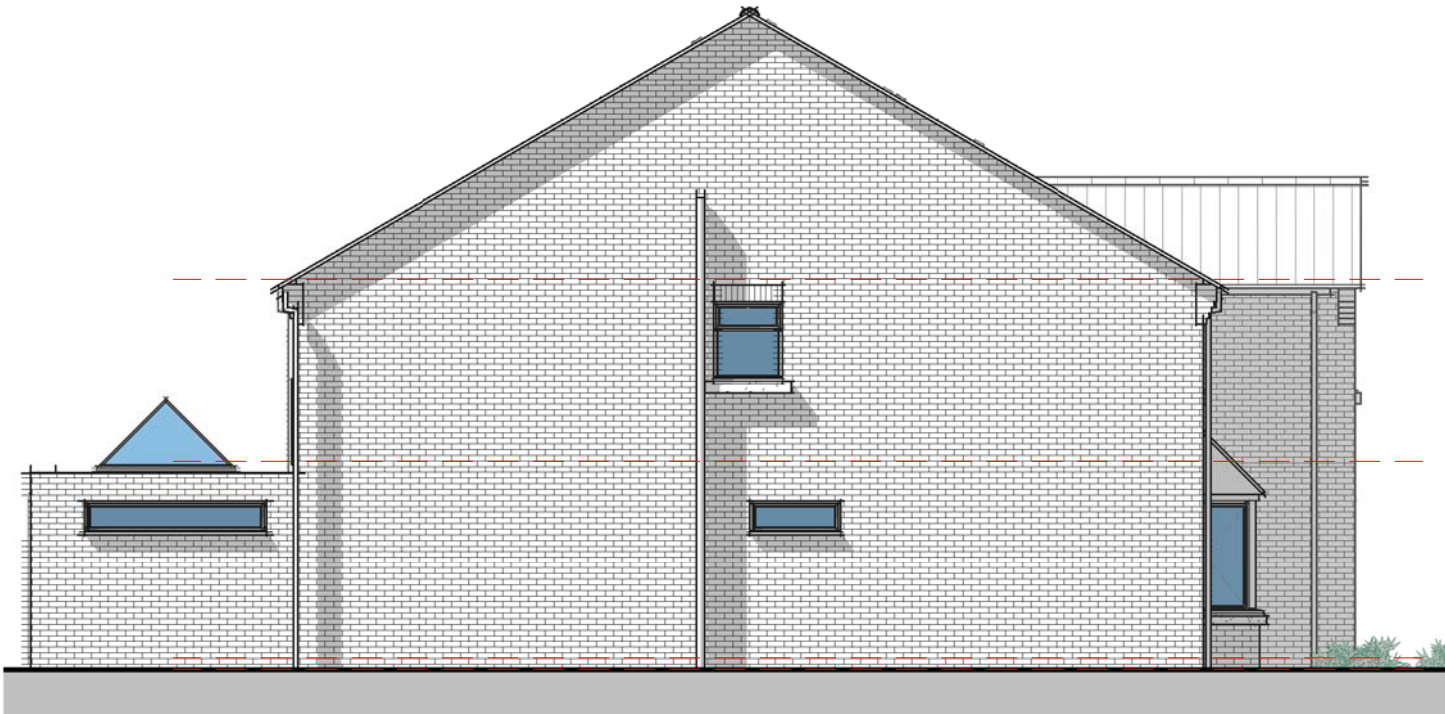

Elevation 04 - Left

1 : 100

EXTERNAL MATERIALS SCHEDULE:	
•	Marley Eternit Anglia Old English Dark Red Roof Tile
•	Redland Brick Antique Red (Ref 013)
•	Black R/W Goods
•	Reconstituted Stone Cills
•	Cream uPVC Windows
•	Glass and Stainless Steel Balcony System