


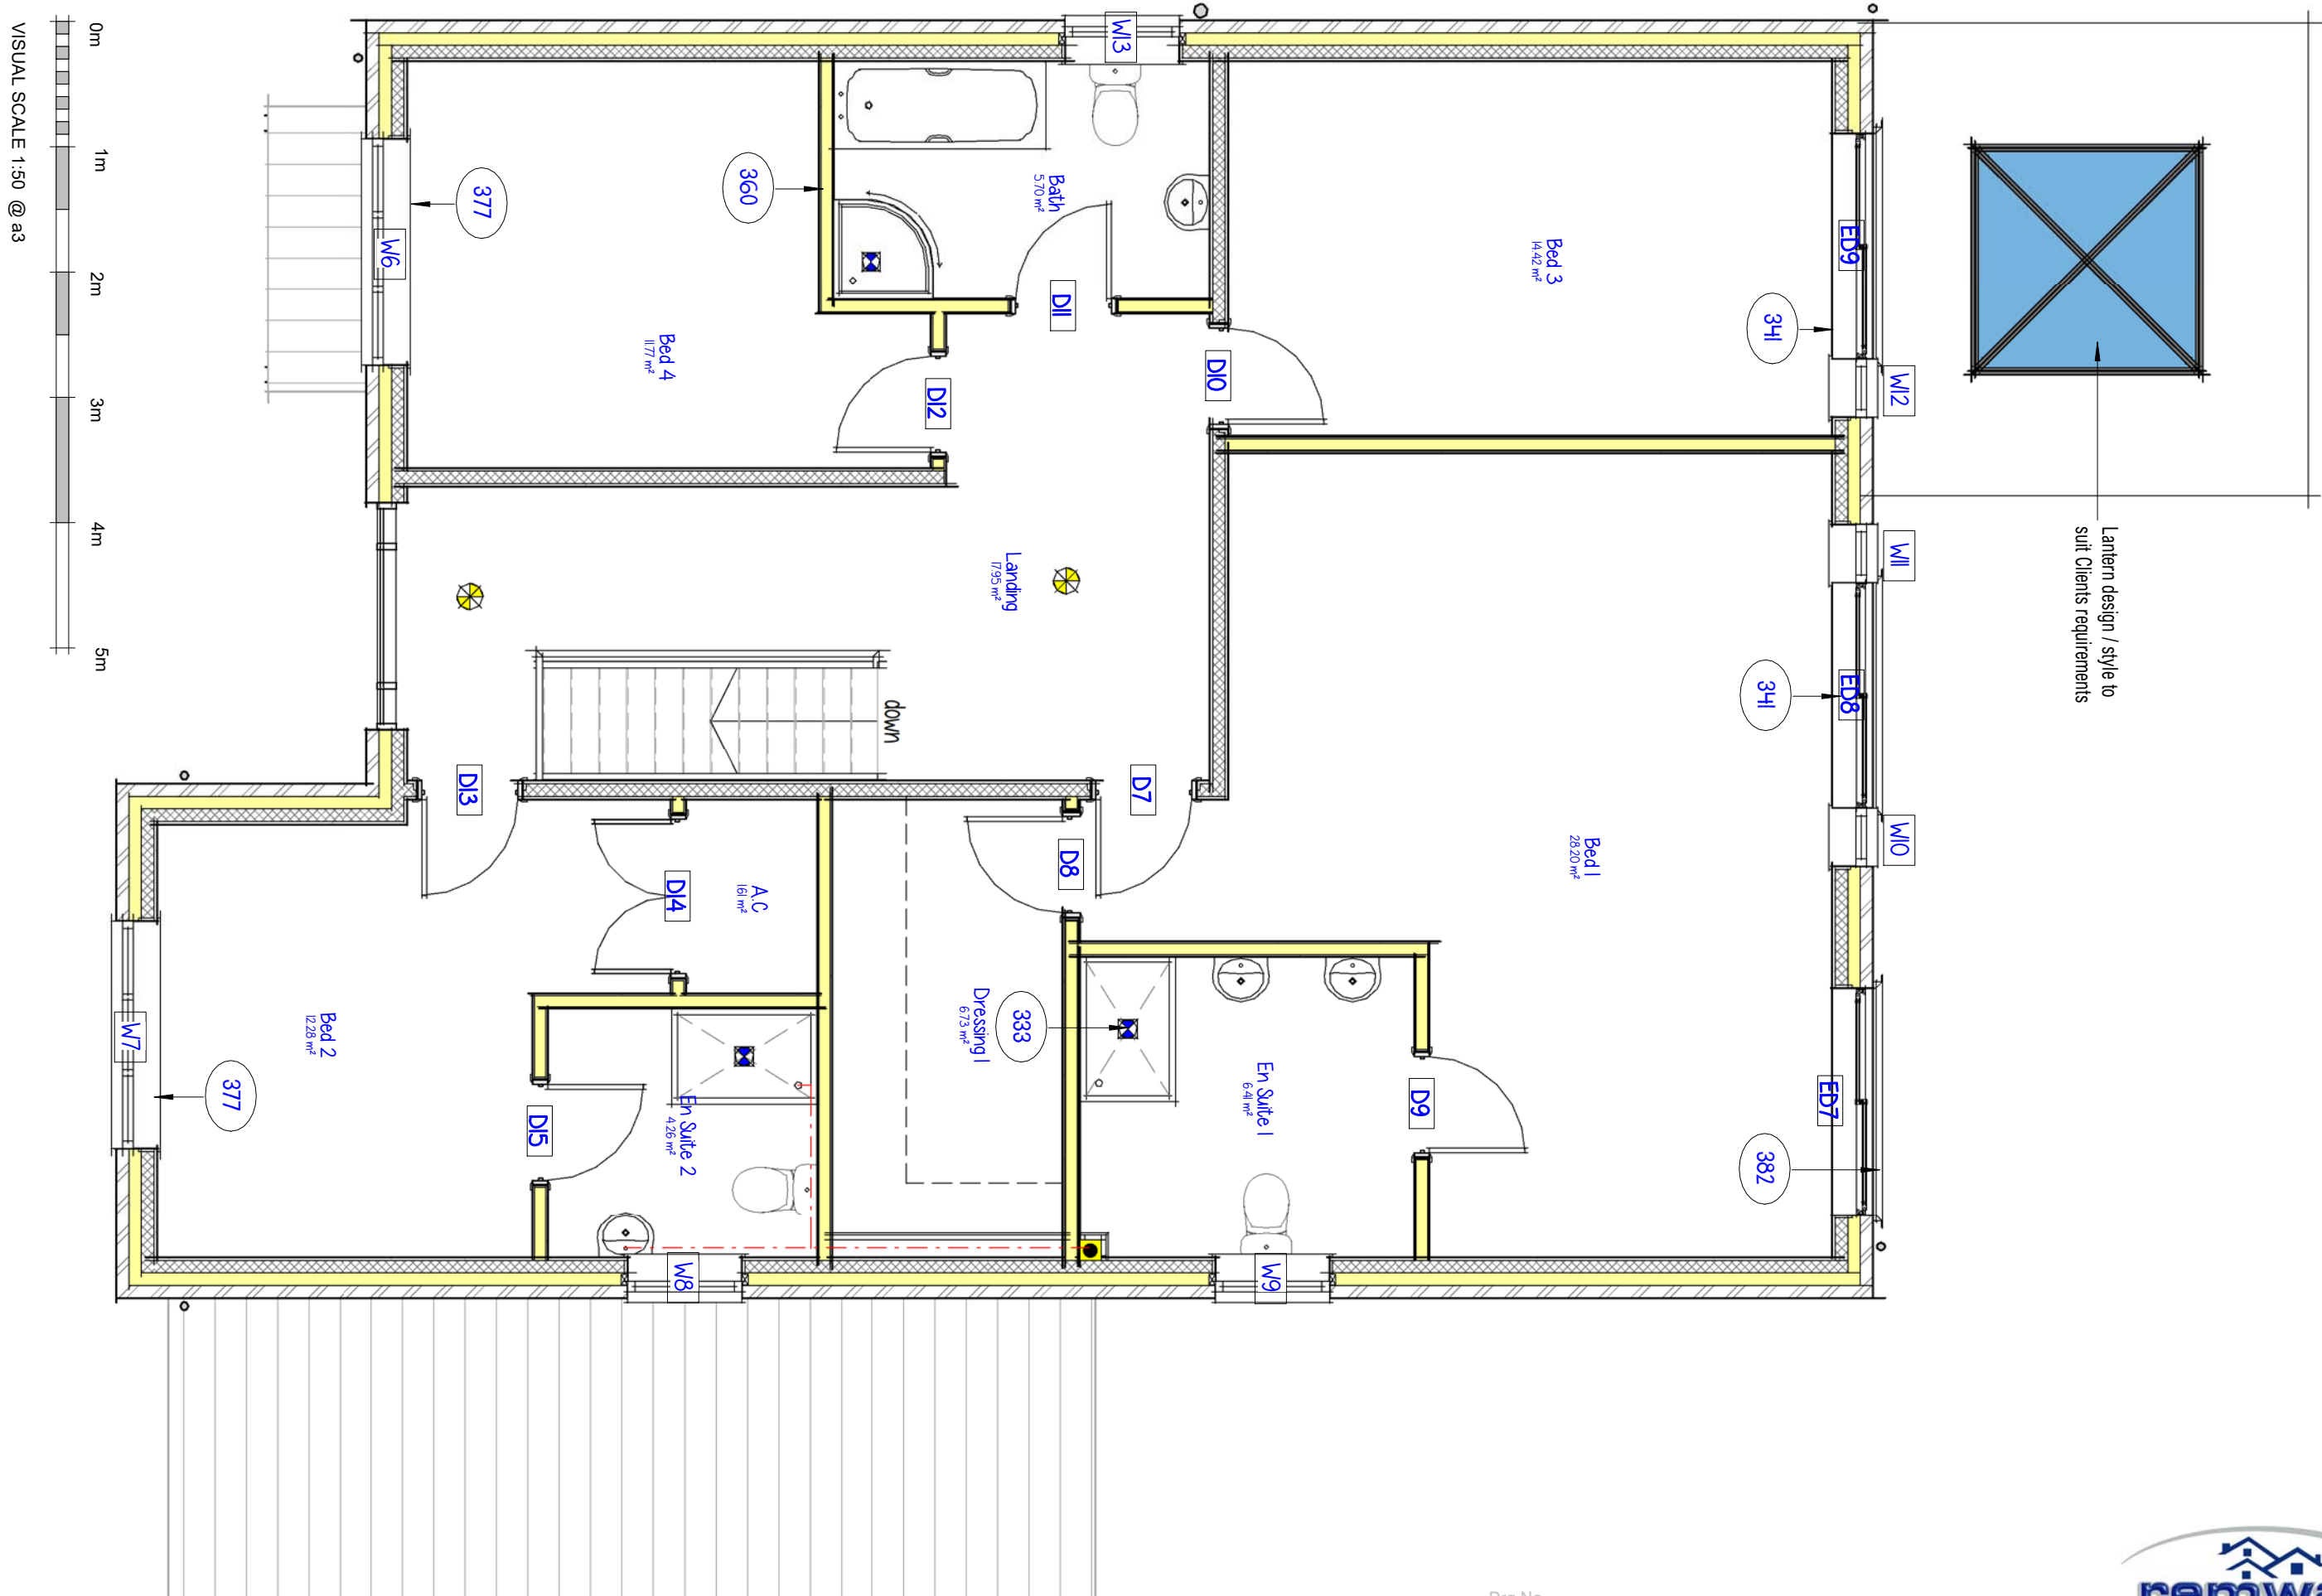

Proposed First Floor Layout

Drg No 2995 - 04 rev H

