
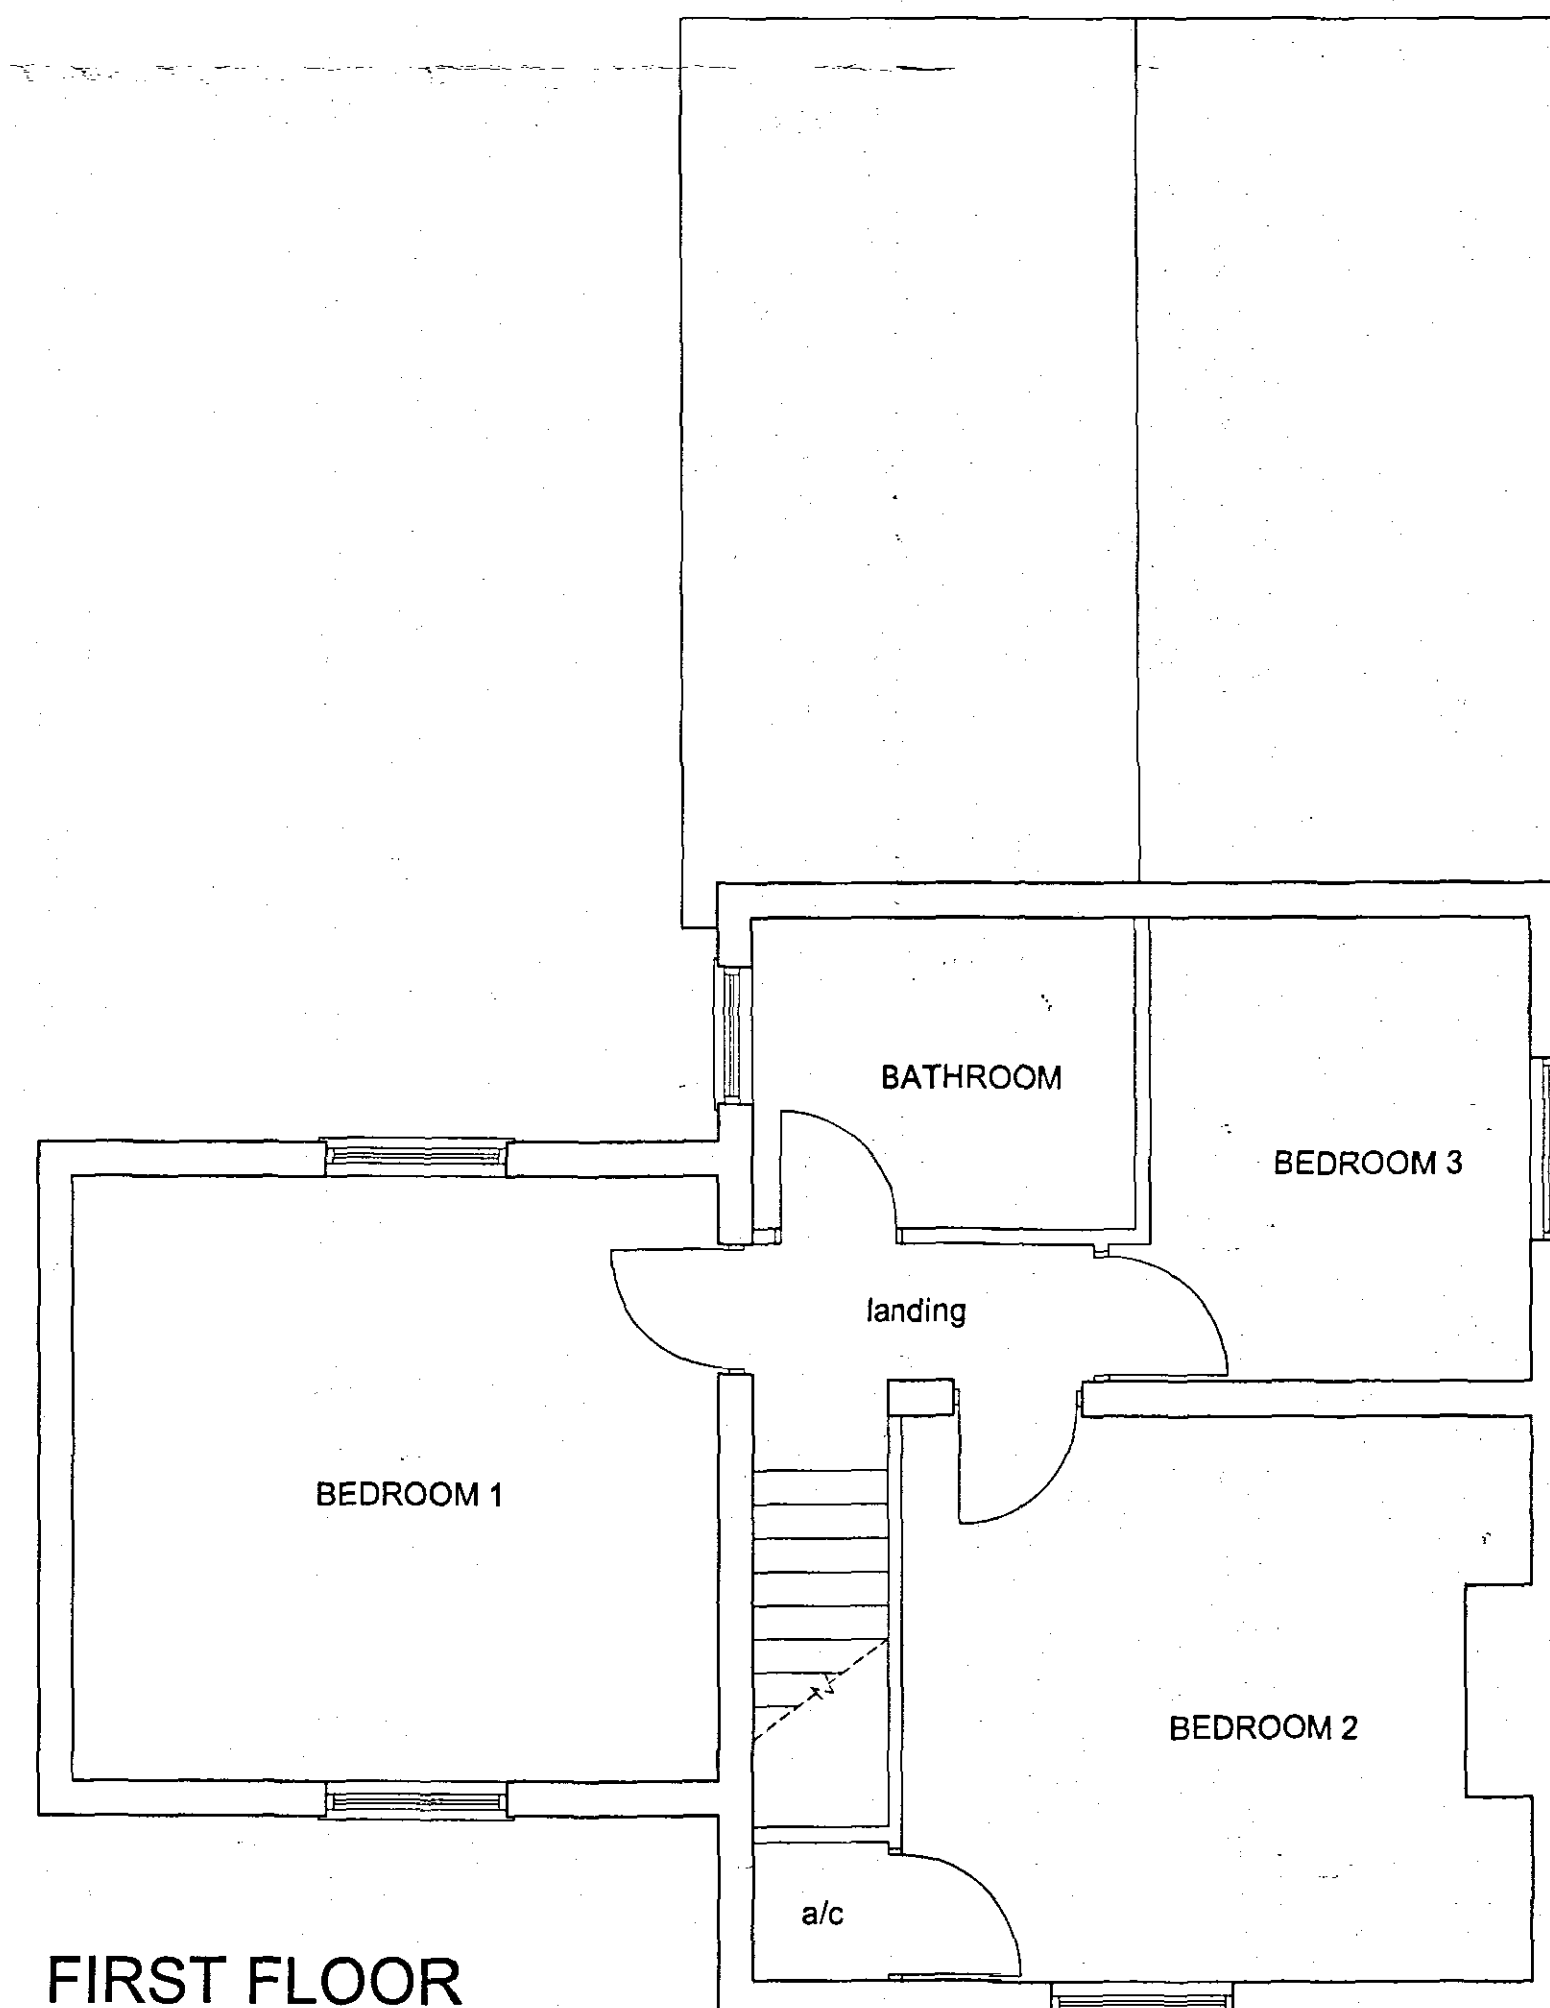
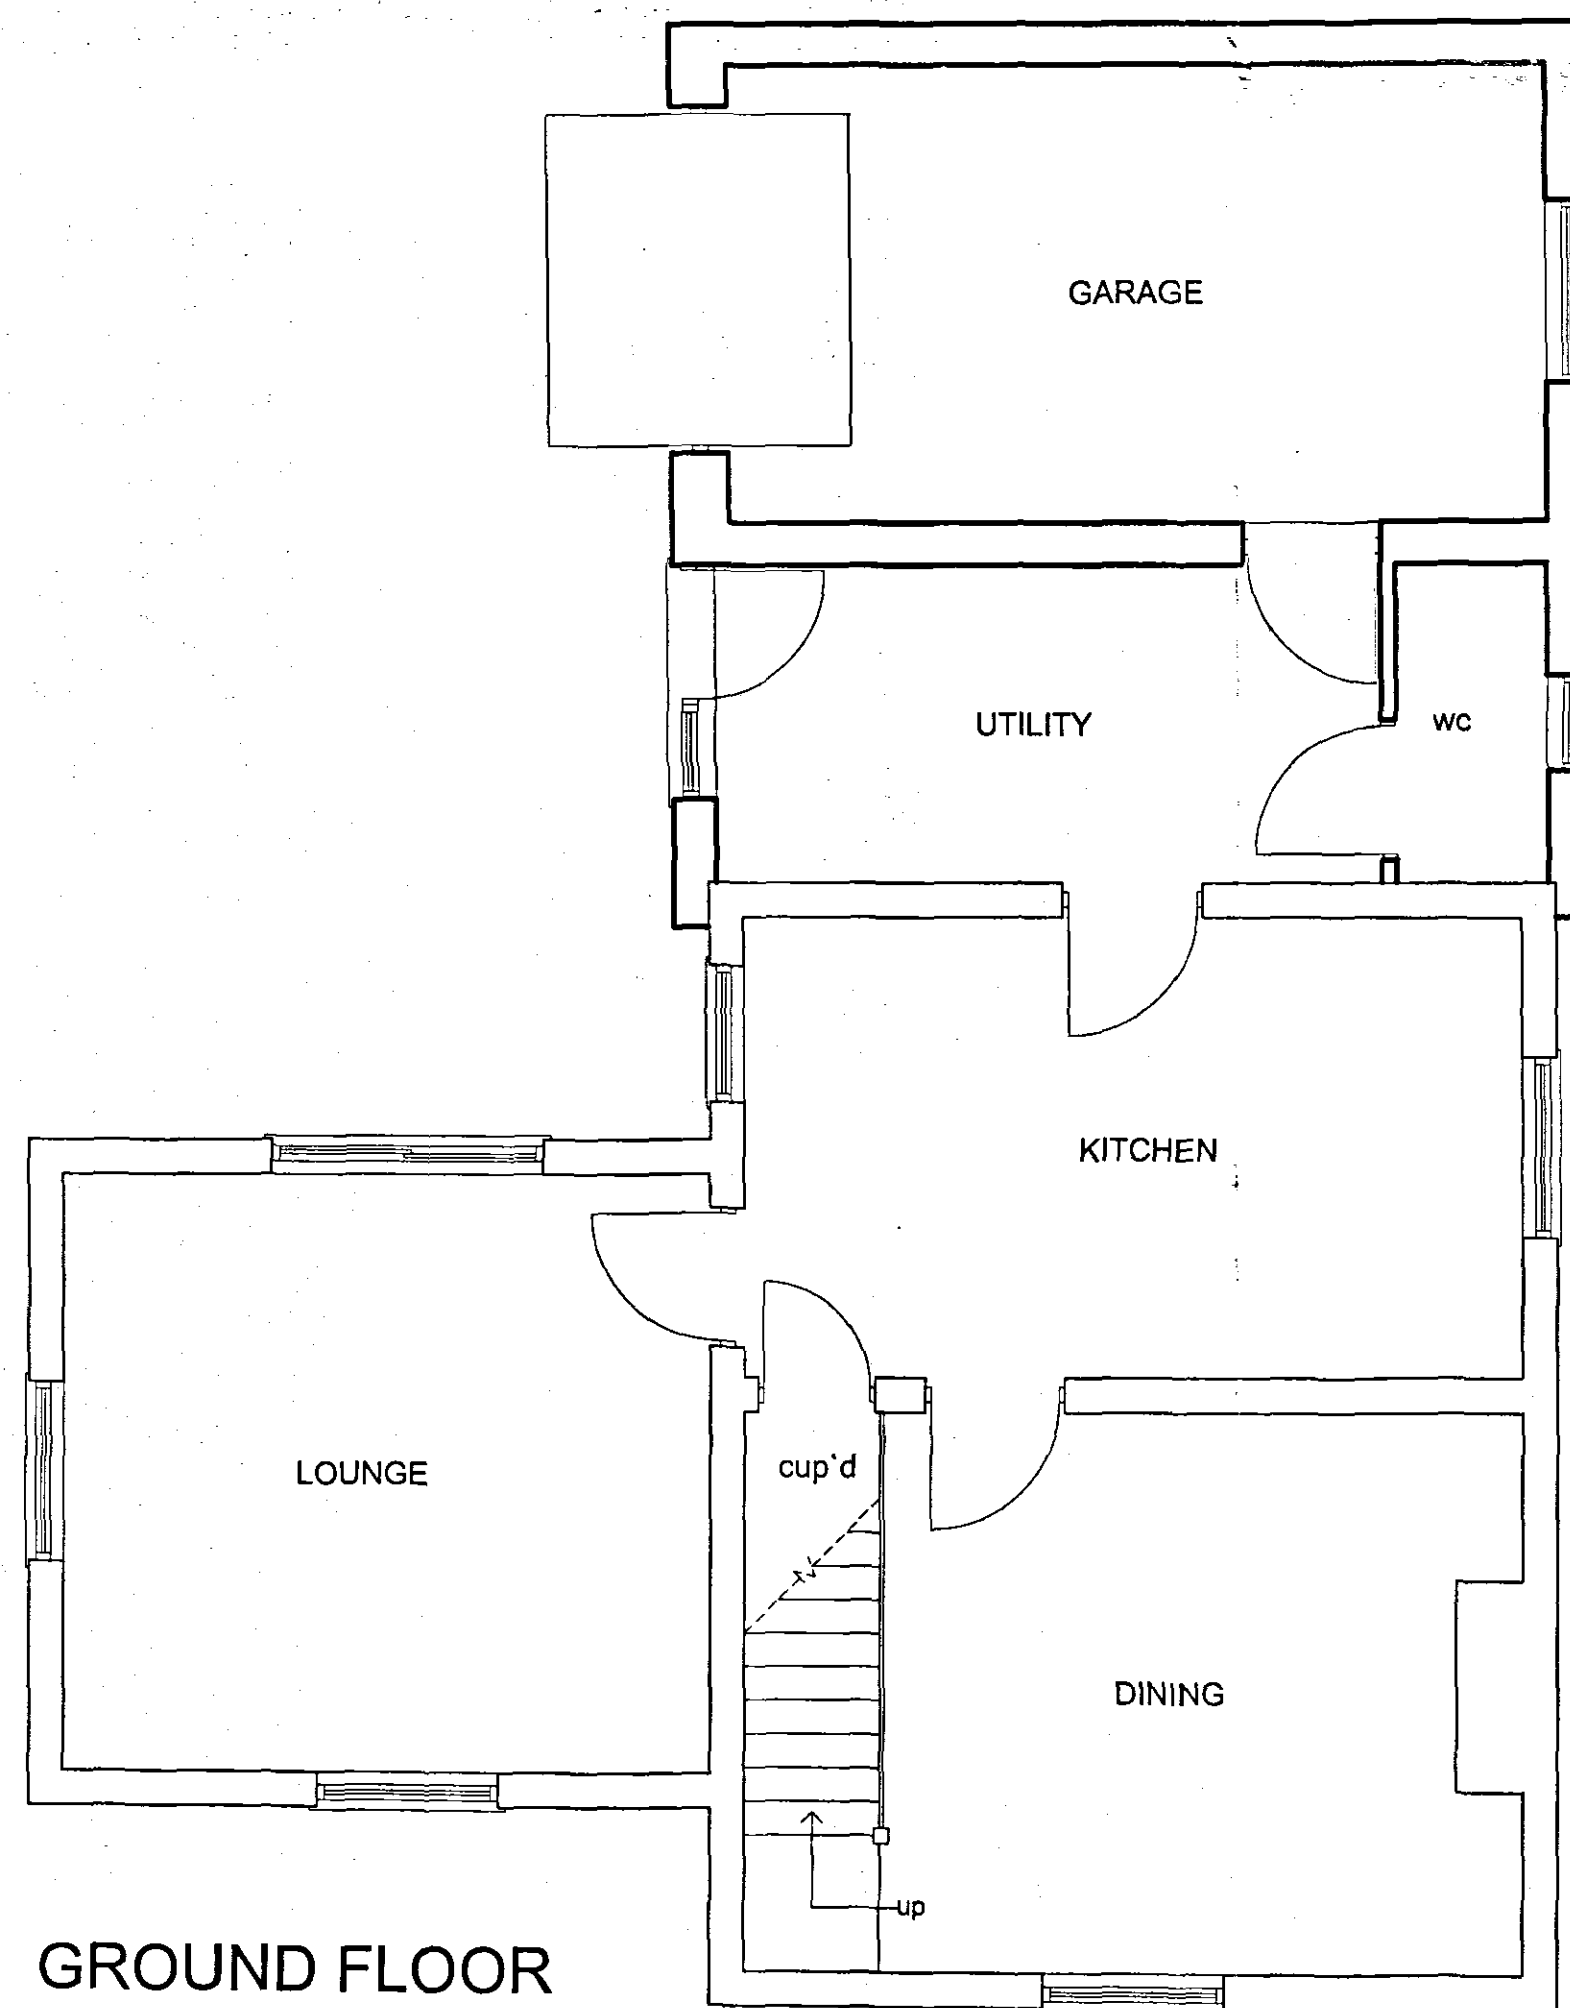
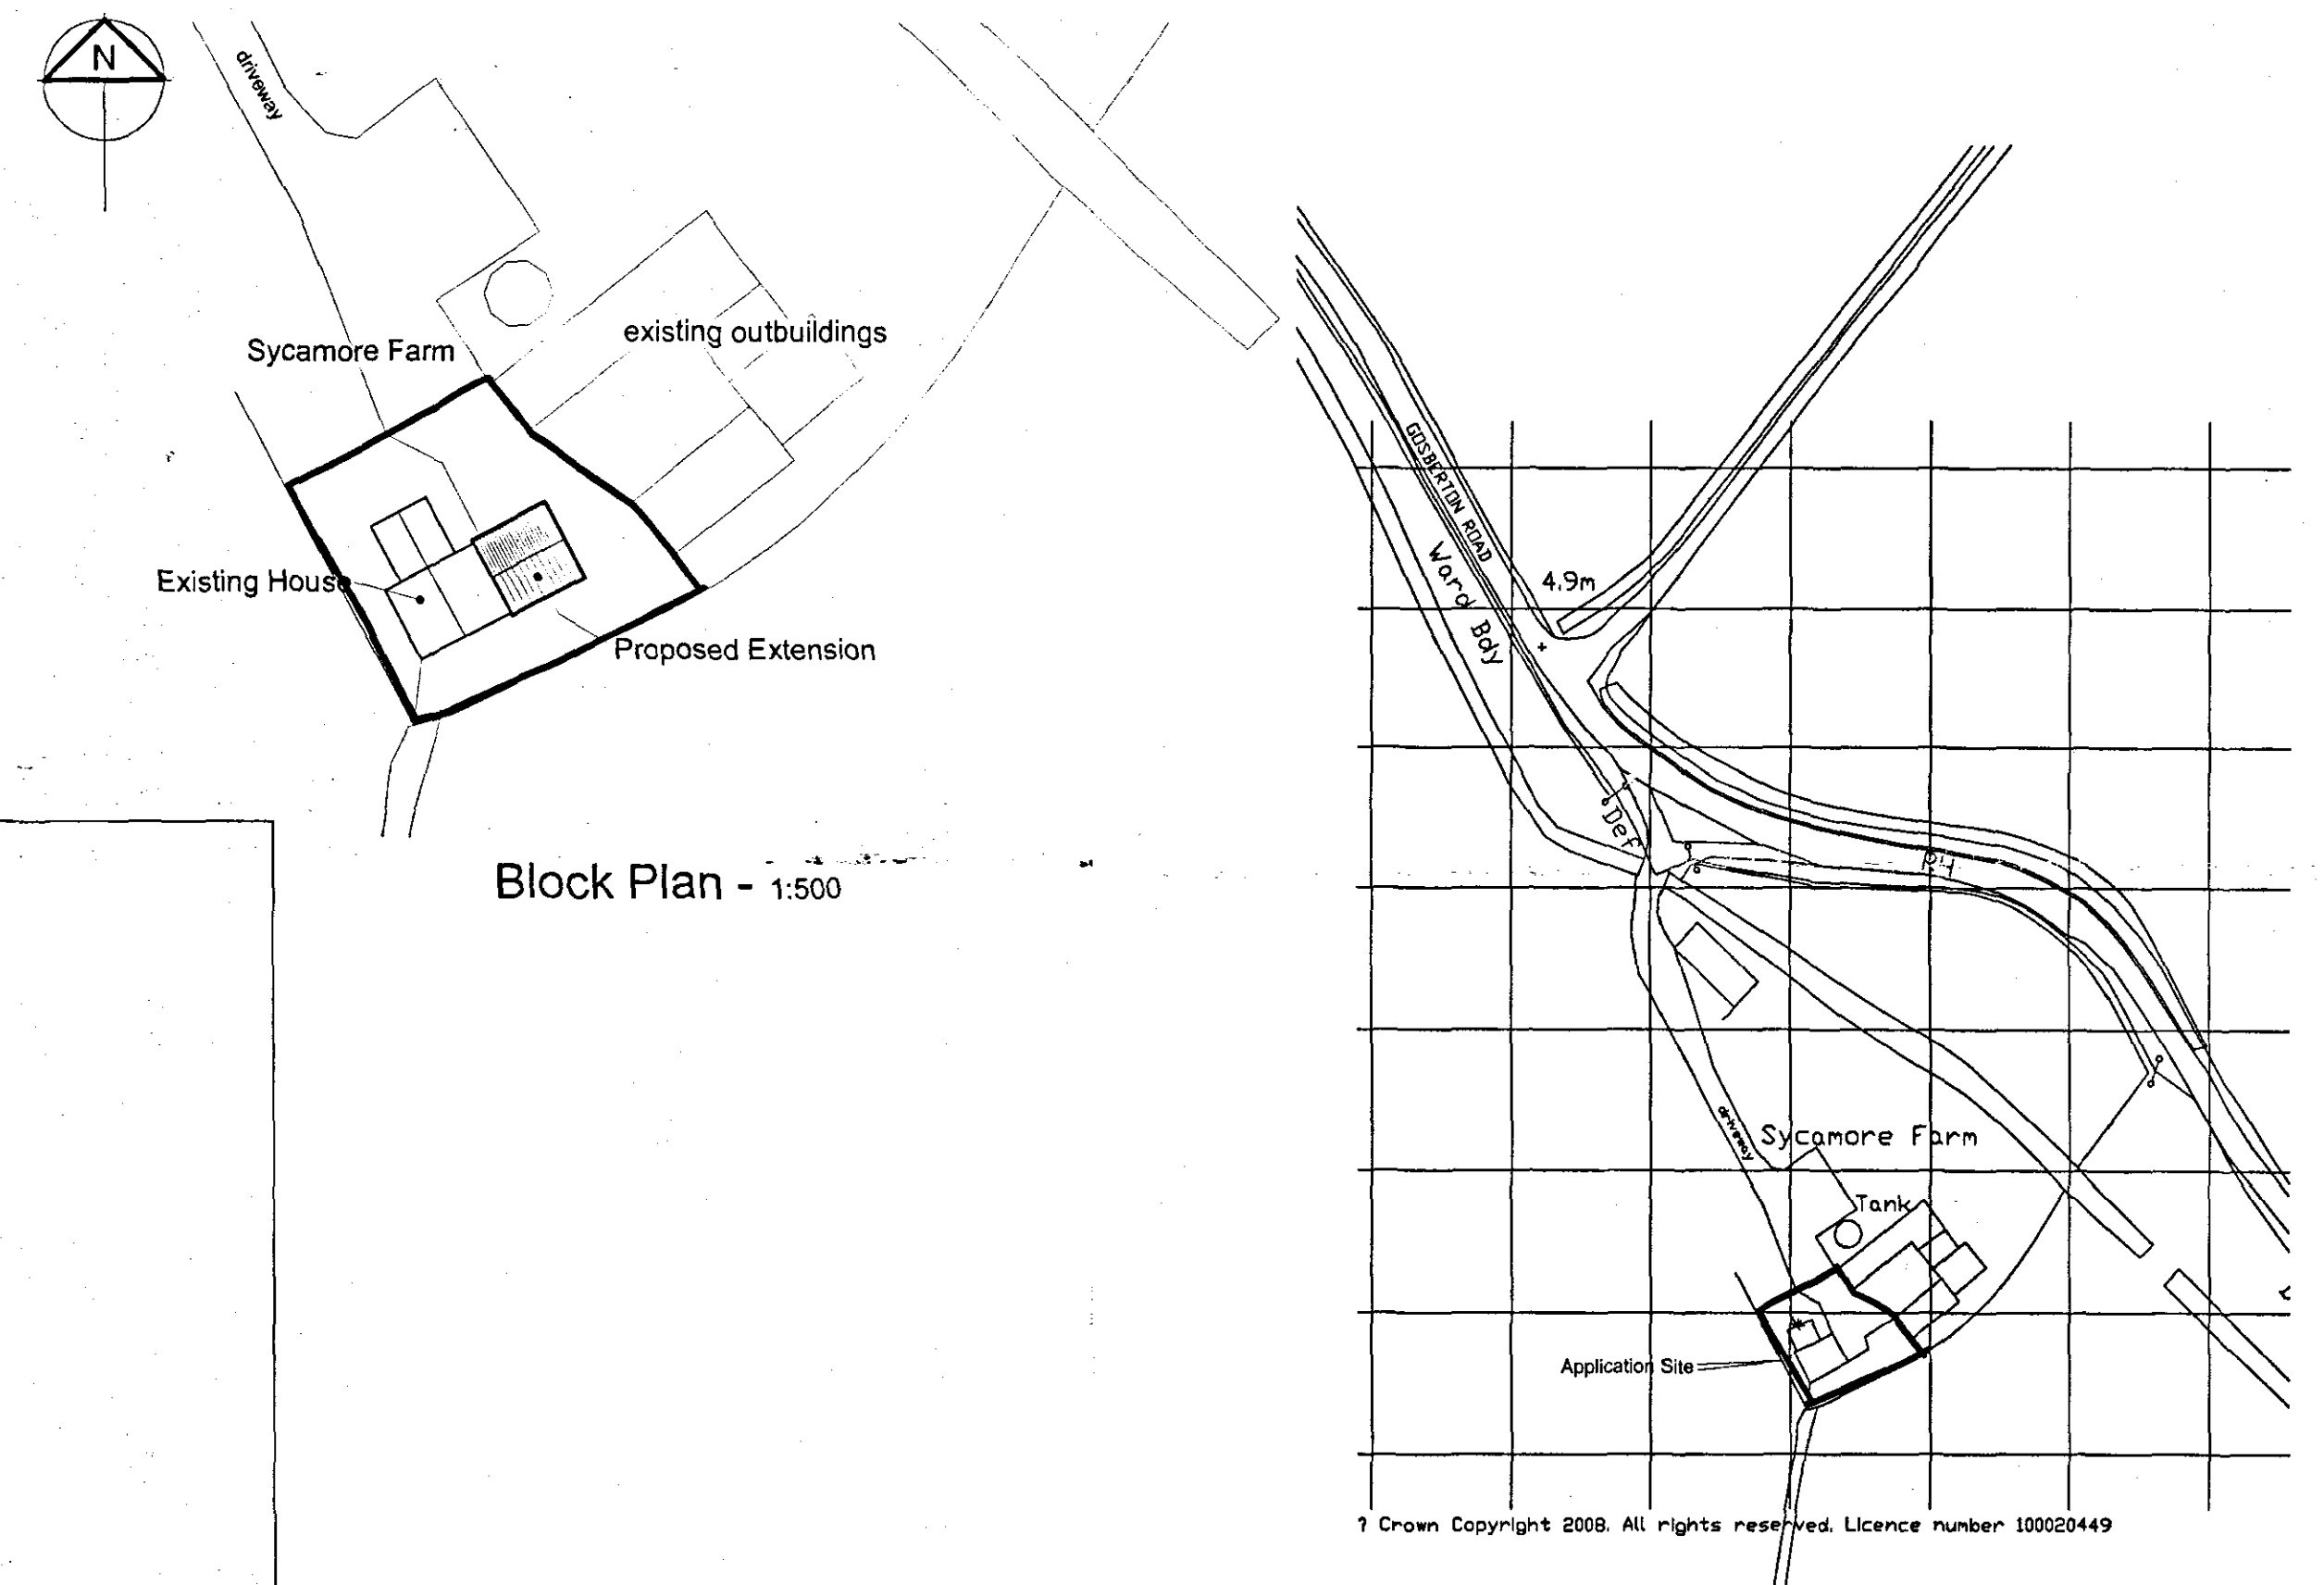


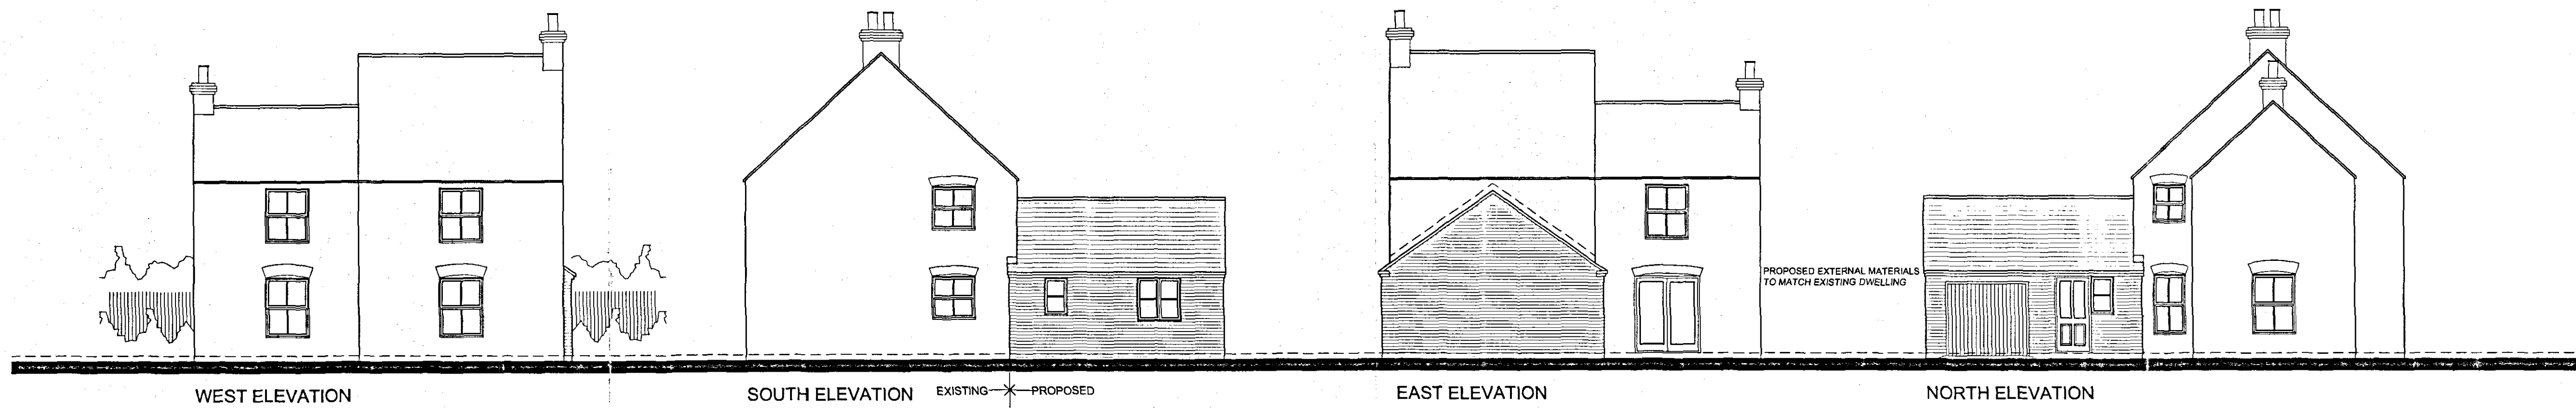

DETERMINED PLAN		
18 NOV 2008		
1187108		
Rev	Description	Date

Tulip Design
Architectural & Building Design Services

6 Tulip Fields, Whaplode, Spalding, Lincs. PE12 6US
Tel: 07500 966039
Email: tulip.design@btinternet.com

Client:		Scale
Mr J. R. Rowbottom		1:100, 1:50 1:500, 1:1250
Project		Date
Single Storey Extension at: Sycamore Farm, Gosberton Bank, Spalding Lincolnshire. PE11 4PB		Nov 2008
Title		Drawing No.
Planning Drawing		08/014/01
		Revision