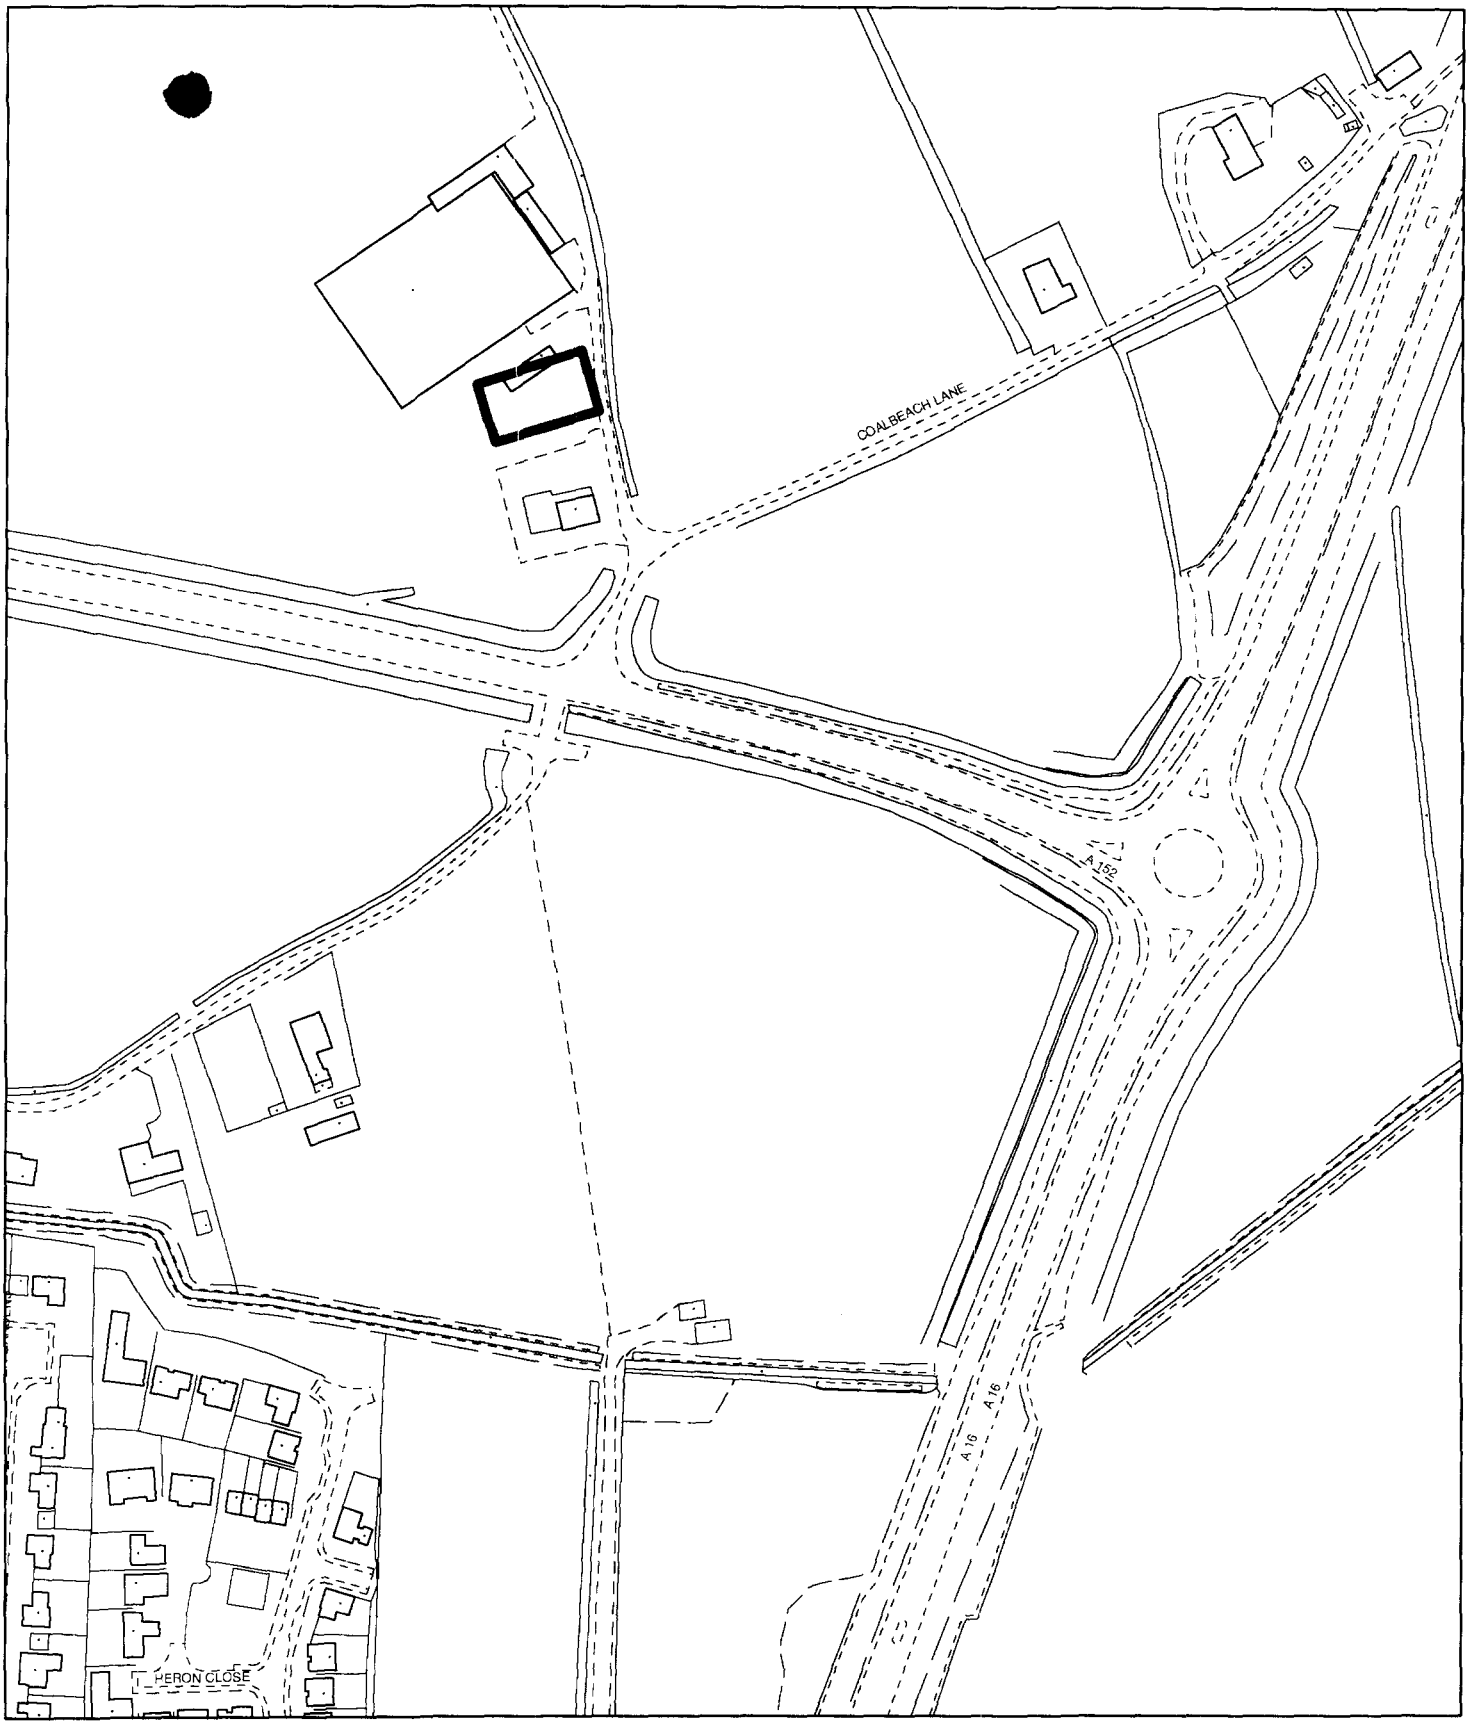


Planning Application Location Plan
Ward Member Notification


H17/1197/01

Scale: 1:2500

PLEASE DO NOT COPY THIS PLAN
This map is reproduced from Ordnance Survey material with permission of Ordnance Survey on behalf of Her Majesty's Stationery Office (c) Crown copyright. Unauthorised reproduction infringes Crown copyright and may lead to prosecution or civil proceedings. South Holland District Council LA079413 2001

Planning and Development

Council Offices, Priory Road, Spalding, Lincolnshire
PE11 2XE

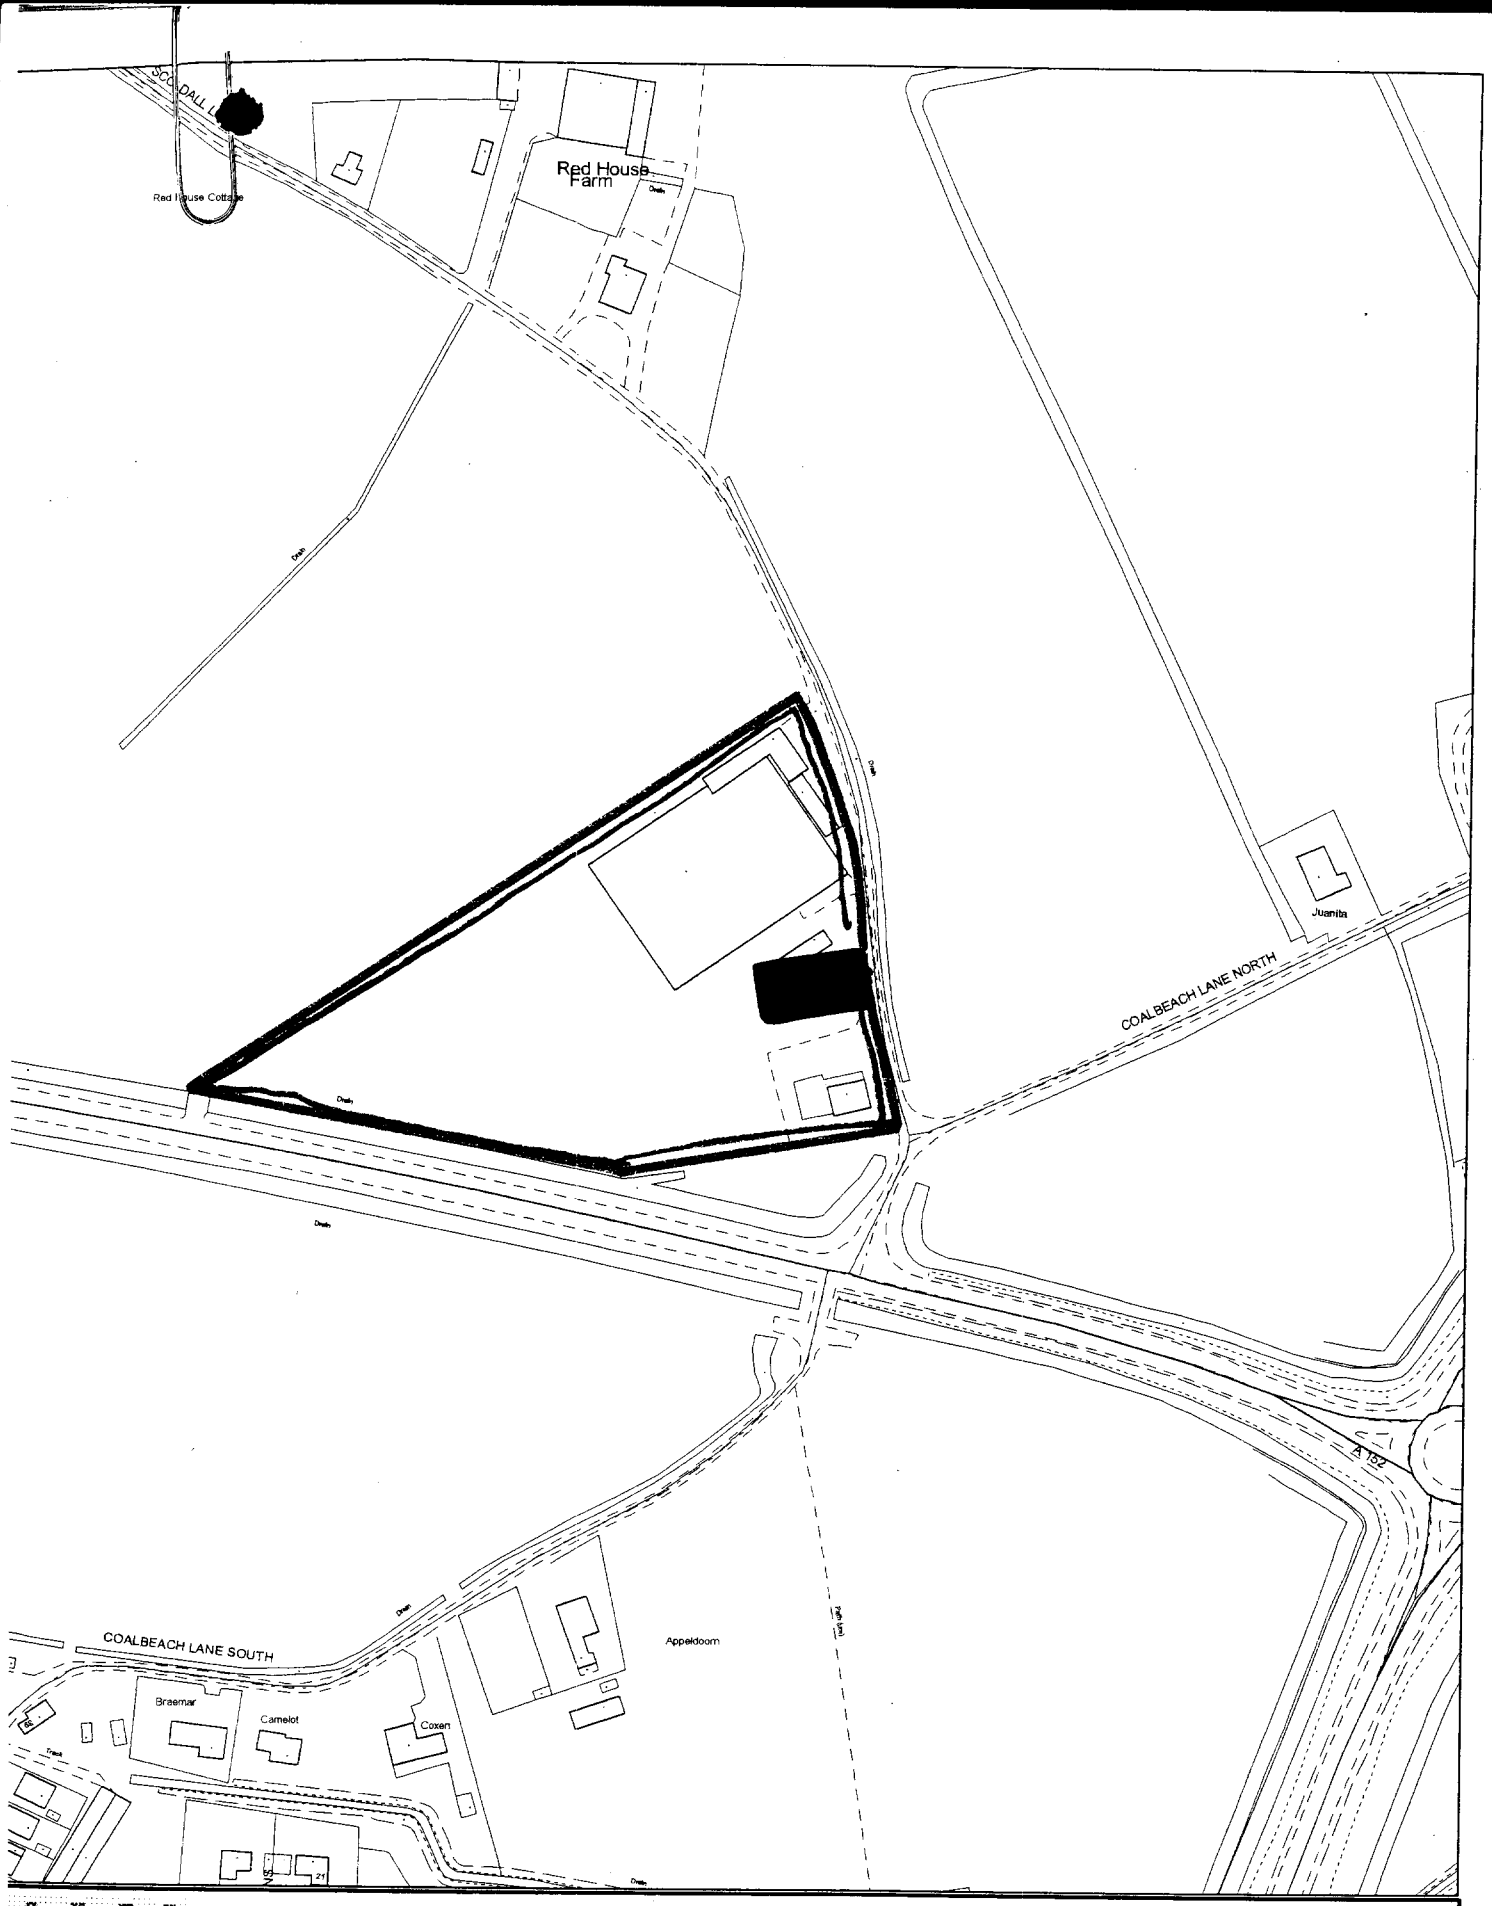

H17/1197/01


Scale: 1:2500

August 2002

ıning and Development

ıncil Offices, Priory Road, Spalding, Lincolnshire
l1 2XE

This map is reproduced from Ordnance Survey material with permission of Ordnance Survey on behalf of Her Majesty's Stationery Office (c) Crown copyright. Unauthorised reproduction infringes Crown copyright and may lead to prosecution or civil proceedings. South Holland District Council LA079413 2002

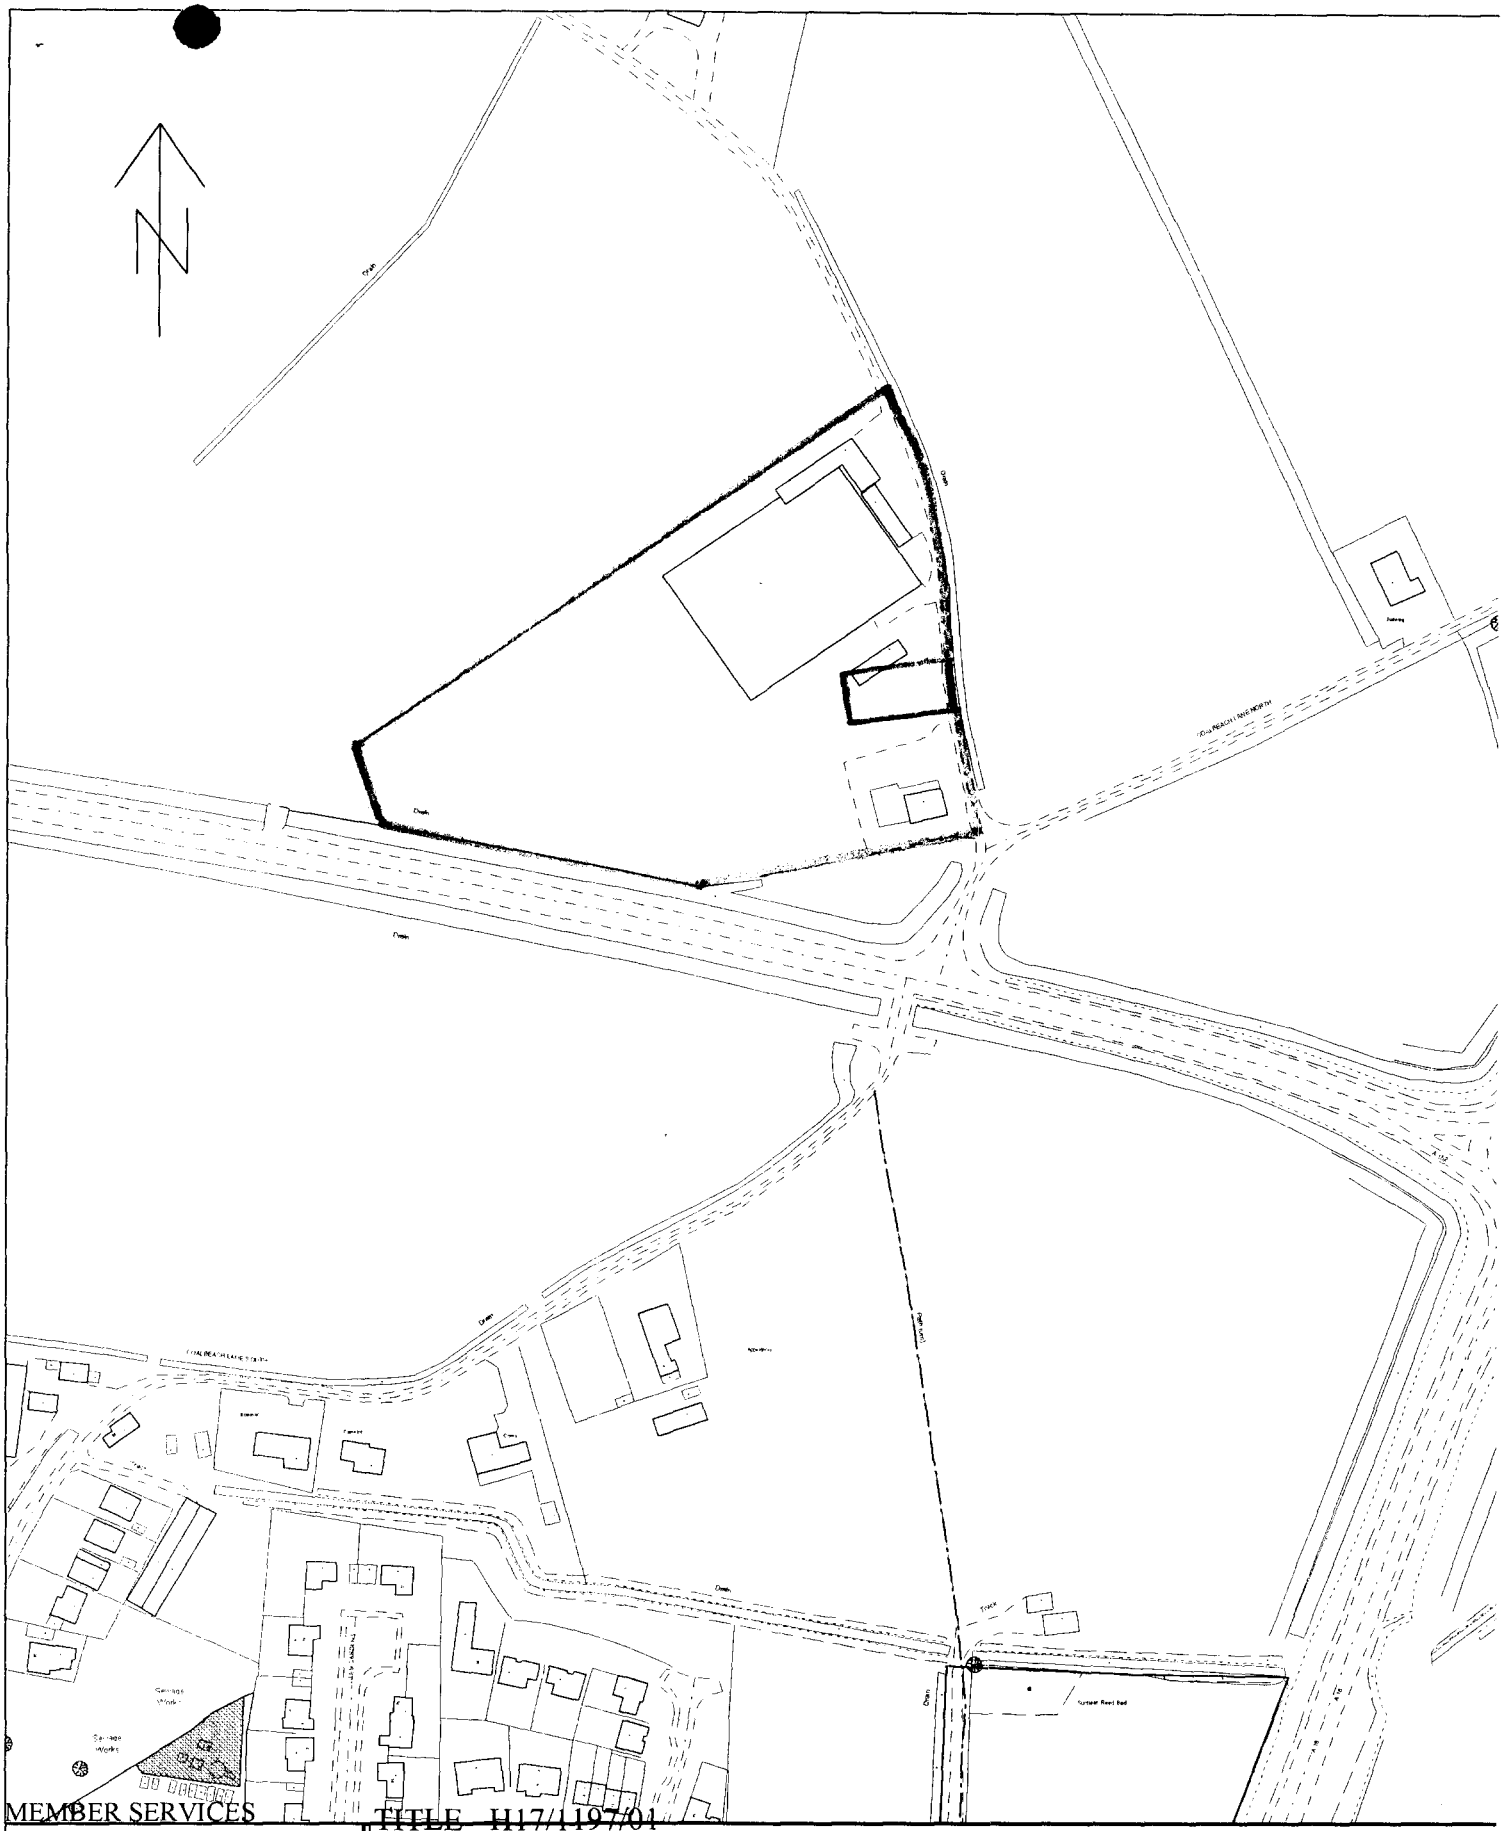

MEMBER SERVICES TITLE H17/1197/01

MAP REF: TF2629SW SCALE: 1:2500

S O U T H
H O L L A N D
DISTRICT COUNCIL

Based upon the Ordnance Survey Mapping with the permission of the Controller of Her Majesty's Stationery Office © Crown Copyright. Unauthorised reproduction infringes Crown copyright and may lead to prosecution or civil proceedings. SHDC Licence LA079413.

H17/1197/01

APPLICATION FOR REPLACEMENT DWELLING

THE NURSERY
SCOLDHALL LANE
SURFLEET
SPALDING

MR S.E. HARRIS

R. LONGSTAFF & CO
S, New Road, Spalding, Lincs. PE11 1BS.

Reproduced from the Ordnance Survey
Map No. TF 2629
Scale 1:2500 Edition .....
with the permission of the Controller
of Her Majesty's Stationery Office
Crown Copyright Office.
Licence No. ES 759086
Date 5-11-01

N

DETERMINED
PLAN

7 NOV 2001

1197/01

SCOLDALL LANE

LOADING

PACKING

BOILER

STORE

STORES

GLASSHOUSES

SITE OF PROPOSED DWELLING

TEMPORARY DWELLING

Colbeach House

COLBEACH LANE

FARM SALES OUTLET & SURROUND.

LINK ROAD

Thary Farm

BOSTON