

16/15
+ 316 8
2008.6

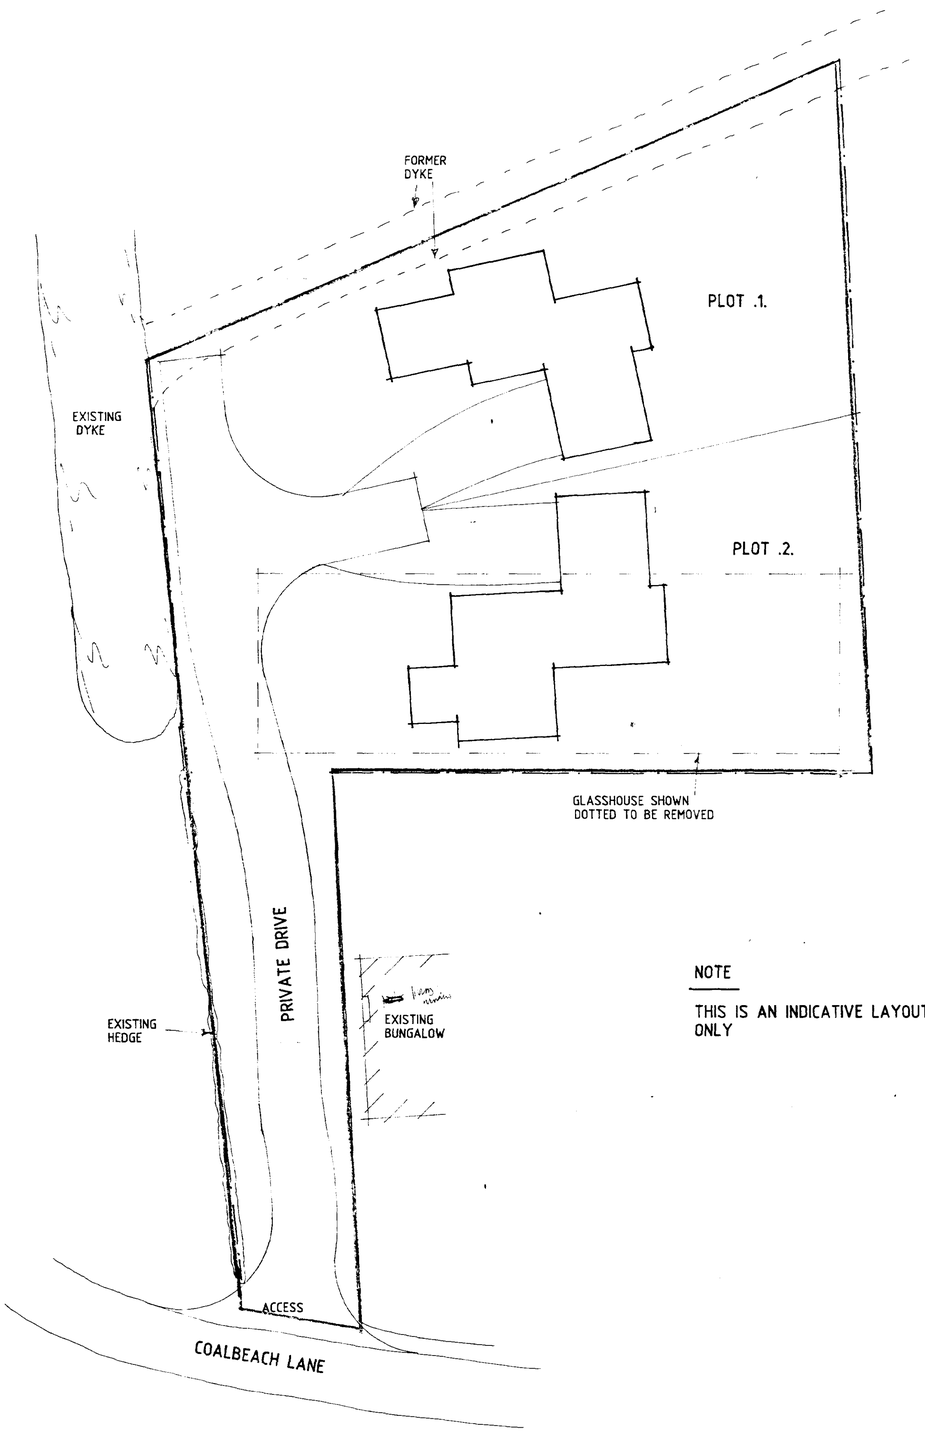

NOTE

THIS IS AN INDICATIVE LAYOUT ONLY

SITE PLAN

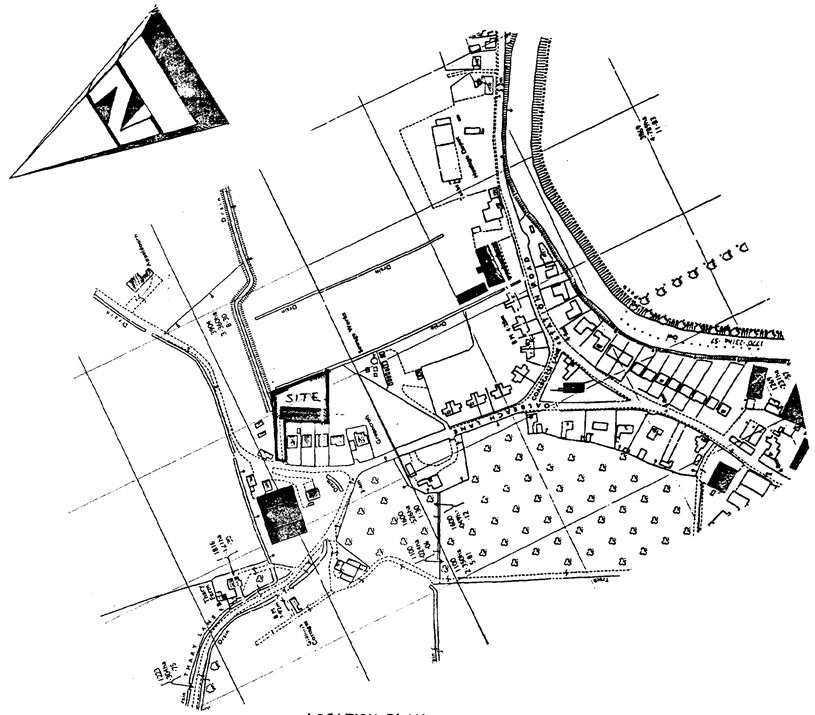

LOCATION PLAN

Notes & Revisions

Do not scale from this drawing.

This drawing is copyright and may not be altered, traced, copied, photographed or used for any purpose other than that for which it is issued without written permission from Messrs. Status Design.

The General Contractor is to check all dimensions on site and report discrepancies to the Architect.

All details shown on this drawing are based upon typical site conditions related to the area. No responsibility can be accepted for abnormal conditions unless reported to the Architects so that design amendments may be considered.

Please note: This drawing is not a conveyance drawing.

Construction work to be carried out with due regard to the Construction(Design and Management) Regulations 1994 (CDM) and the Health and Safety at Work, etc. Act 1974 (HSW Act).

DETERMINED PLAN

SOUTH HOLLAND DC
HOUSING & PLANNING
02 OCT 2000
Ref: 1198/8

DESIGN Status
CONSULTANTS IN ARCHITECTURE & PLANNING

PROPOSED RESIDENTIAL DEVELOPMENT AT COALBEACH LANE, SURFLEET FOR

SPALDING HORTICULTURAL Co

1:200 1:2500	SD00-051/1
SEPT-00	B.GILHAM.

2 Edinburgh Walk, Holbeach,
Spalding, Lincs. PE12 7AP
Tel: 01406 424363 Fax: 01406 490702