


Plan No. 101A

Front View Elevation Plan

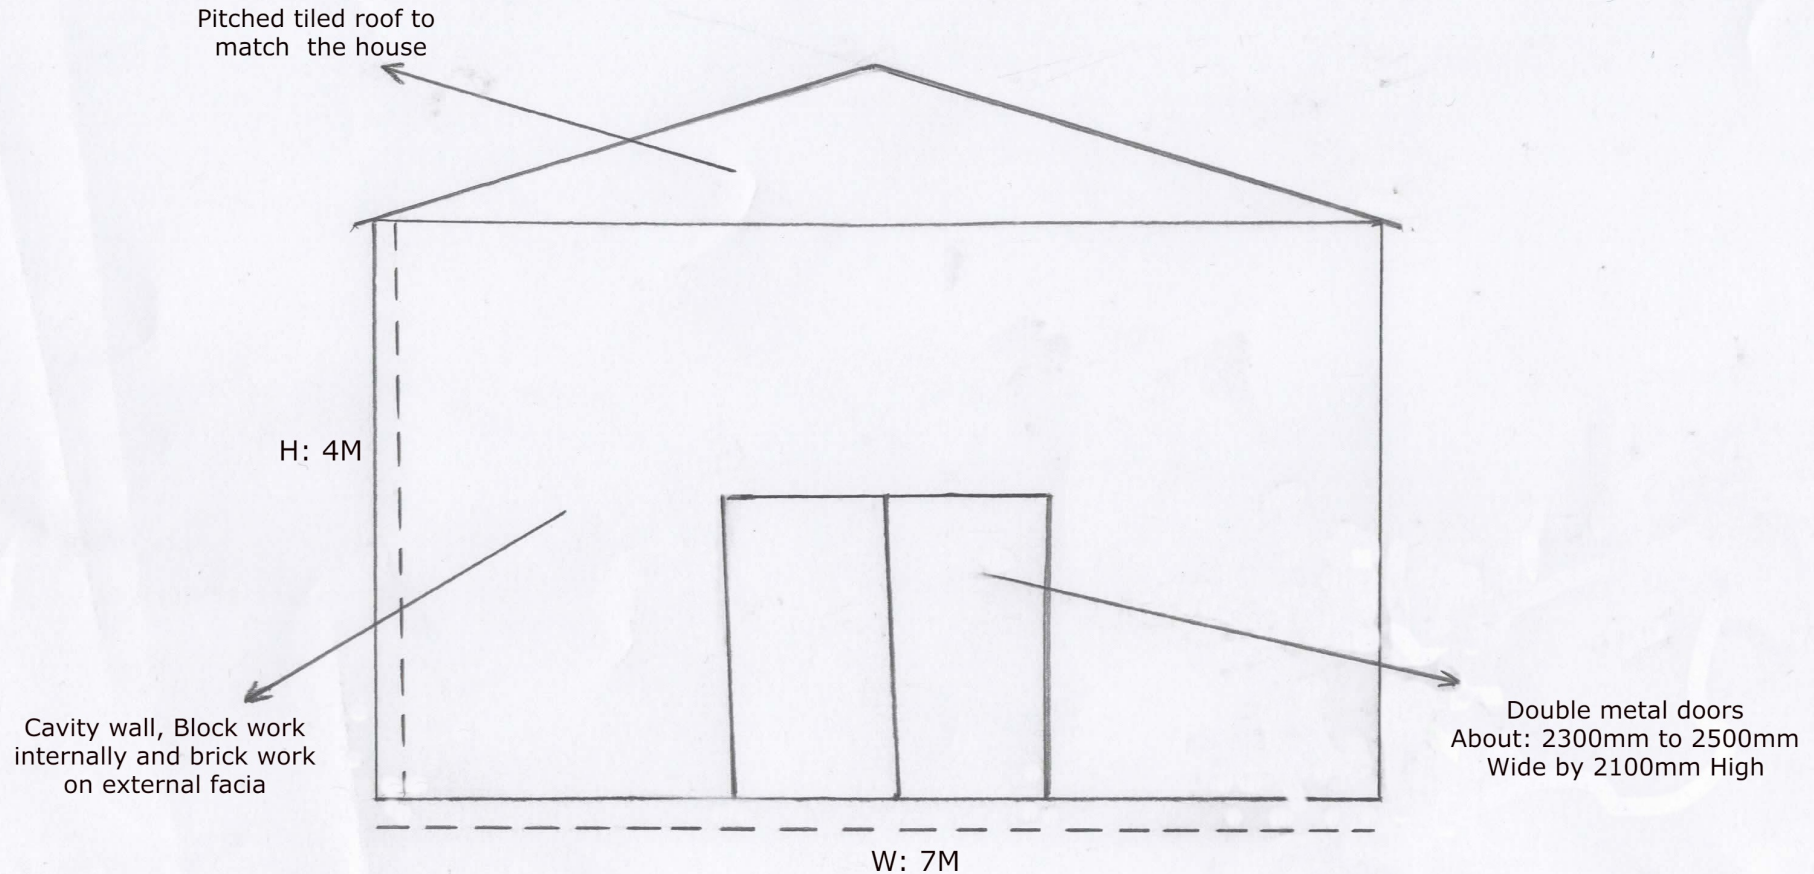

Walls all will be cavity walls, block work internally and brick work from outside facia, fully insulated with 100mm insulations.
Plan scale of: 1:500