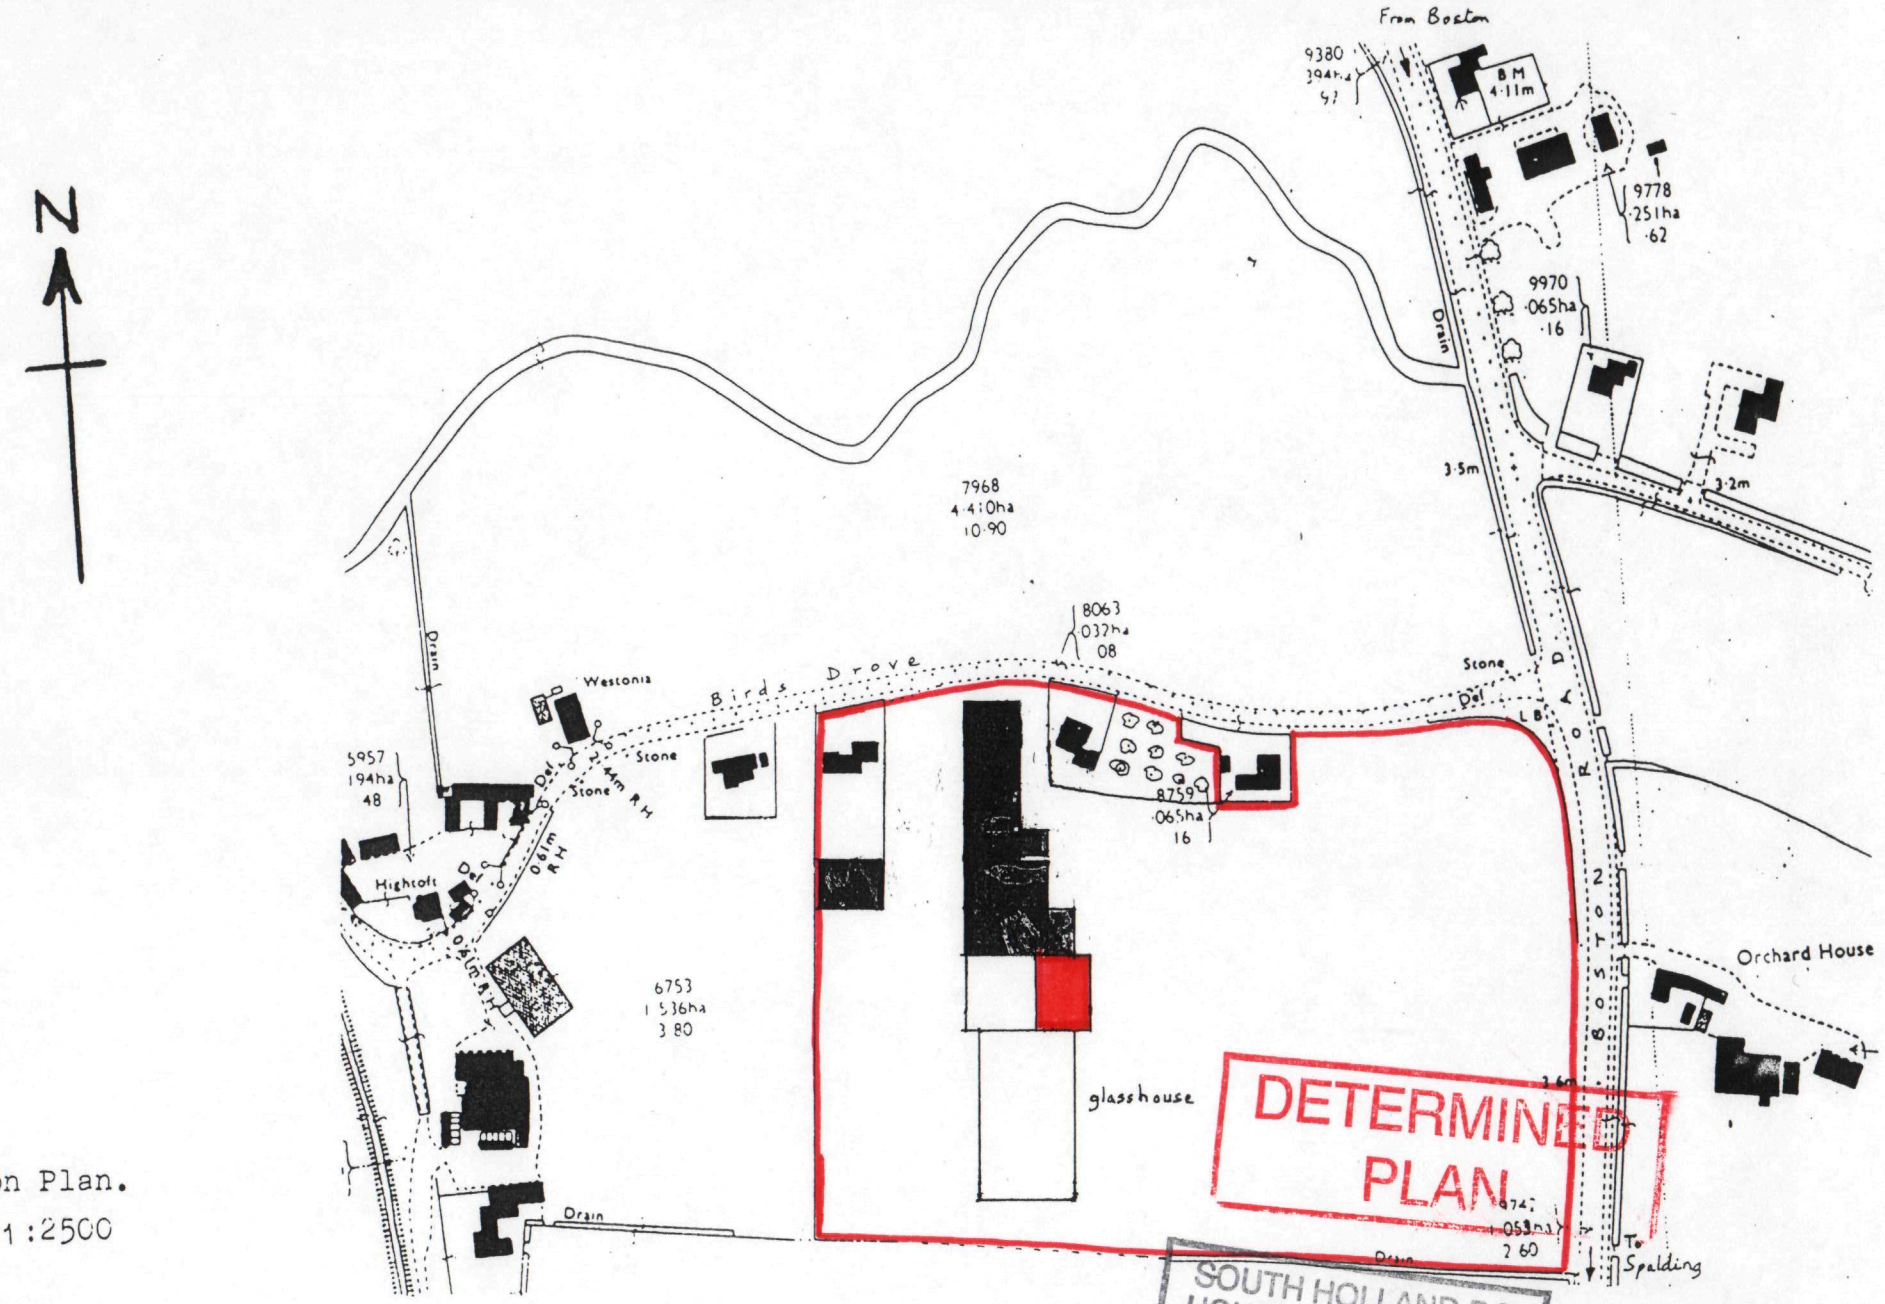


Location Plan.
Scale 1:2500

O.S. Map ref. TF 2429 - Crown Copyright Reserved

DETERMINED PLAN

SOUTH HOLLAND DC
HOUSING & PLANNING
- 9 DEC 1998
Ref: 1217/98

D.E. Brand and Sons,
Birds Drove, SURFLEET, Spalding.

BUILDING DESIGN and PLANS

ALWYN ROFFE,
1, Green Lane,
SPALDING, Lincs. PE11 2YB
tel : 01775 - 723 680