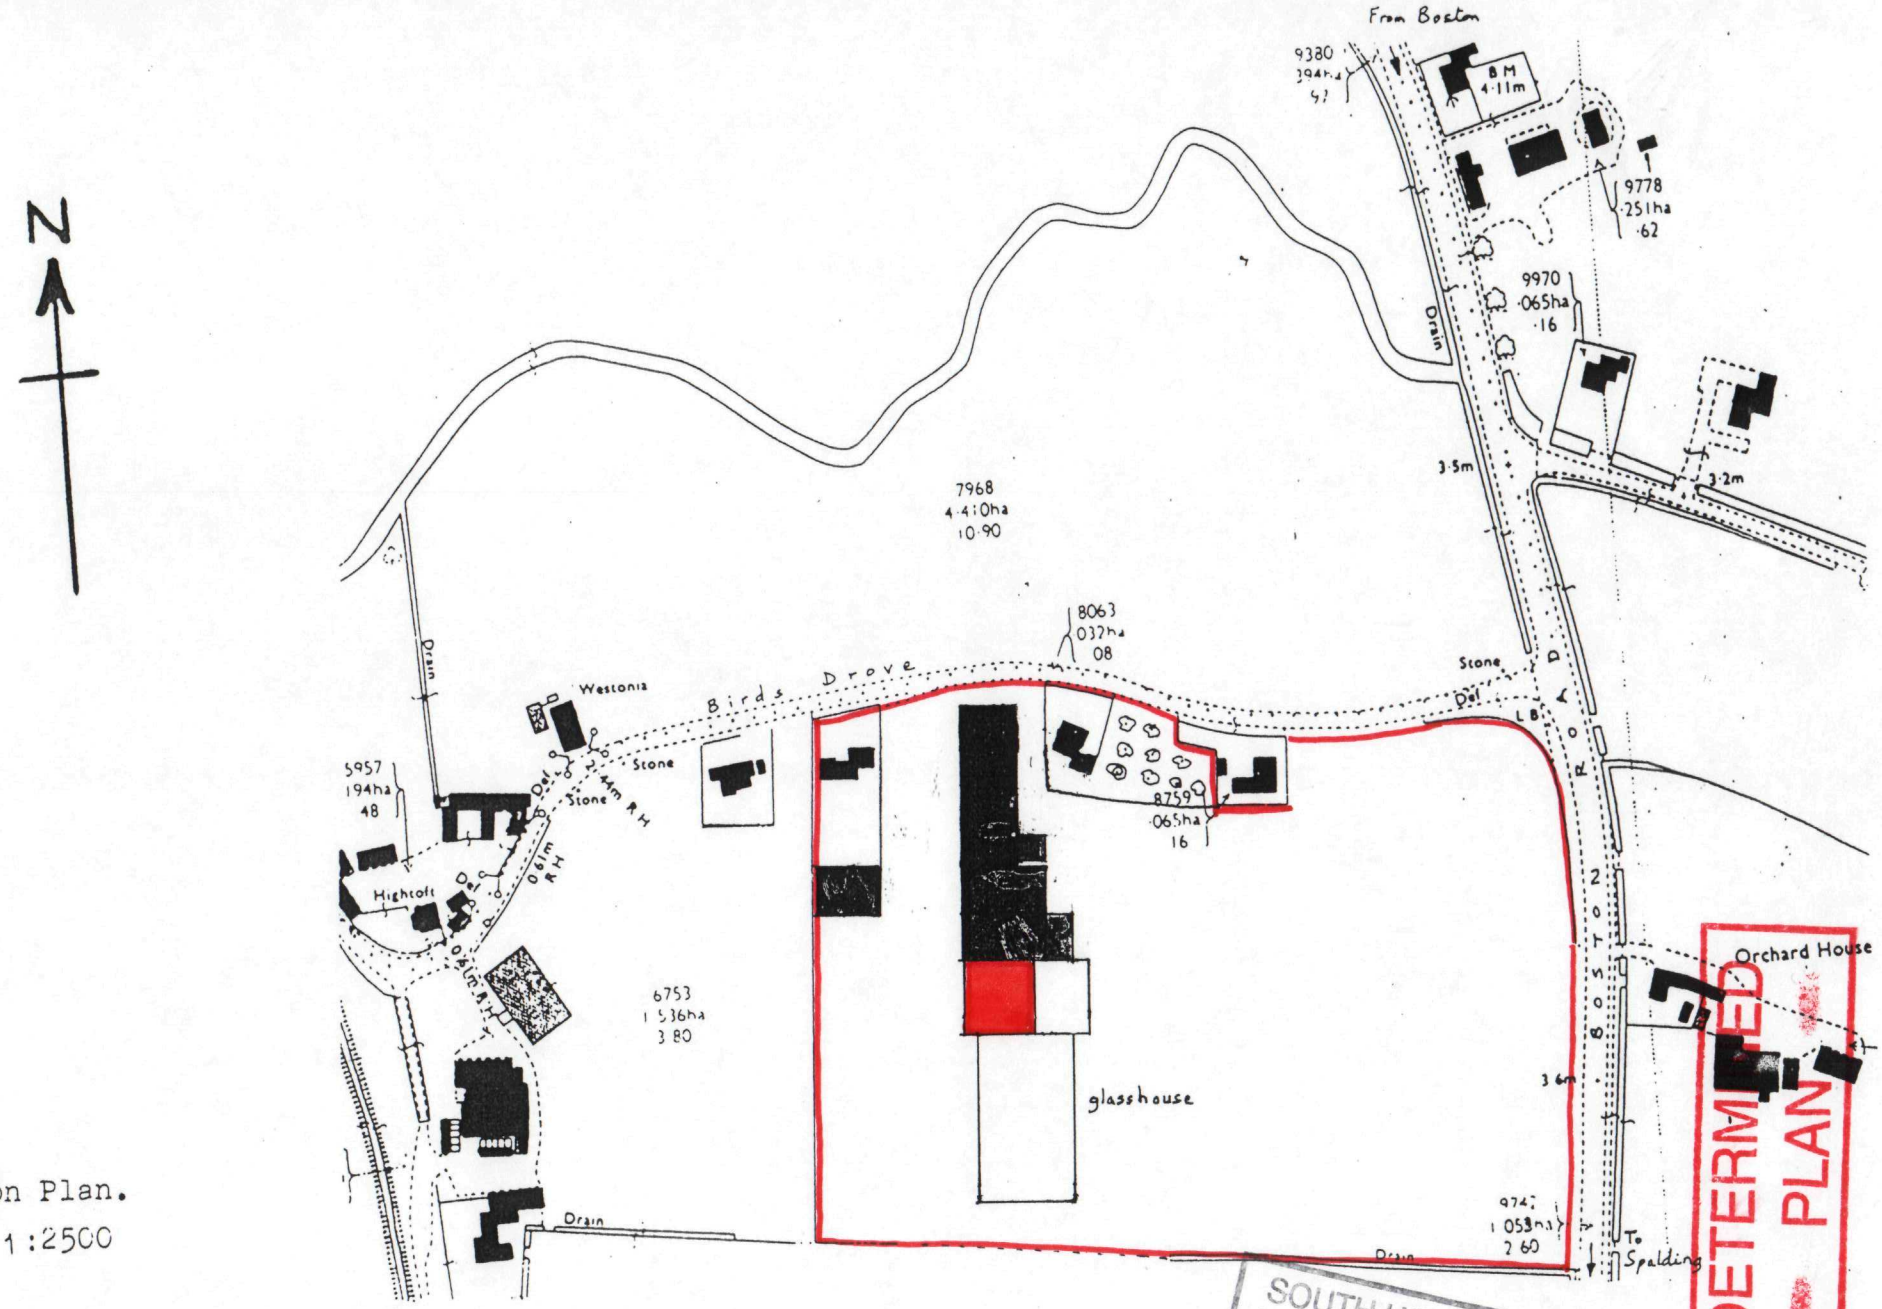


Location Plan.
Scale 1:2500

O.S. Map ref. TF 2429 - Crown Copyright Reserved

D.E. Brand and Sons,
Birds Drove, SURFLEET, Spalding.

SOUTH HOLLAND DC
HOUSING & PLANNING
-9 DEC 1998
Ref: 12/8/98

DETERMINED PLAN

BUILDING DESIGN and PLANS
ALWYN ROFFE,
1, Green Lane,
SPALDING, Lincs. PE11 2YB
tel : 01775 - 723 680