

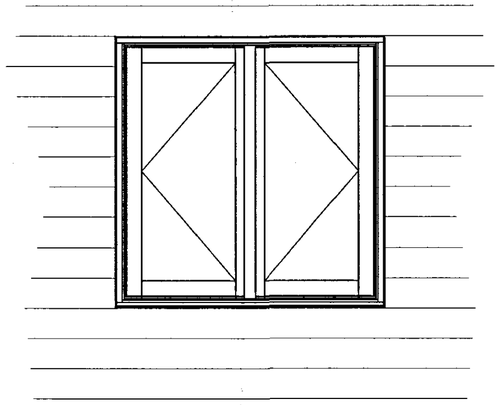



Typical Window Elevation
Scale 1:20

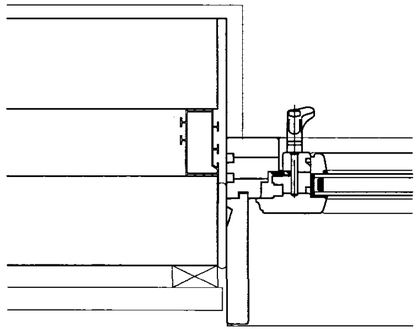


Typical Window Section
Scale 1:5

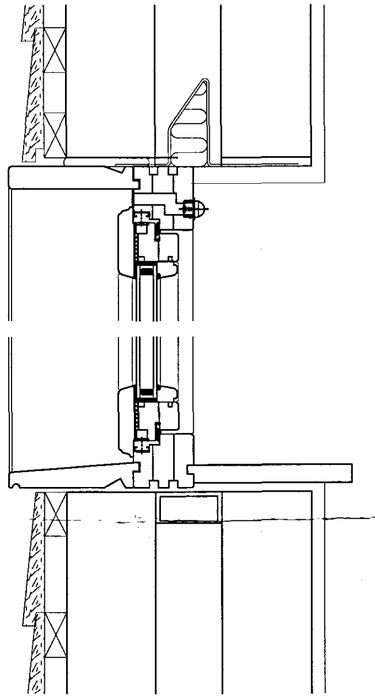


Typical Window Section
Scale 1:5

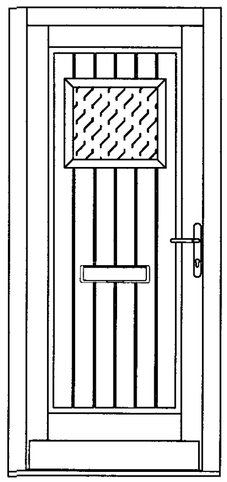

Typical Door Elevation
Scale 1:20

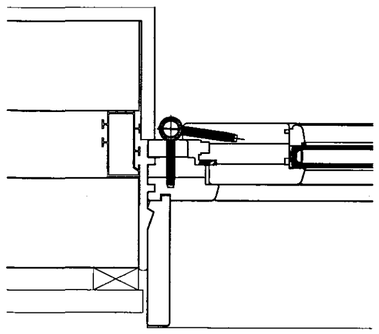

Typical Door Section
Scale 1:5

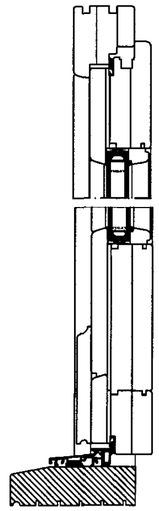

Typical Door Section
Scale 1:5

SHDC
Planning & Development
10 SEP 2007
Ref: 1219/07

Client :
Mr D Neville
Vernatts Bungalow
Surfleet Seas End
Spalding

Site :
Window & Door Details

remway Design Ltd
2 Red Lion Street
Spalding
PE11 1SX
Tel / Fax: 01775 768 921
Mobile : 07815 112 058
e-mail: jason@remwaydesign.co.uk

Date : march06 | Scale : As Noted

Drawing No:
rem01

DETERMINED
PLAN