Contractors are responsible for checking all dimensions on site prior to work commencing.Due to areas of the structure being covered, unexposed or otherwise inaccessible the notes / specifications of existing materials are subject to confirmation of site when it is feasible to expose the relevant areas of construction. All material schedules are given in good faith and for pricing purposes only. It is the responsibility of the contractor to check their accuracy before ordering any materials. Remway Design accepts no responsibility for the accuracy of these material schedules.



VISUAL SCALE 1:100 @ a3



Elevation 01 - Front

1 : 100



Elevation 02 - Right

1 : 100



Elevation 03 - Rear

1 : 100



Elevation 04 - Left

1 : 100

72 Station Road | Surfleet

Plot 2 Elevations

Drg No


3039 - P200 rev A

remway Design Ltd

Contractors are responsible for checking all dimensions on site prior to work commencing.Due to areas of the structure being covered, unexposed or otherwise inaccessible the notes / specifications of existing materials are subject to confirmation of site when it is feasible to expose the relevant areas of construction. All material schedules are given in good faith and for pricing purposes only. It is the responsibility of the contractor to check their accuracy before ordering any materials. Remway Design accepts no responsibility for the accuracy of these material schedules.

10 - Proposed Ground Floor Schedule

Name	Area	Perimeter
Entrance	16.65 m²	19.2 m
Kitchen Dining Family	36.20 m²	24.3 m
Lounge	23.95 m²	20.3 m
Store	0.95 m²	4.2 m
Study	7.45 m²	11.1 m
Utility	8.25 m²	11.5 m
W.C	2.05 m²	6.0 m
Grand total: 7	95.50 m²	96.6 m

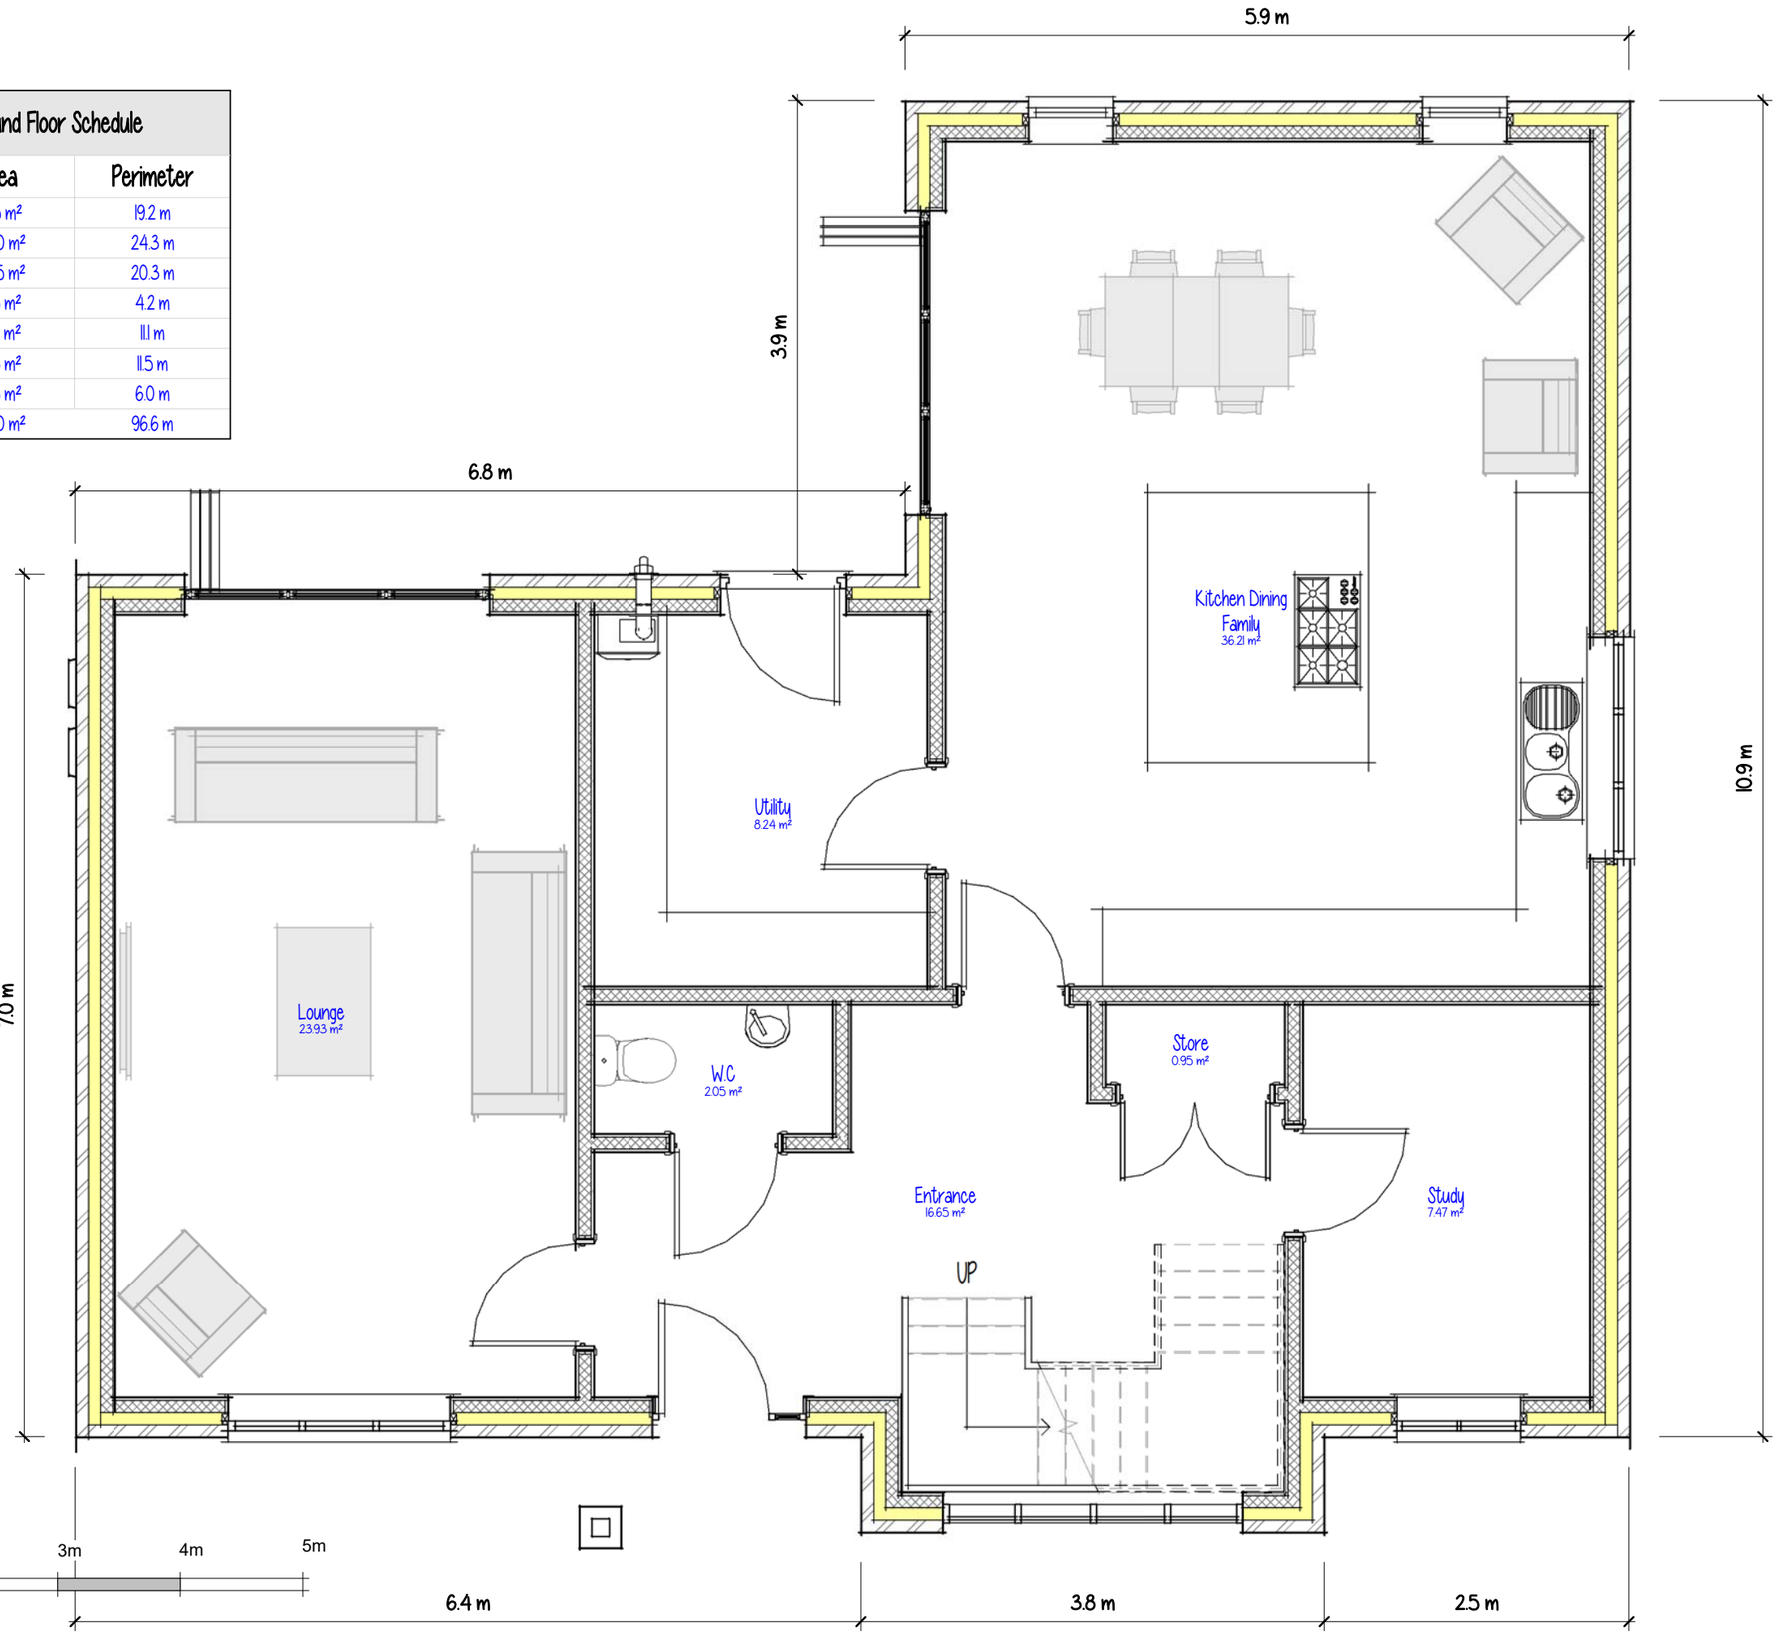

VISUAL SCALE 1:50 @ a3

Plot 2 GF Layout

Drg No

3039 - P201


72 Station Road | Surfleet

remway Design Ltd

Contractors are responsible for checking all dimensions on site prior to work commencing.Due to areas of the structure being covered, unexposed or otherwise inaccessible the notes / specifications of existing materials are subject to confirmation of site when it is feasible to expose the relevant areas of construction. All material schedules are given in good faith and for pricing purposes only. It is the responsibility of the contractor to check their accuracy before ordering any materials. Remway Design accepts no responsibility for the accuracy of these material schedules.

II - Proposed First Floor Schedule

Name	Area	Perimeter
A.C Store	1.55 m²	5.9 m
Bathroom	7.35 m²	11.8 m
Bed 1	13.50 m²	14.7 m
Bed 2	14.05 m²	16.1 m
Bed 3	12.00 m²	14.0 m
Bed 4	10.65 m²	13.3 m
Dressing Rm 1	5.40 m²	9.4 m
En Suite 1	4.45 m²	8.7 m
En Suite 2	3.45 m²	7.9 m
Landing	13.25 m²	23.1 m
Robe 3	0.85 m²	3.9 m
Robe 4	0.85 m²	4.1 m
Grand total: 12	87.30 m²	132.6 m

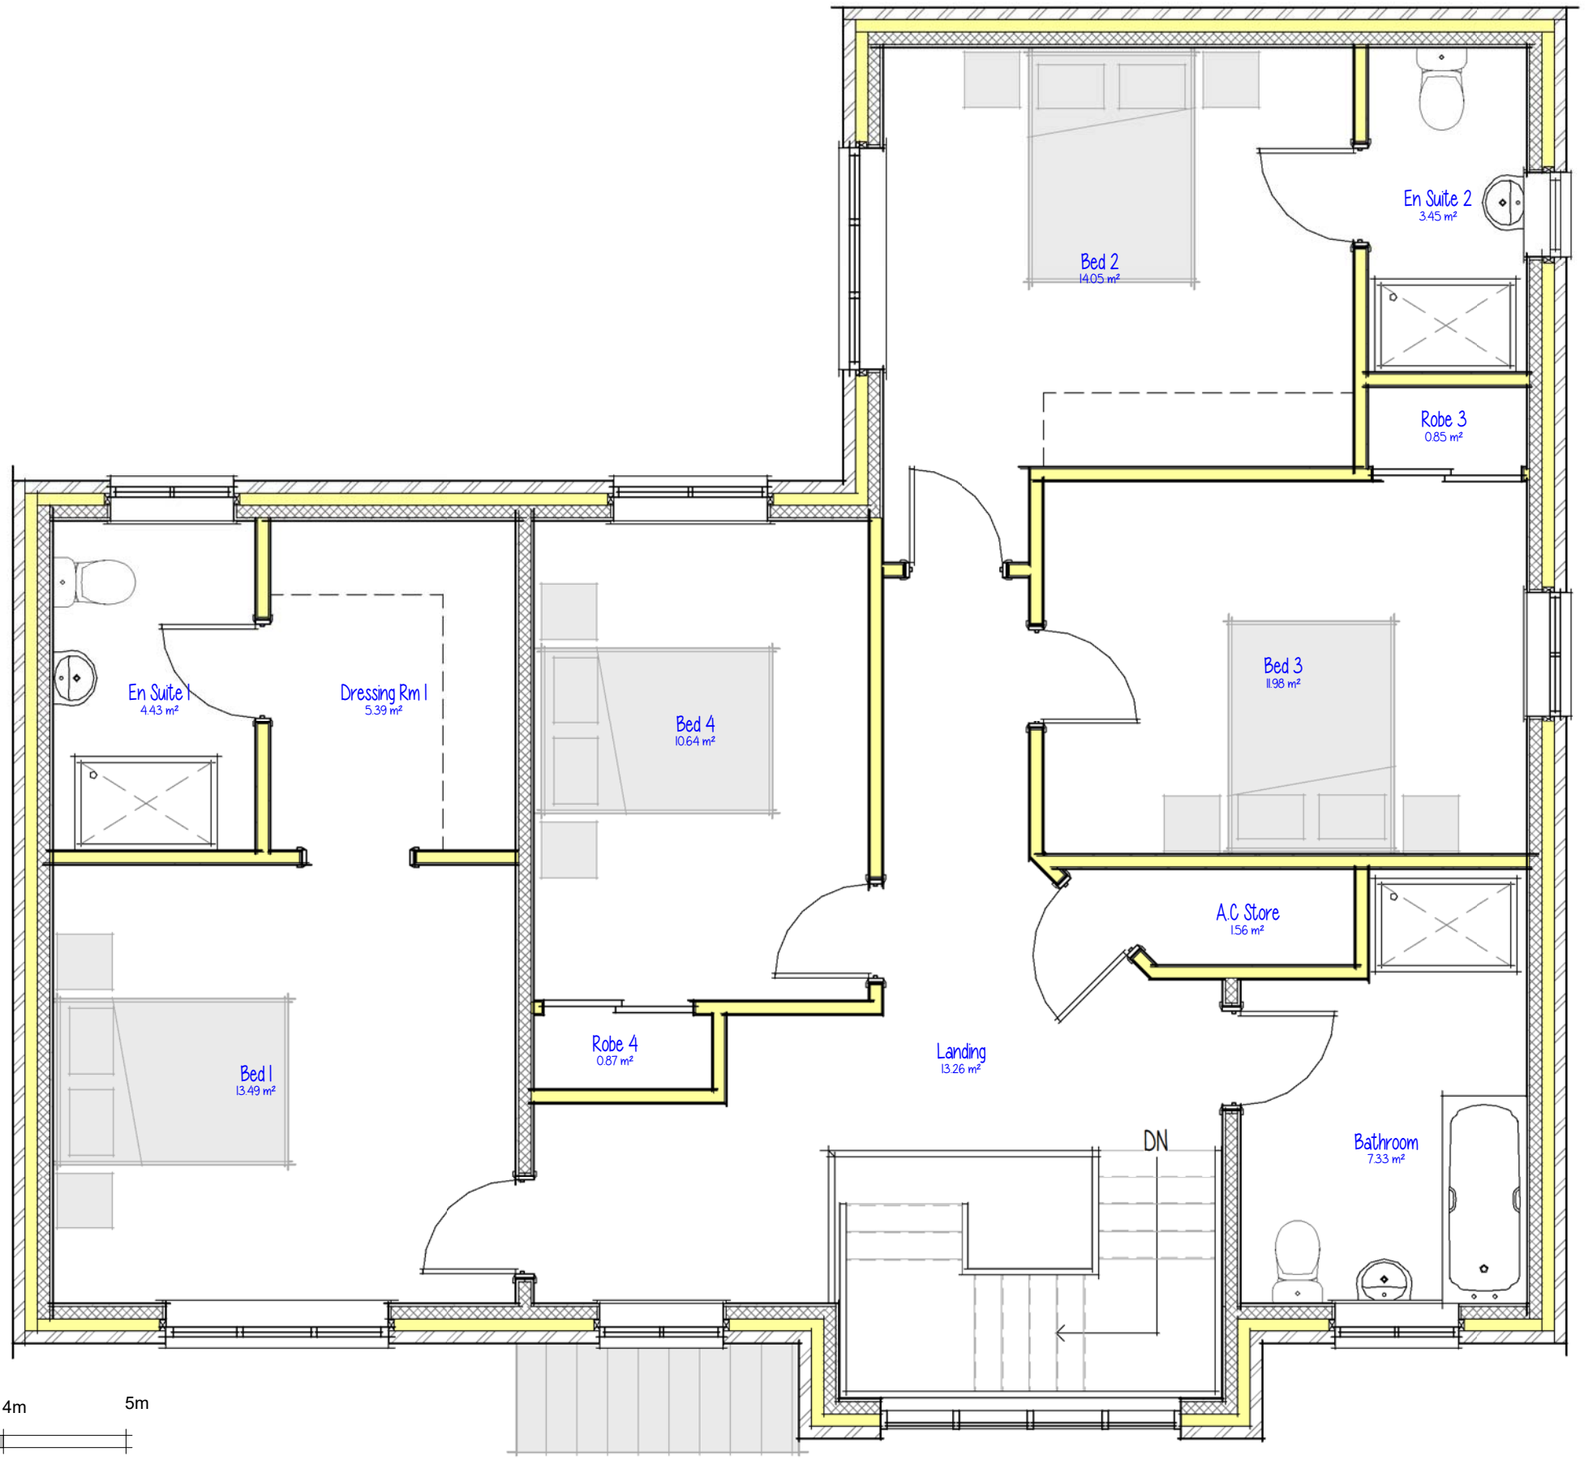

0m 1m 2m 3m 4m 5m

VISUAL SCALE 1:50 @ a3

Plot 2 FF Layout


Drg No


3039 - P202

72 Station Road | Surfleet

remway Design Ltd

Contractors are responsible for checking all dimensions on site prior to work commencing.Due to areas of the structure being covered, unexposed or otherwise inaccessible the notes / specifications of existing materials are subject to confirmation of site when it is feasible to expose the relevant areas of construction. All material schedules are given in good faith and for pricing purposes only. It is the responsibility of the contractor to check their accuracy before ordering any materials. Remway Design accepts no responsibility for the accuracy of these material schedules.

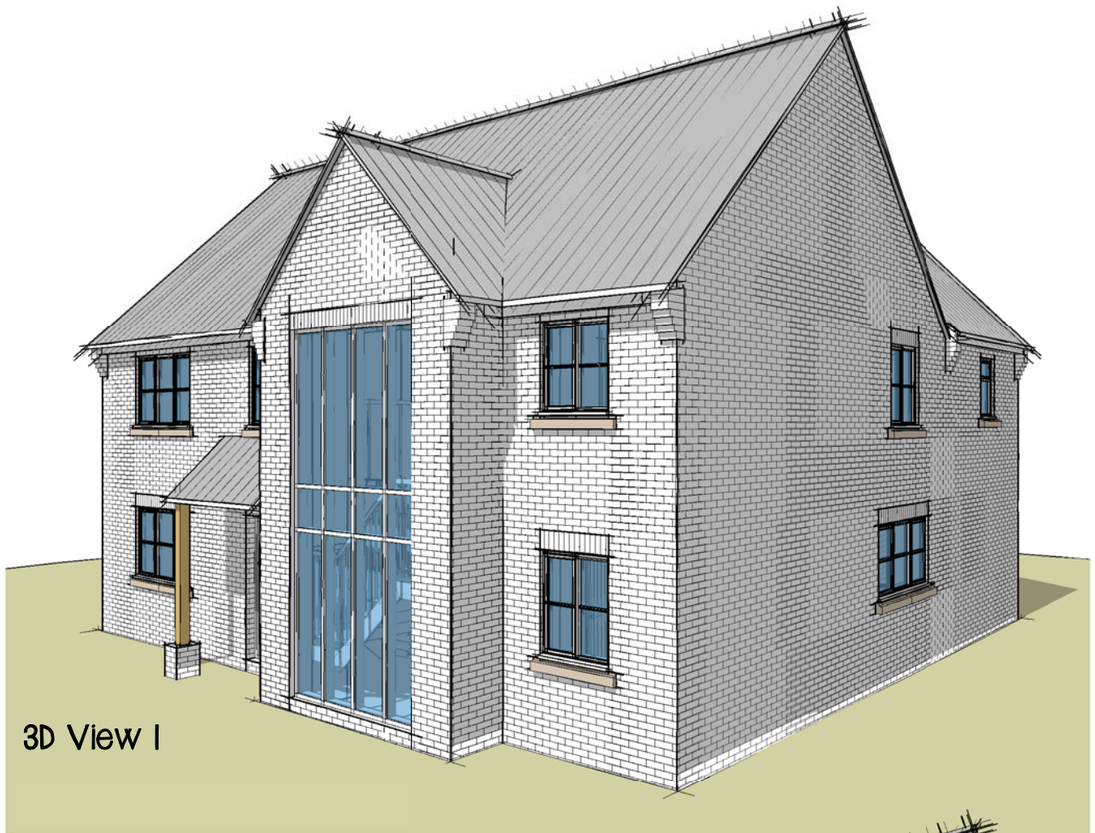

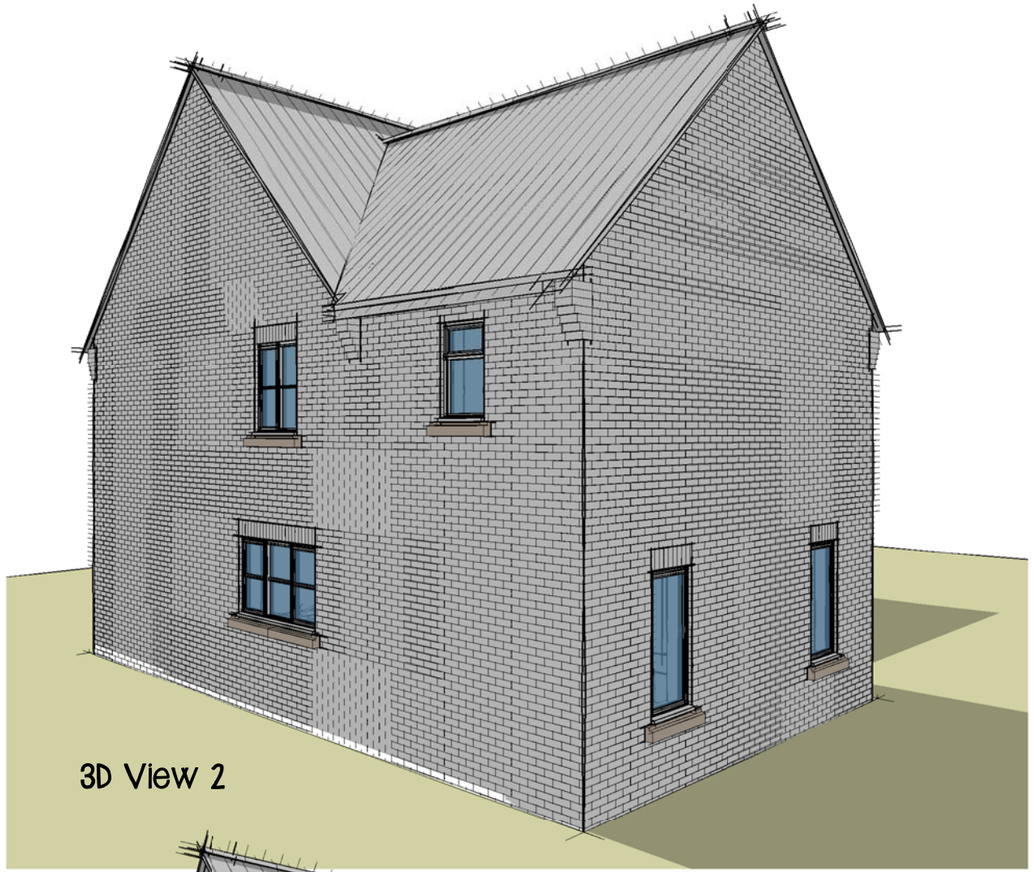





Plot 2 Visuals

Drg No

3039 - P203 rev A

72 Station Road | Surfleet

remway Design Ltd