
Contractors are responsible for checking all dimensions on site prior to work commencing.Due to areas of the structure being covered, unexposed or otherwise inaccessible the notes / specifications of existing materials are subject to confirmation of site when it is feasible to expose the relevant areas of construction. All material schedules are given in good faith and for pricing purposes only. It is the responsibility of the contractor to check their accuracy before ordering any materials. Remway Design accepts no responsibility for the accuracy of these material schedules.

a3



VISUAL SCALE 1:100 @ a3

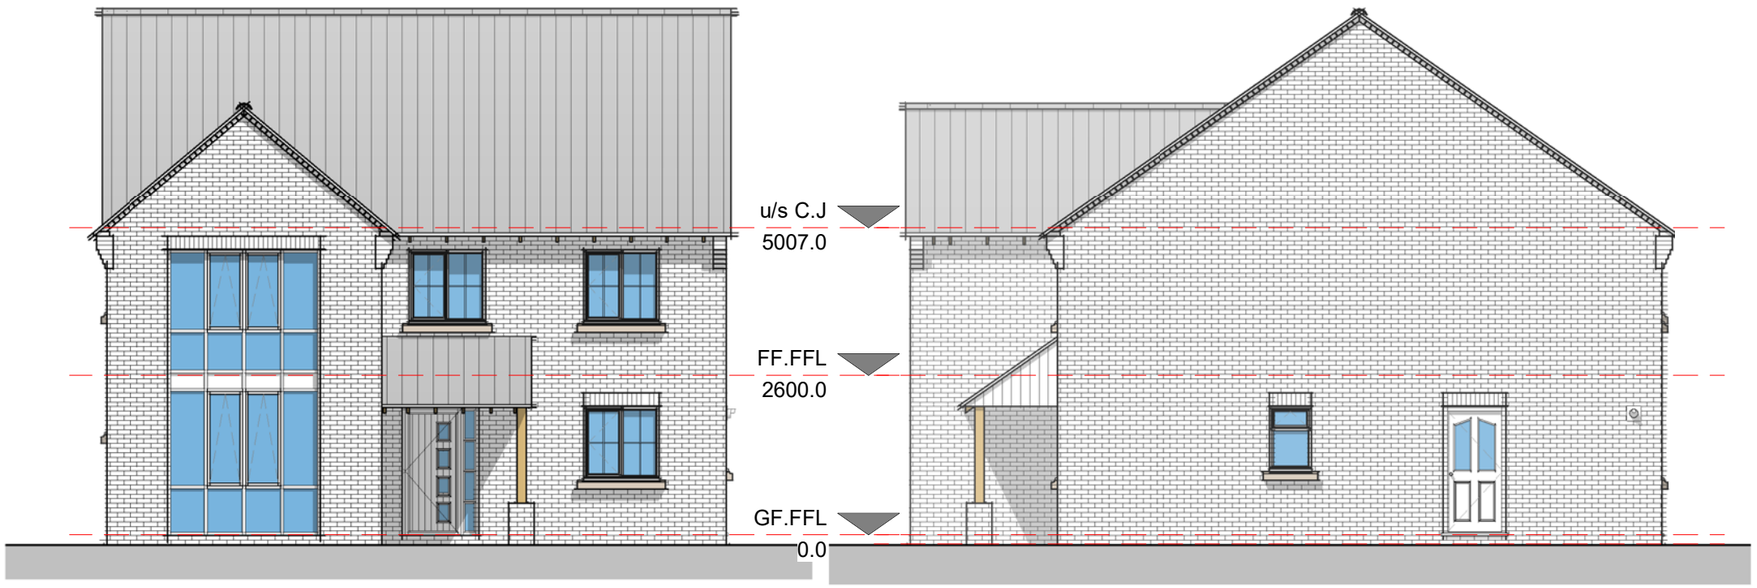

Elevation 01 - Front

1 : 100

Elevation 02 - Right

1 : 100



Elevation 03 - Rear

1 : 100



Elevation 04 - Left

1 : 100

Plot 5 Elevations

72 Station Road | Surfleet


Drg No

3039 - P500

remway Design Ltd

Contractors are responsible for checking all dimensions on site prior to work commencing.Due to areas of the structure being covered, unexposed or otherwise inaccessible the notes / specifications of existing materials are subject to confirmation of site when it is feasible to expose the relevant areas of construction. All material schedules are given in good faith and for pricing purposes only. It is the responsibility of the contractor to check their accuracy before ordering any materials. Remway Design accepts no responsibility for the accuracy of these material schedules.

a3

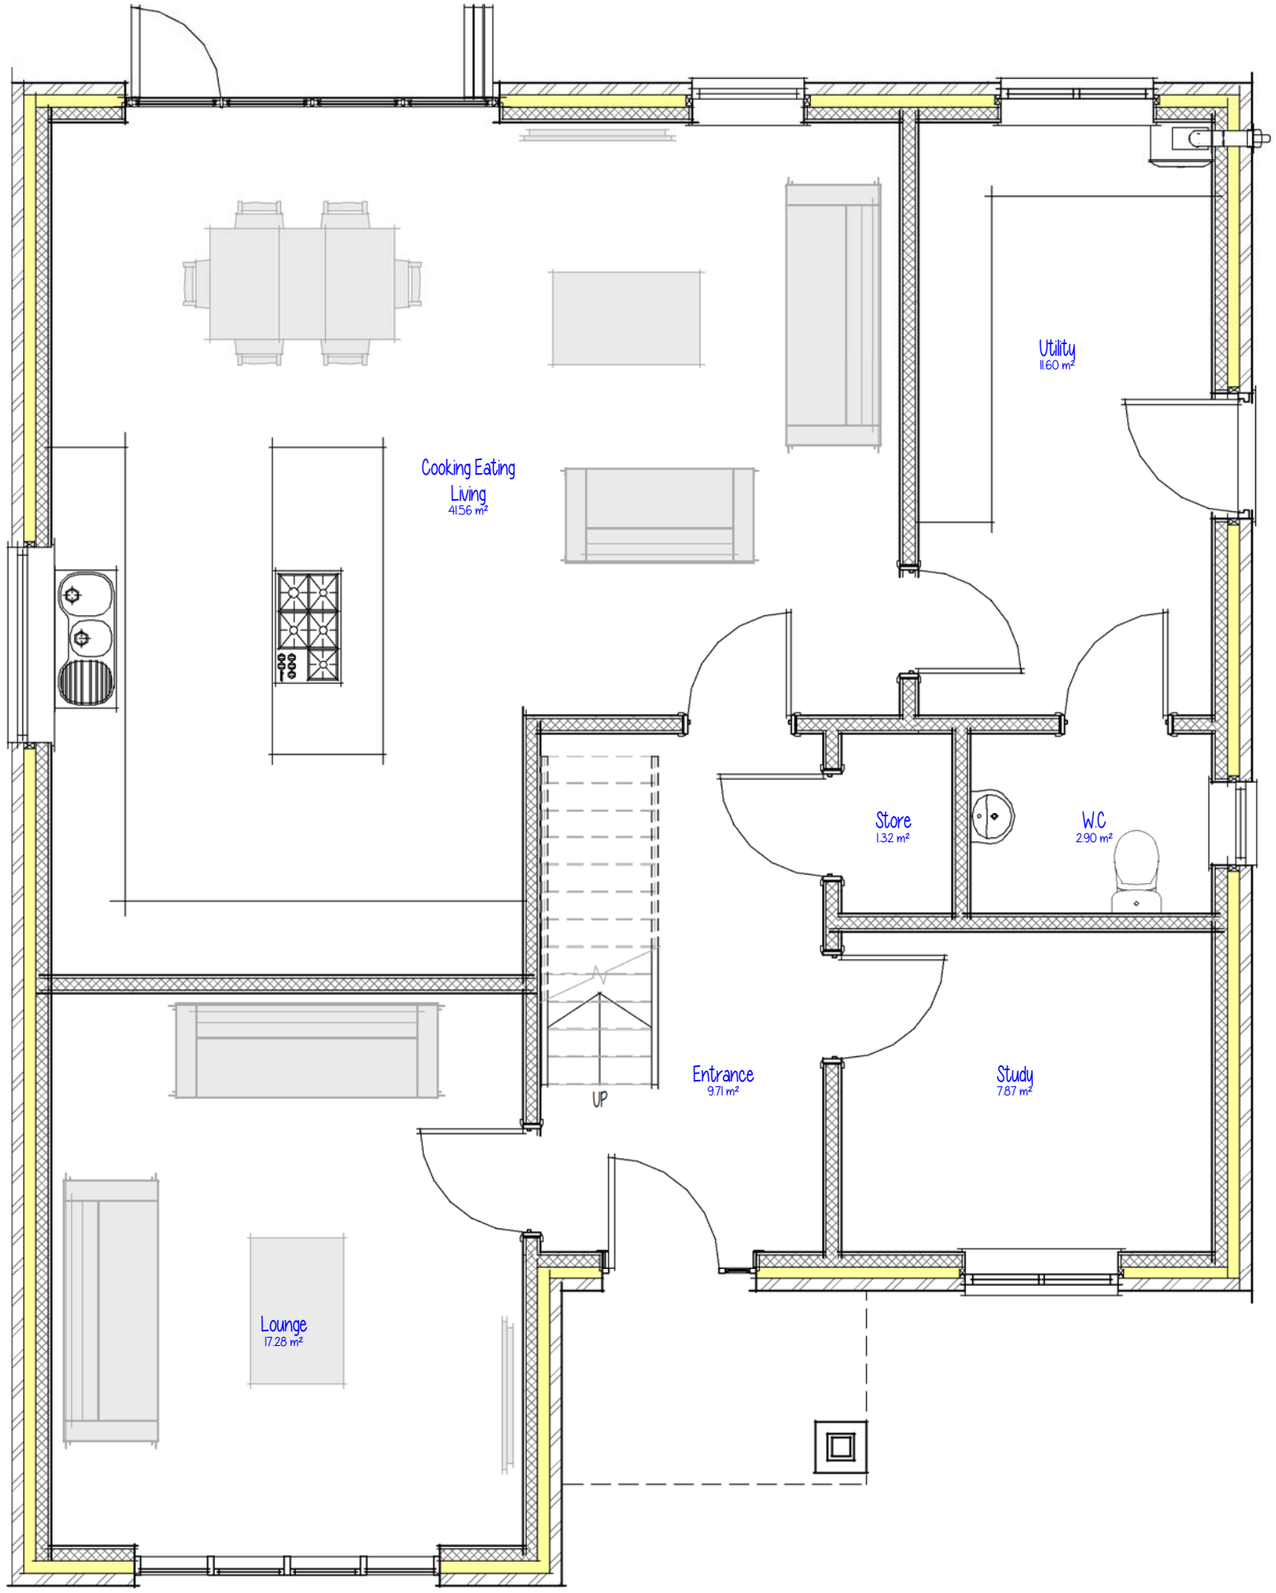



VISUAL SCALE 1:50 @ a3

10 - Proposed Ground Floor Schedule

Name	Area	Perimeter
Cooking Eating Living	41.55 m²	27.7 m
Entrance	9.70 m²	13.0 m
Lounge	17.30 m²	16.7 m
Store	1.30 m²	4.7 m
Study	7.85 m²	11.3 m
Utility	11.60 m²	14.5 m
W.C	2.90 m²	6.9 m
Grand total: 7	92.25 m²	94.8 m

72 Station Road | Surfleet

Plot 5 GF Layout


Drg No

3039 - P501

remway Design Ltd

Contractors are responsible for checking all dimensions on site prior to work commencing.Due to areas of the structure being covered, unexposed or otherwise inaccessible the notes / specifications of existing materials are subject to confirmation of site when it is feasible to expose the relevant areas of construction. All material schedules are given in good faith and for pricing purposes only. It is the responsibility of the contractor to check their accuracy before ordering any materials. Remway Design accepts no responsibility for the accuracy of these material schedules.

a3

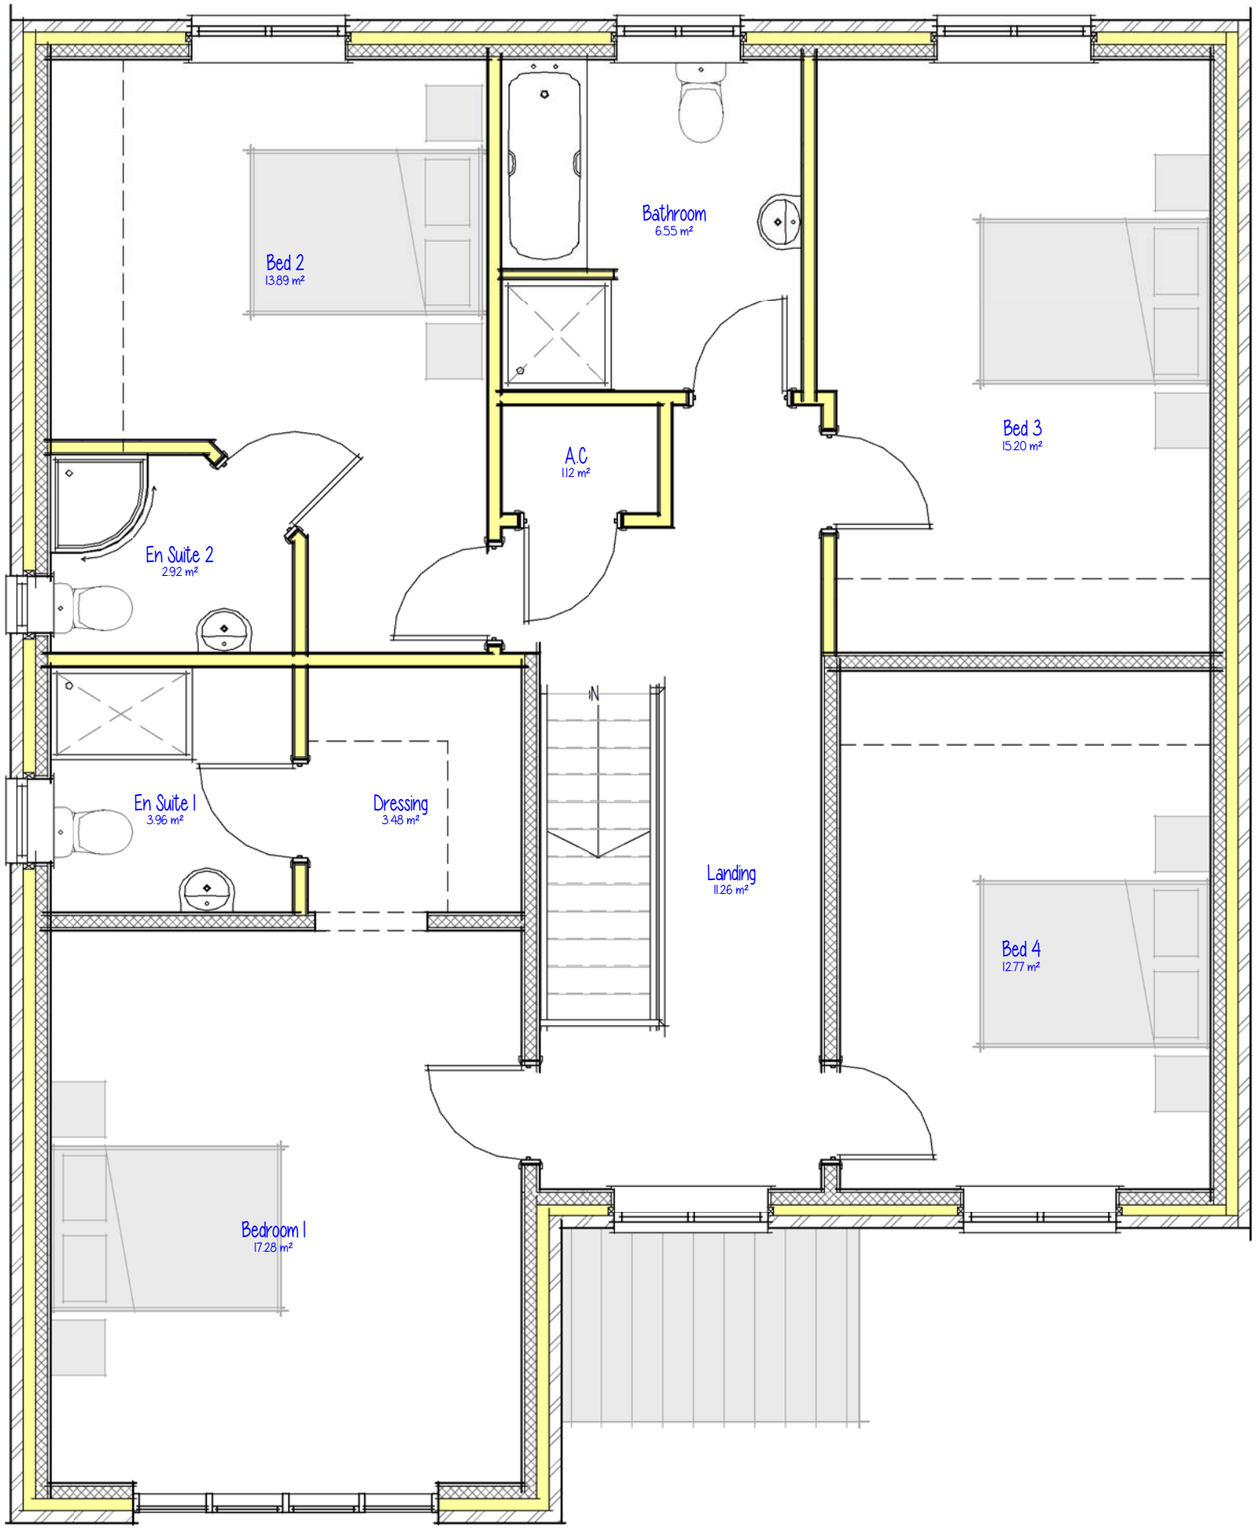

0m 1m 2m 3m 4m 5m

VISUAL SCALE 1:50 @ a3

11 - Proposed First Floor Schedule

Name	Area	Perimeter
A.C	1.10 m²	4.3 m
Bathroom	6.55 m²	12.1 m
Bed 2	13.90 m²	16.3 m
Bed 3	15.20 m²	16.1 m
Bed 4	12.75 m²	14.5 m
Bedroom 1	17.30 m²	16.7 m
Dressing	3.50 m²	7.5 m
En Suite 1	3.95 m²	8.0 m
En Suite 2	2.90 m²	6.8 m
Landing	11.25 m²	21.2 m
Grand total: 10	88.40 m²	123.4 m

72 Station Road | Surfleet


Plot 5 FF Layout

Drg No

3039 - P502

remway Design Ltd

Contractors are responsible for checking all dimensions on site prior to work commencing.Due to areas of the structure being covered, unexposed or otherwise inaccessible the notes / specifications of existing materials are subject to confirmation of site when it is feasible to expose the relevant areas of construction. All material schedules are given in good faith and for pricing purposes only. It is the responsibility of the contractor to check their accuracy before ordering any materials. Remway Design accepts no responsibility for the accuracy of these material schedules.

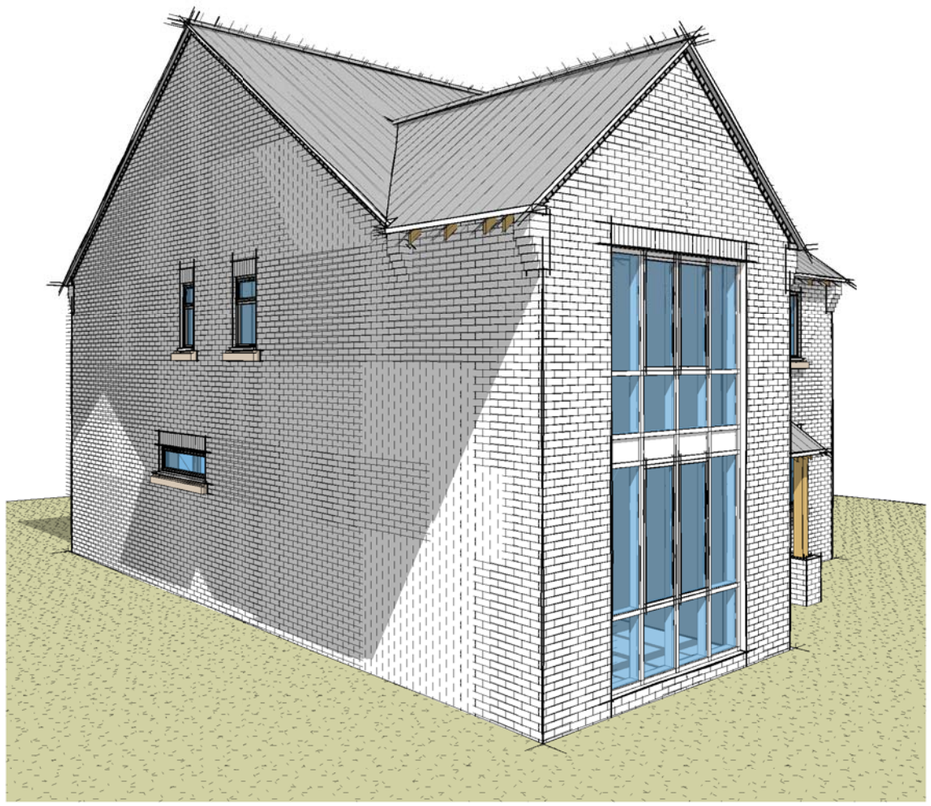


3D View 1



3D View 2



3D View 3

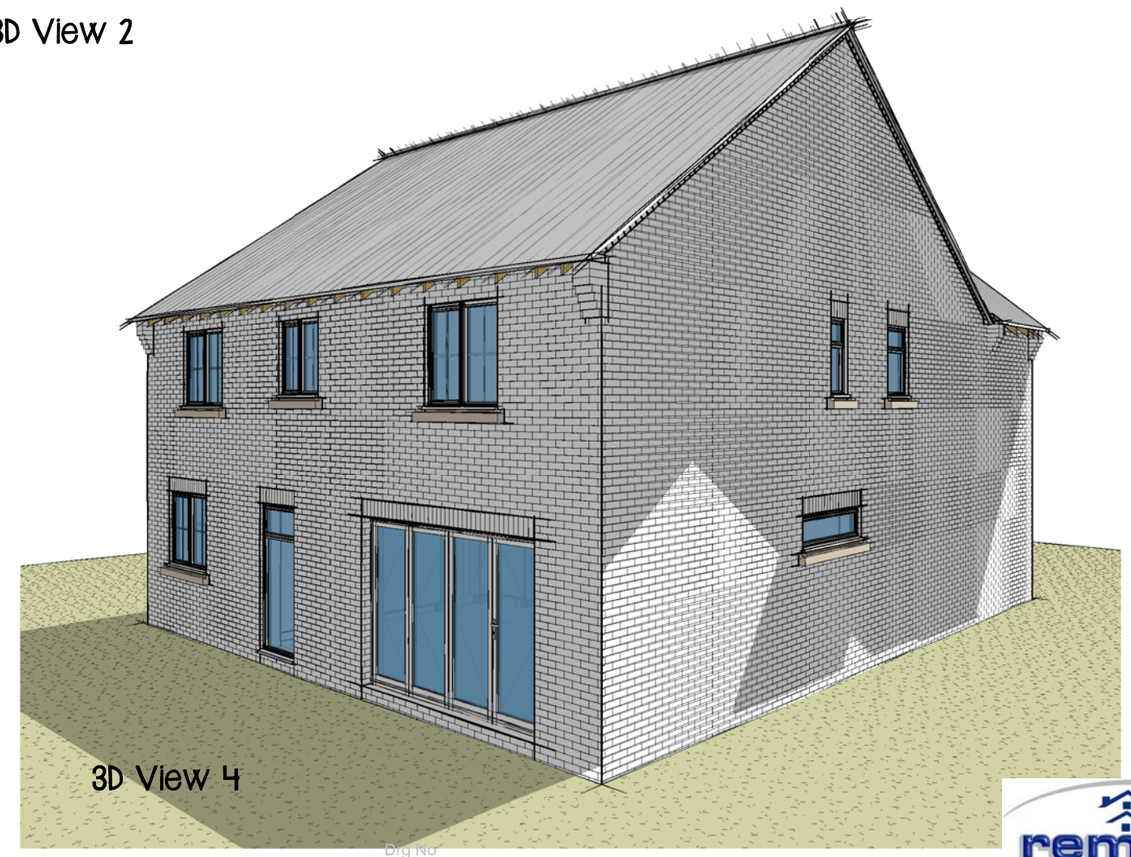

3D View 4

Plot 5 Visuals

Dig No

3039 - P503

72 Station Road | Surfleet

remway Design Ltd